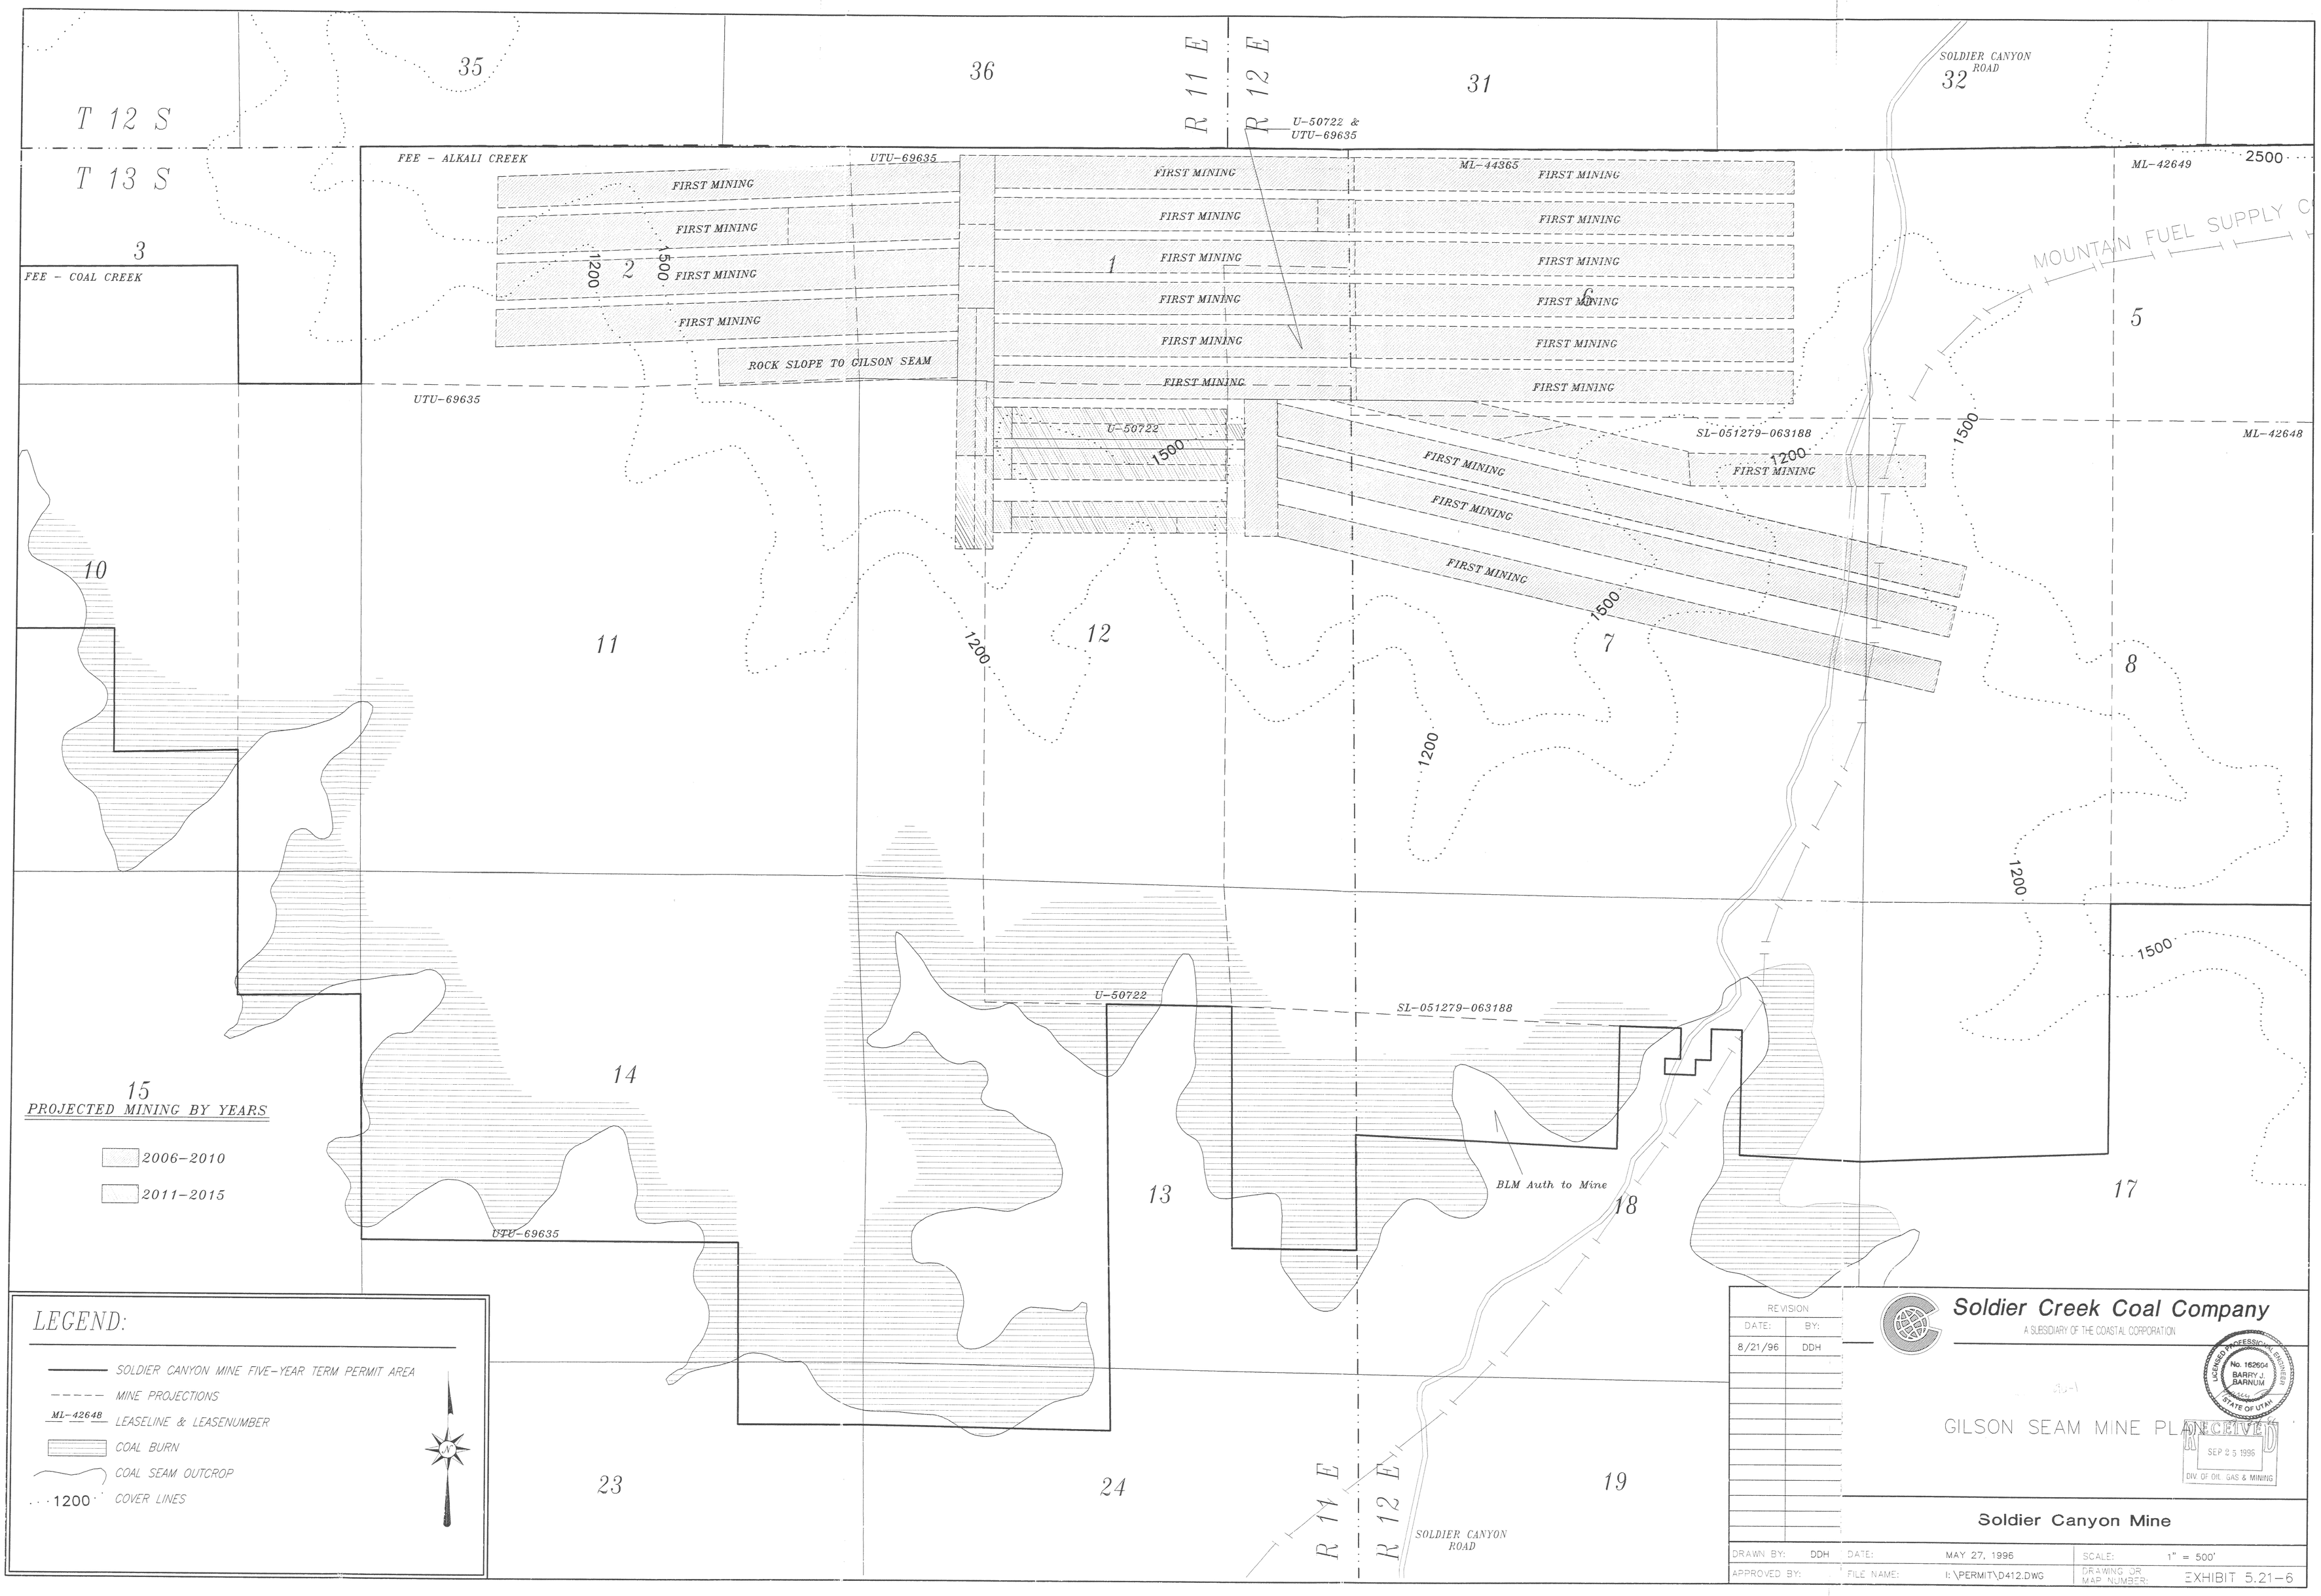
T 12 S
T 13 S
R 11 E
R 12 E
35
36
31
32
3
2
1
6
5
10
11
12
7
8
15
14
13
18
17
23
24
19
FEE - ALKALI CREEK
FEE - COAL CREEK
UTU-69635
U-50722 &
UTU-69635
ML-44365
ML-42649
ML-42648
SL-051279-063188
U-50722
SOLDIER CANYON ROAD
MOUNTAIN FUEL SUPPLY C
FIRST MINING
ROCK SLOPE TO GILSON SEAM
1200
1500
2500
BLM Auth to Mine
PROJECTED MINING BY YEARS
2006-2010
2011-2015
LEGEND:
SOLDIER CANYON MINE FIVE-YEAR TERM PERMIT AREA
MINE PROJECTIONS
ML-42648 LEASELINE & LEASENUMBER
COAL BURN
COAL SEAM OUTCROP
1200 COVER LINES
REVISION
DATE: BY:
8/21/96 DDH
Soldier Creek Coal Company
A SUBSIDIARY OF THE COASTAL CORPORATION
LICENSED PROFESSIONAL ENGINEER No. 162604 BARRY J. BARNUM STATE OF UTAH
GILSON SEAM MINE PLAN
RECEIVED SEP 25 1996 DIV. OF OIL, GAS & MINING
Soldier Canyon Mine
DRAWN BY: DDH
DATE: MAY 27, 1996
SCALE: 1" = 500'
APPROVED BY:
FILE NAME: I:\PERMIT\D412.DWG
DRAWING OR MAP NUMBER: EXHIBIT 5.21-6