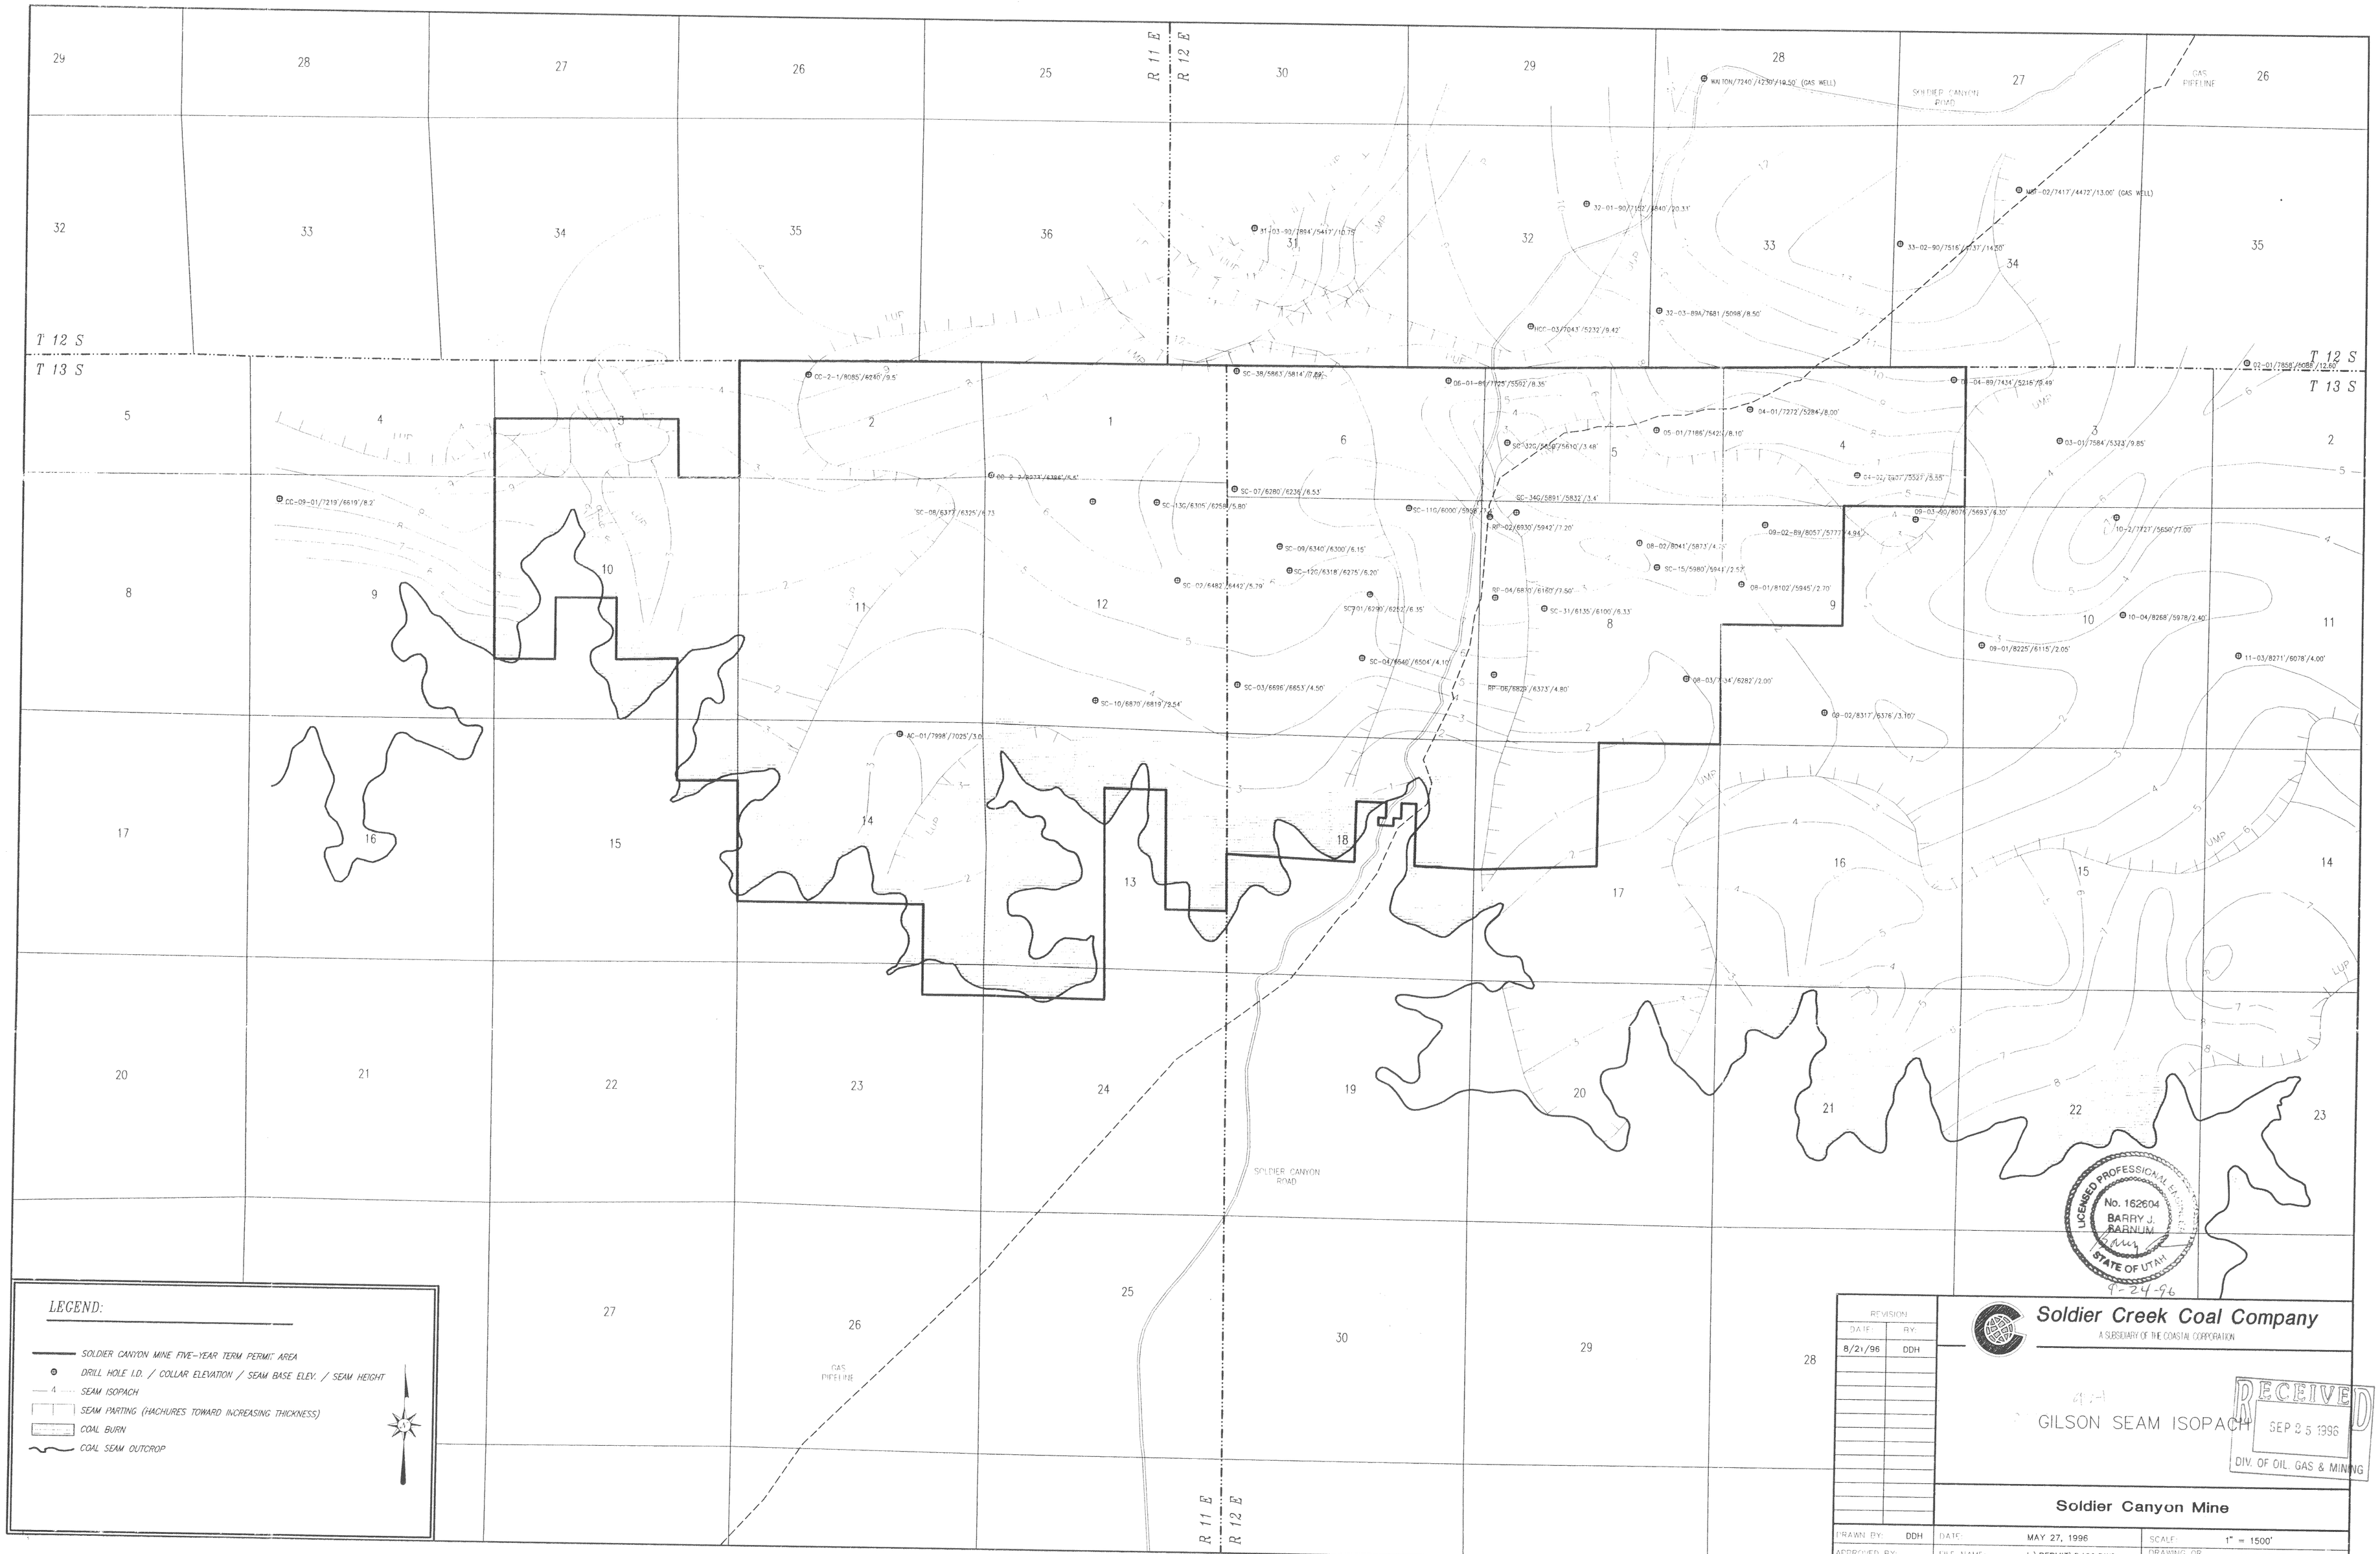
T 12 S
T 13 S
R 11 E
R 12 E
SOLDIER CANYON ROAD
GAS PIPELINE
LEGEND:
SOLDIER CANYON MINE FIVE-YEAR TERM PERMIT AREA
DRILL HOLE I.D. / COLLAR ELEVATION / SEAM BASE ELEV. / SEAM HEIGHT
SEAM ISOPACH
SEAM PARTING (HACHURES TOWARD INCREASING THICKNESS)
COAL BURN
COAL SEAM OUTCROP
LICENSED PROFESSIONAL ENGINEER
No. 162604
BARRY J. BARNUM
STATE OF UTAH
9-24-96
REVISION
DATE BY
8/21/96 DDH
Soldier Creek Coal Company
A SUBSIDIARY OF THE COASTAL CORPORATION
GILSON SEAM ISOPACH
RECEIVED
SEP 25 1996
DIV. OF OIL, GAS & MINING
Soldier Canyon Mine
DRAWN BY: DDH
DATE: MAY 27, 1996
SCALE: 1" = 1500'
APPROVED BY:
FILE NAME: E:\PERMIT\D409.DWG
DRAWING OR MAP NUMBER: EXHIBIT 6.22-3