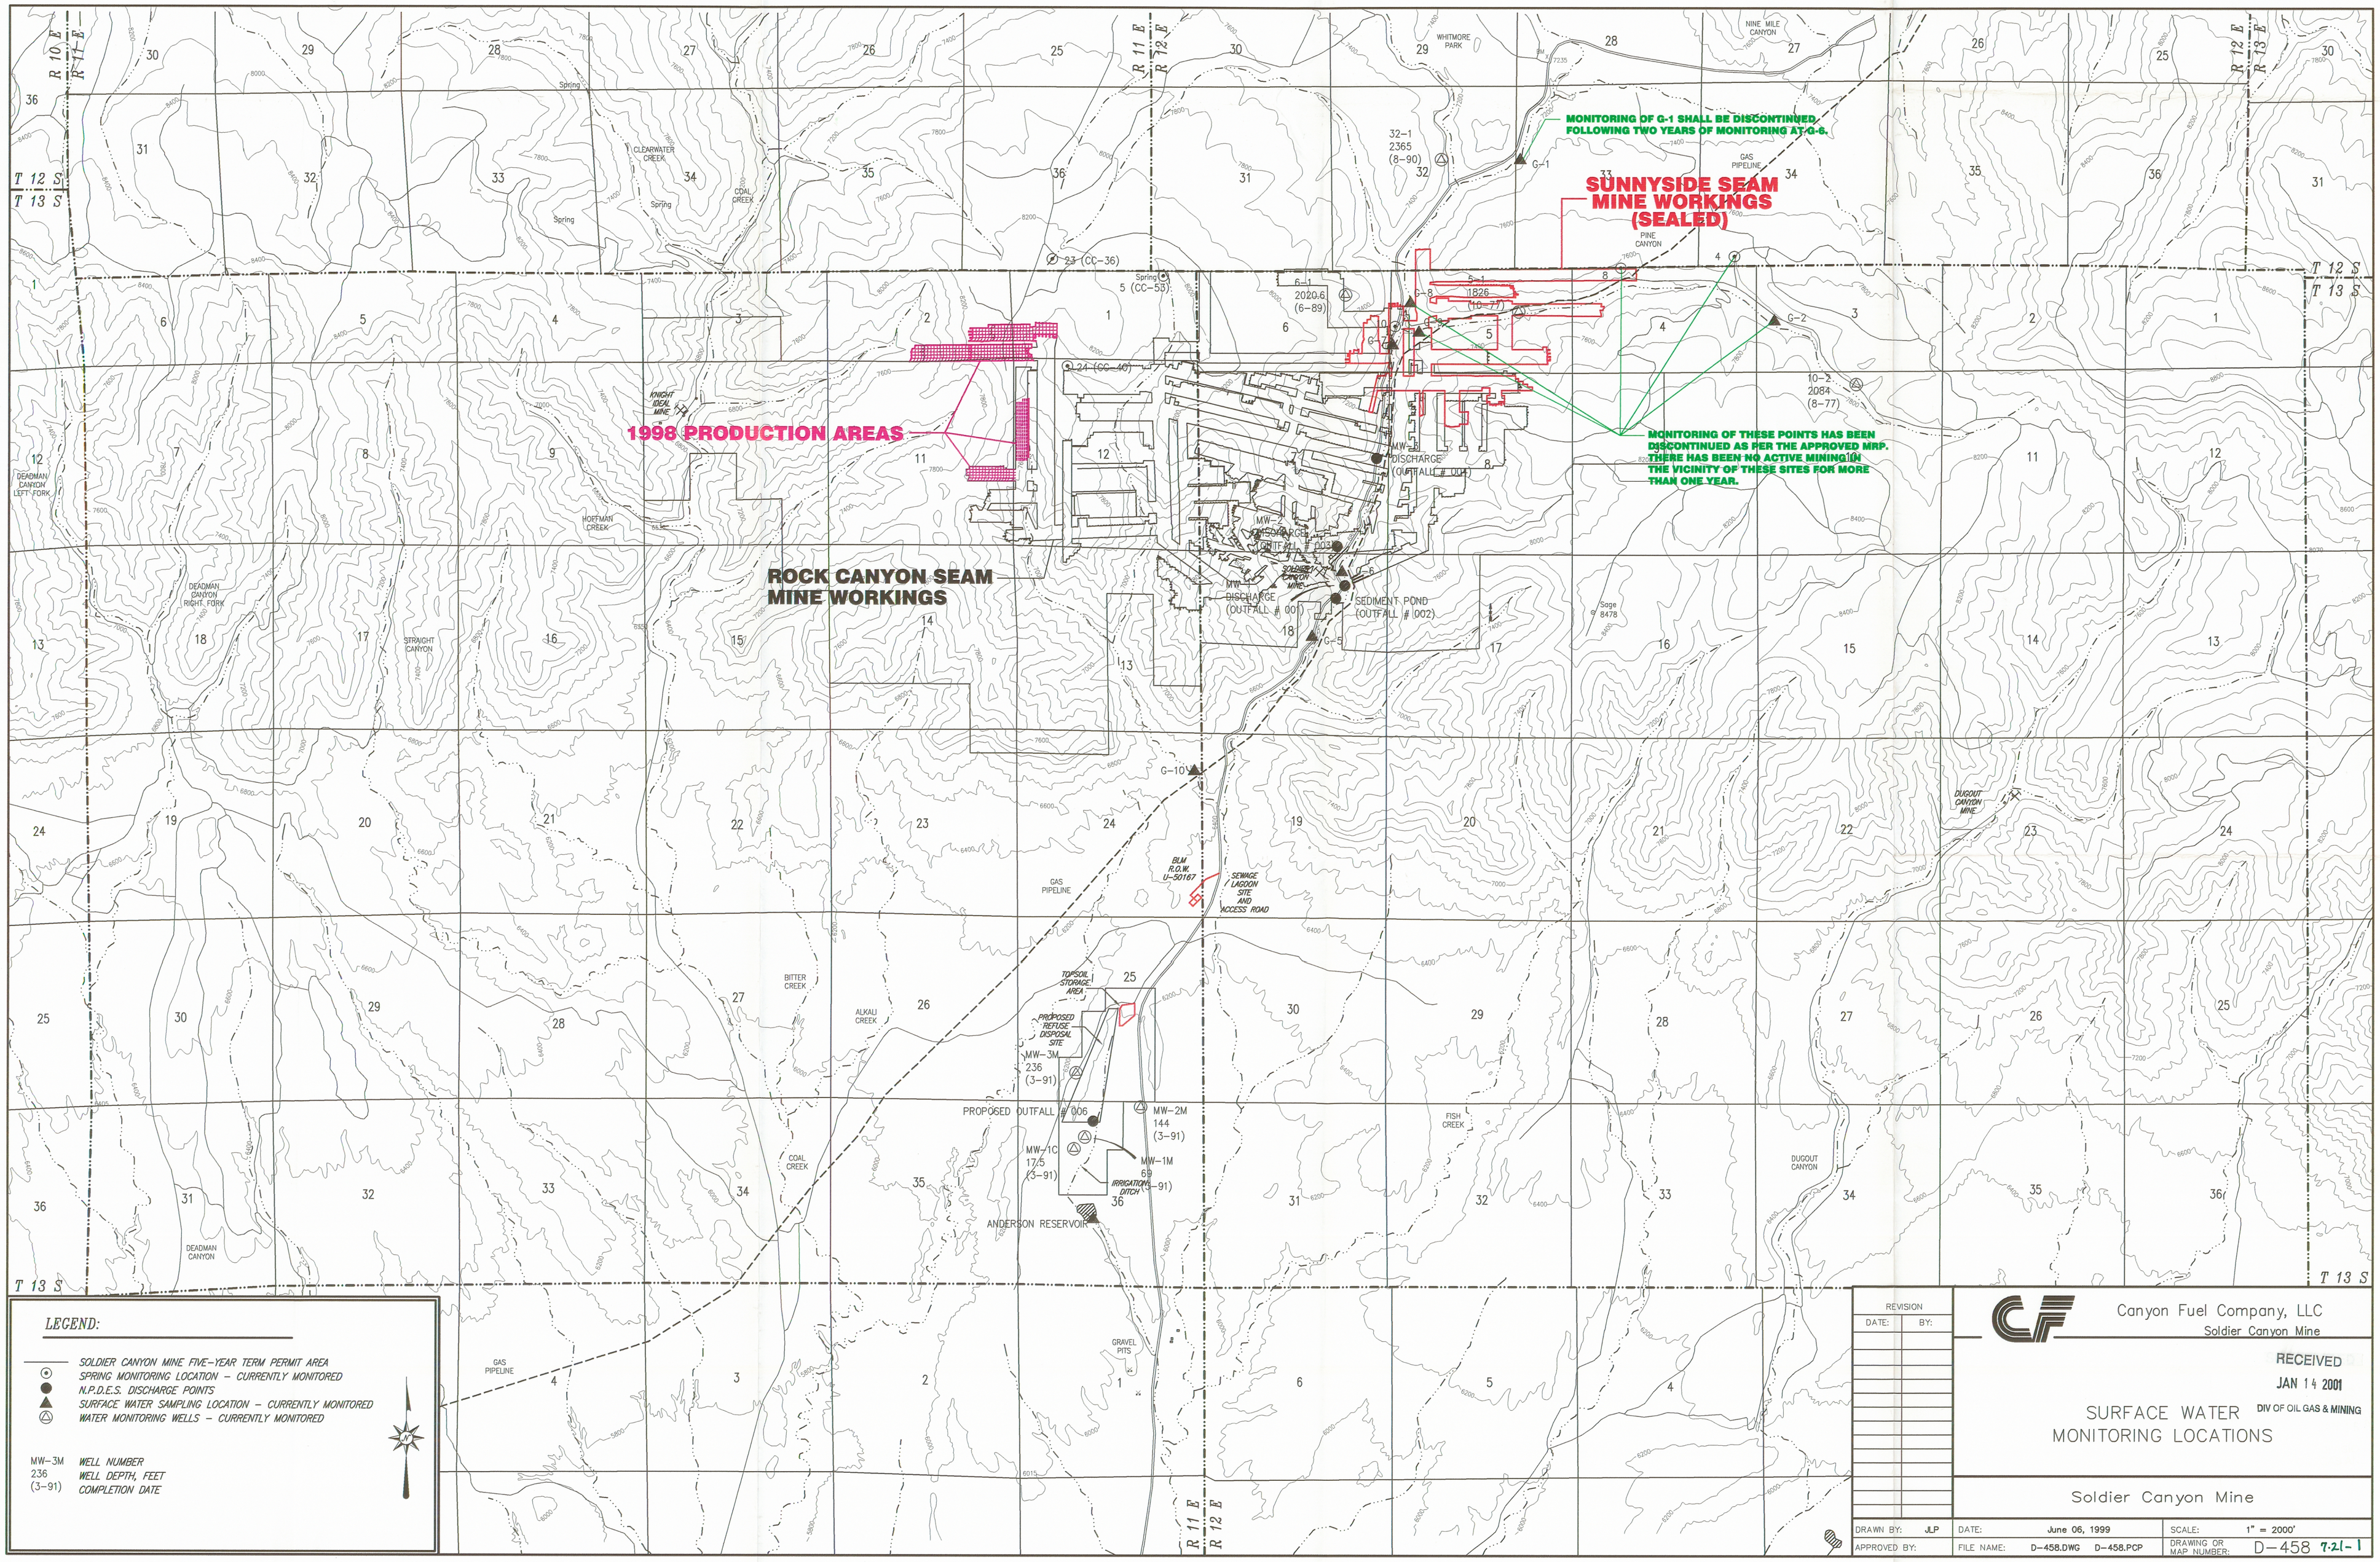

MONITORING OF G-1 SHALL BE DISCONTINUED FOLLOWING TWO YEARS OF MONITORING AT G-6.
SUNNYSIDE SEAM MINE WORKINGS (SEALED)
1998 PRODUCTION AREAS
MONITORING OF THESE POINTS HAS BEEN DISCONTINUED AS PER THE APPROVED MRP. THERE HAS BEEN NO ACTIVE MINING IN THE VICINITY OF THESE SITES FOR MORE THAN ONE YEAR.
ROCK CANYON SEAM MINE WORKINGS
MW-3 DISCHARGE (OUTFALL # 004)
MW-2 DISCHARGE (OUTFALL # 003)
MW-1 DISCHARGE (OUTFALL # 001)
SEDIMENT POND (OUTFALL # 002)
BLM R.O.W. U-50167
SEWAGE LAGOON SITE AND ACCESS ROAD
TOPSOIL STORAGE AREA
PROPOSED REFUSE DISPOSAL SITE
PROPOSED OUTFALL # 006
MW-3M 236 (3-91)
MW-2M 144 (3-91)
MW-1C 17.5 (3-91)
MW-1M 69 (3-91)
IRRIGATION DITCH
ANDERSON RESERVOIR
GAS PIPELINE
GRAVEL PITS
DUGOUT CANYON MINE
DEADMAN CANYON
COAL CREEK
BITTER CREEK
ALKALI CREEK
FISH CREEK
DUGOUT CANYON
T 12 S
T 13 S
R 10 E
R 11 E
R 12 E
R 13 E
LEGEND:
SOLDIER CANYON MINE FIVE-YEAR TERM PERMIT AREA
SPRING MONITORING LOCATION – CURRENTLY MONITORED
N.P.D.E.S. DISCHARGE POINTS
SURFACE WATER SAMPLING LOCATION – CURRENTLY MONITORED
WATER MONITORING WELLS – CURRENTLY MONITORED
MW-3M WELL NUMBER
236 WELL DEPTH, FEET
(3-91) COMPLETION DATE
REVISION
DATE:
BY:
Canyon Fuel Company, LLC
Soldier Canyon Mine
RECEIVED
JAN 14 2001
DIV OF OIL GAS & MINING
SURFACE WATER MONITORING LOCATIONS
Soldier Canyon Mine
DRAWN BY: JLP
DATE: June 06, 1999
SCALE: 1" = 2000'
APPROVED BY:
FILE NAME: D-458.DWG D-458.PCP
DRAWING OR MAP NUMBER: D-458 7.2.1-1