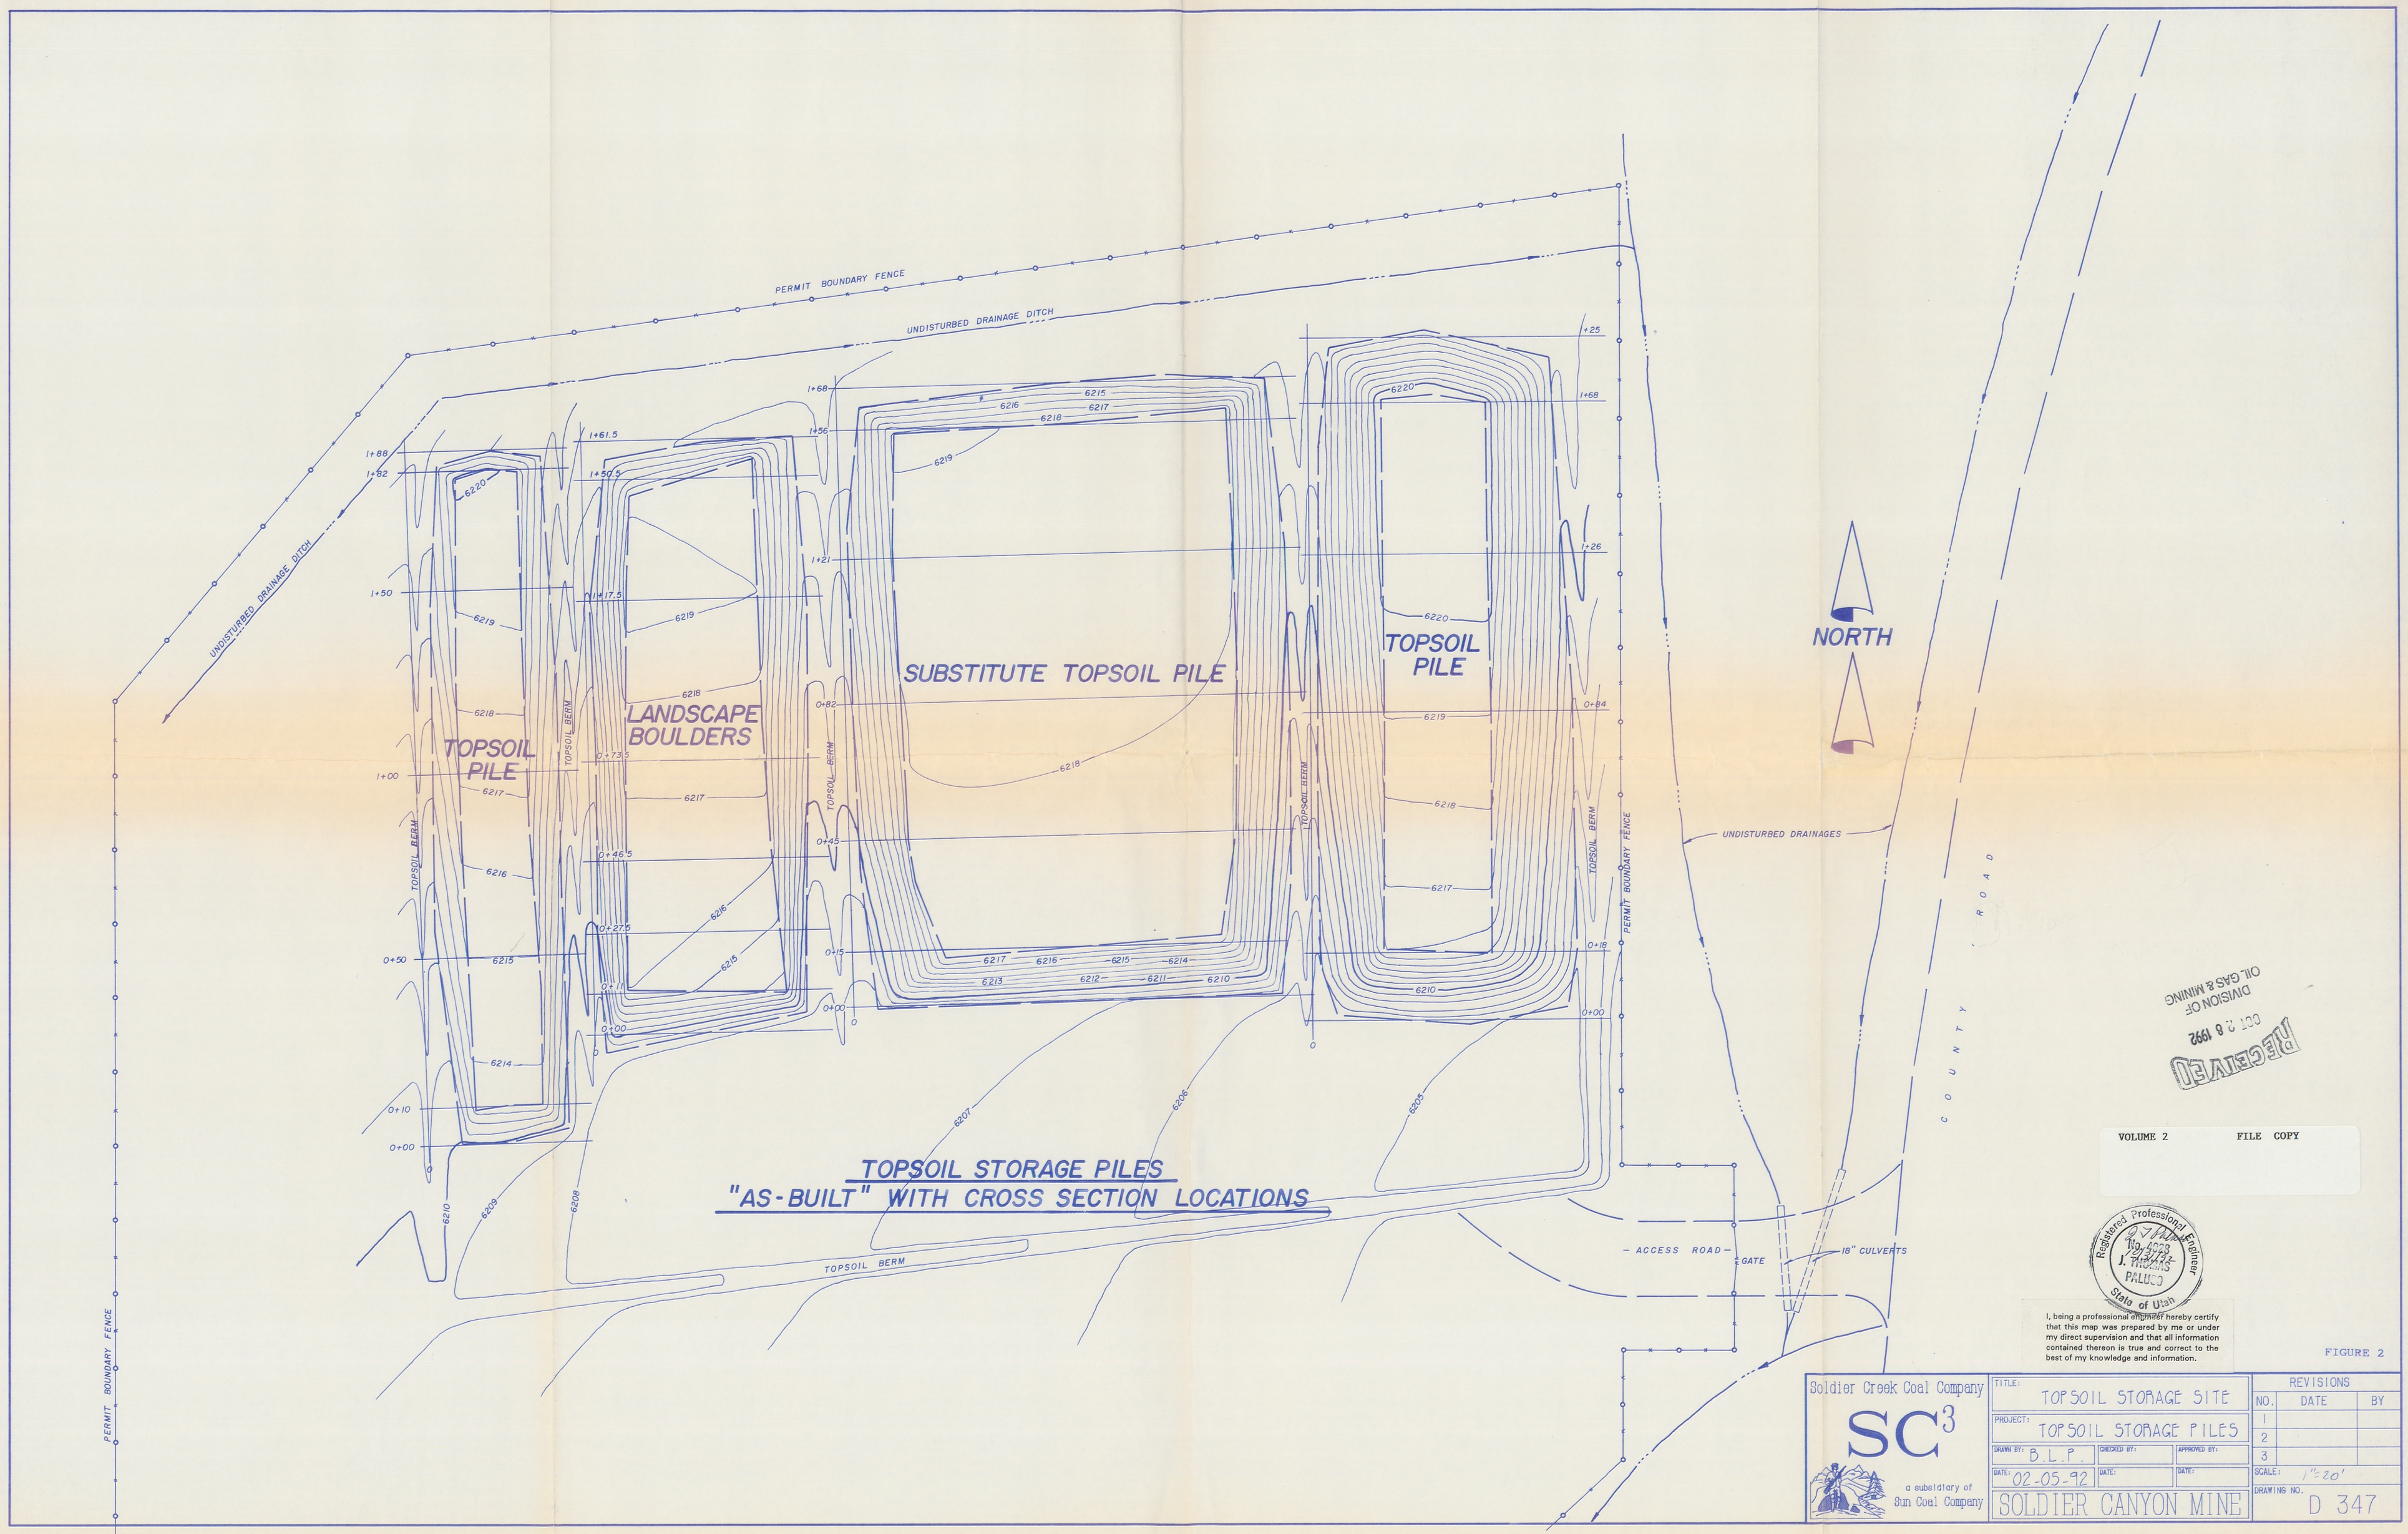

RECEIVED
OCT 28 1992
DIVISION OF
OIL GAS & MINING

VOLUME 2 FILE COPY

Registered Professional Engineer
No. 4088
J. THOMAS PALUSO
State of Utah

I, being a professional engineer hereby certify that this map was prepared by me or under my direct supervision and that all information contained thereon is true and correct to the best of my knowledge and information.

FIGURE 2

Soldier Creek Coal Company
SC³
a subsidiary of Sun Coal Company

TITLE:	TOPSOIL STORAGE SITE
PROJECT:	TOPSOIL STORAGE PILES
DRAWN BY:	B.L.P.
CHECKED BY:	
APPROVED BY:	
DATE:	02-05-92
DATE:	
DATE:	
SOLDIER CANYON MINE	

REVISIONS		
NO.	DATE	BY
1		
2		
3		

SCALE: 1"=20'

DRAWING NO. D 347