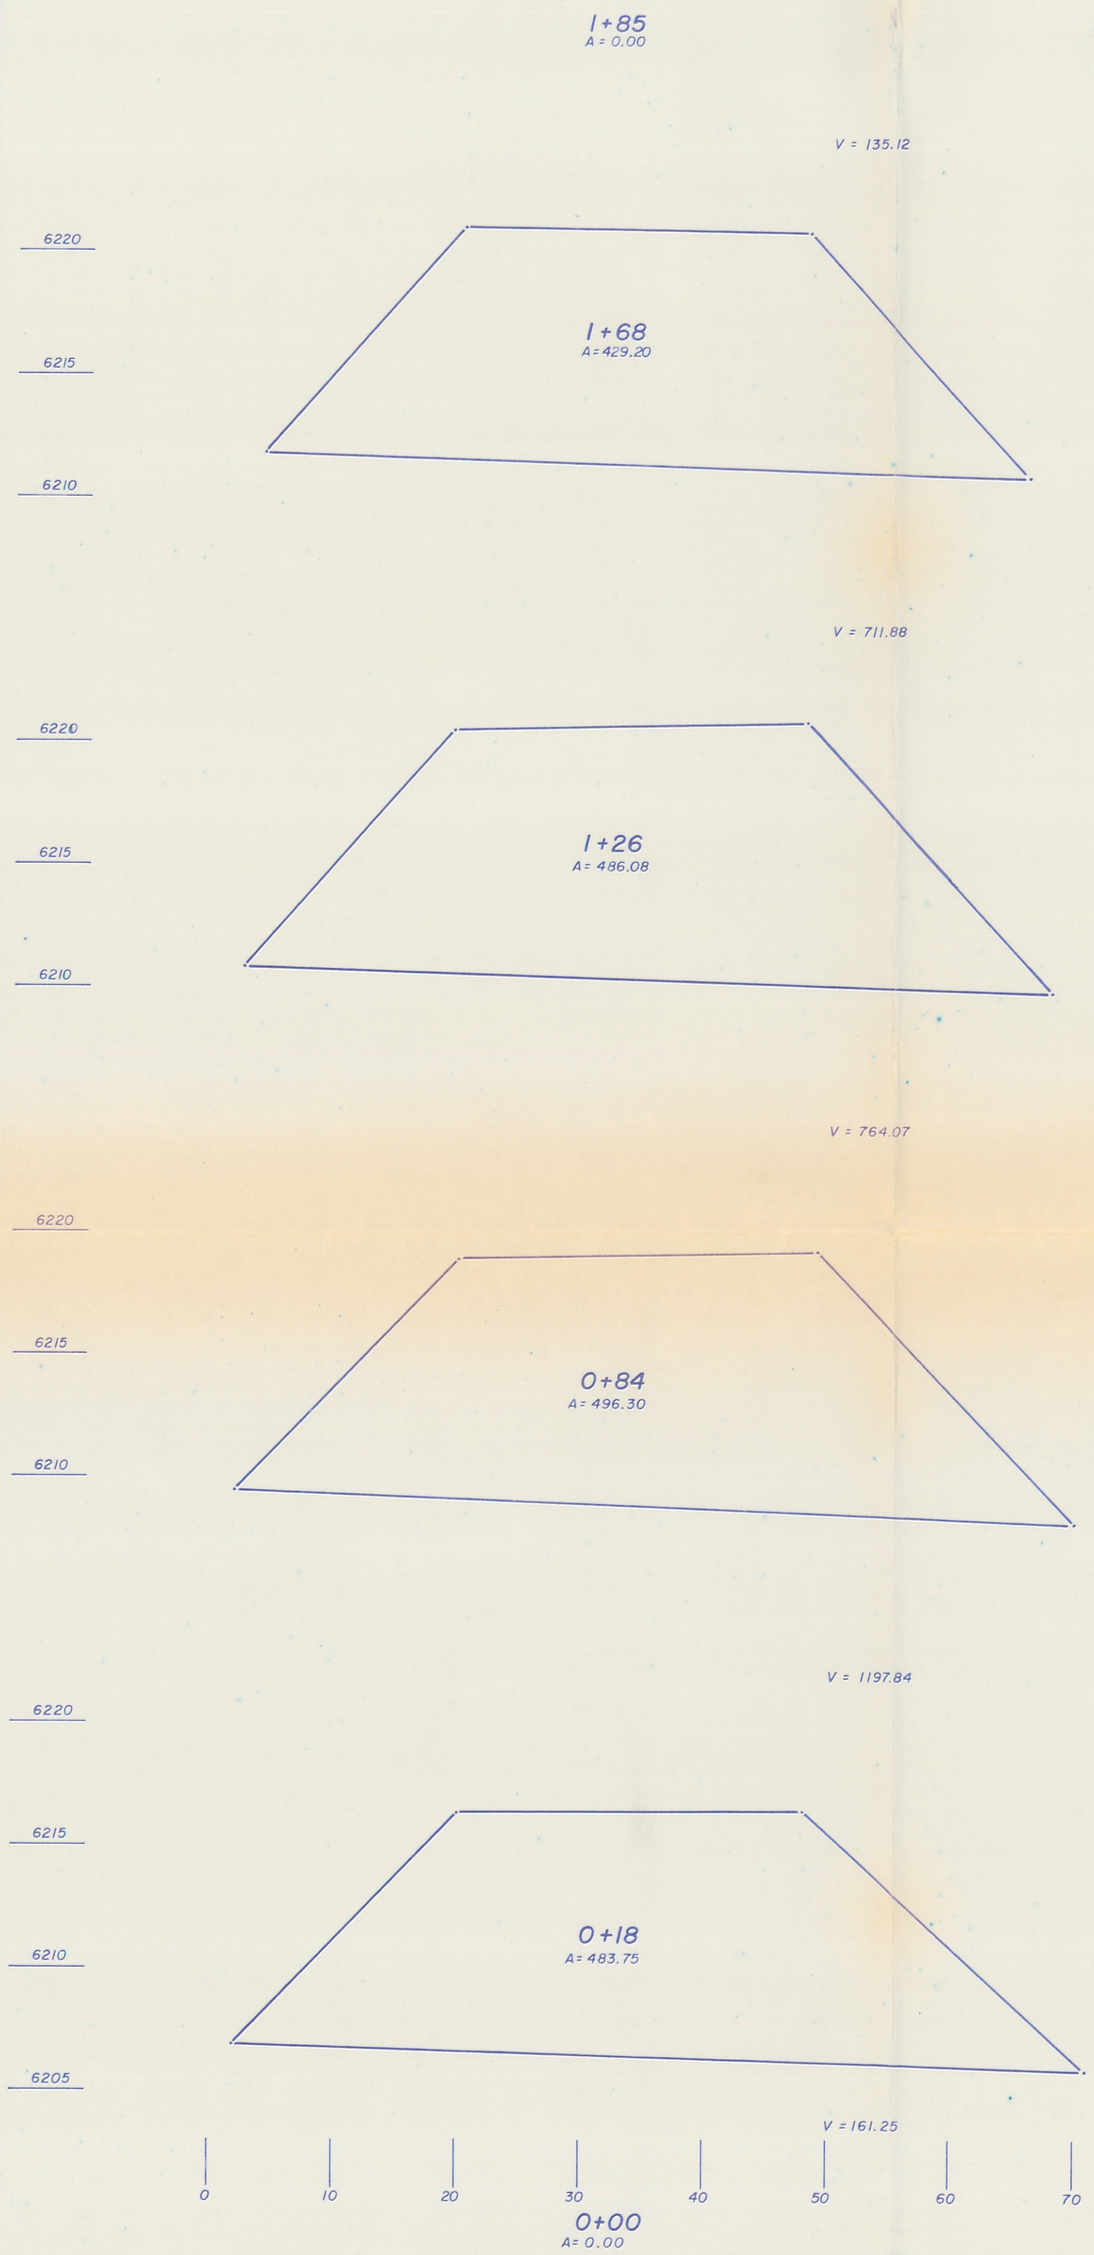

TOPSOIL PILE

TOTAL VOLUME = 2970 CUBIC YARDS

RECEIVED
DEC 18 1992
DIVISION OF
OIL GAS & MINING

RECEIVED
DEC 18 1992
DIVISION OF
OIL GAS & MINING

VOLUME 2 FILE COPY

FIGURE 3 Cont.

Soldier Creek Coal Company
SC3
a subsidiary of
Sun Coal Company

TITLE: TOPSOIL STORAGE SITE			
PROJECT: CROSS SECTIONS			
DRAWN BY: B.L.P.	CHECKED BY:	APPROVED BY:	
DATE: 02-05-92	DATE:	DATE:	
SOLDIER CANYON MINE			

REVISIONS		
NO.	DATE	BY
1		
2		
3		

SCALE: 1" = 10' HORIZ. 1" = 5' VERT.

DRAWING NO. D 349