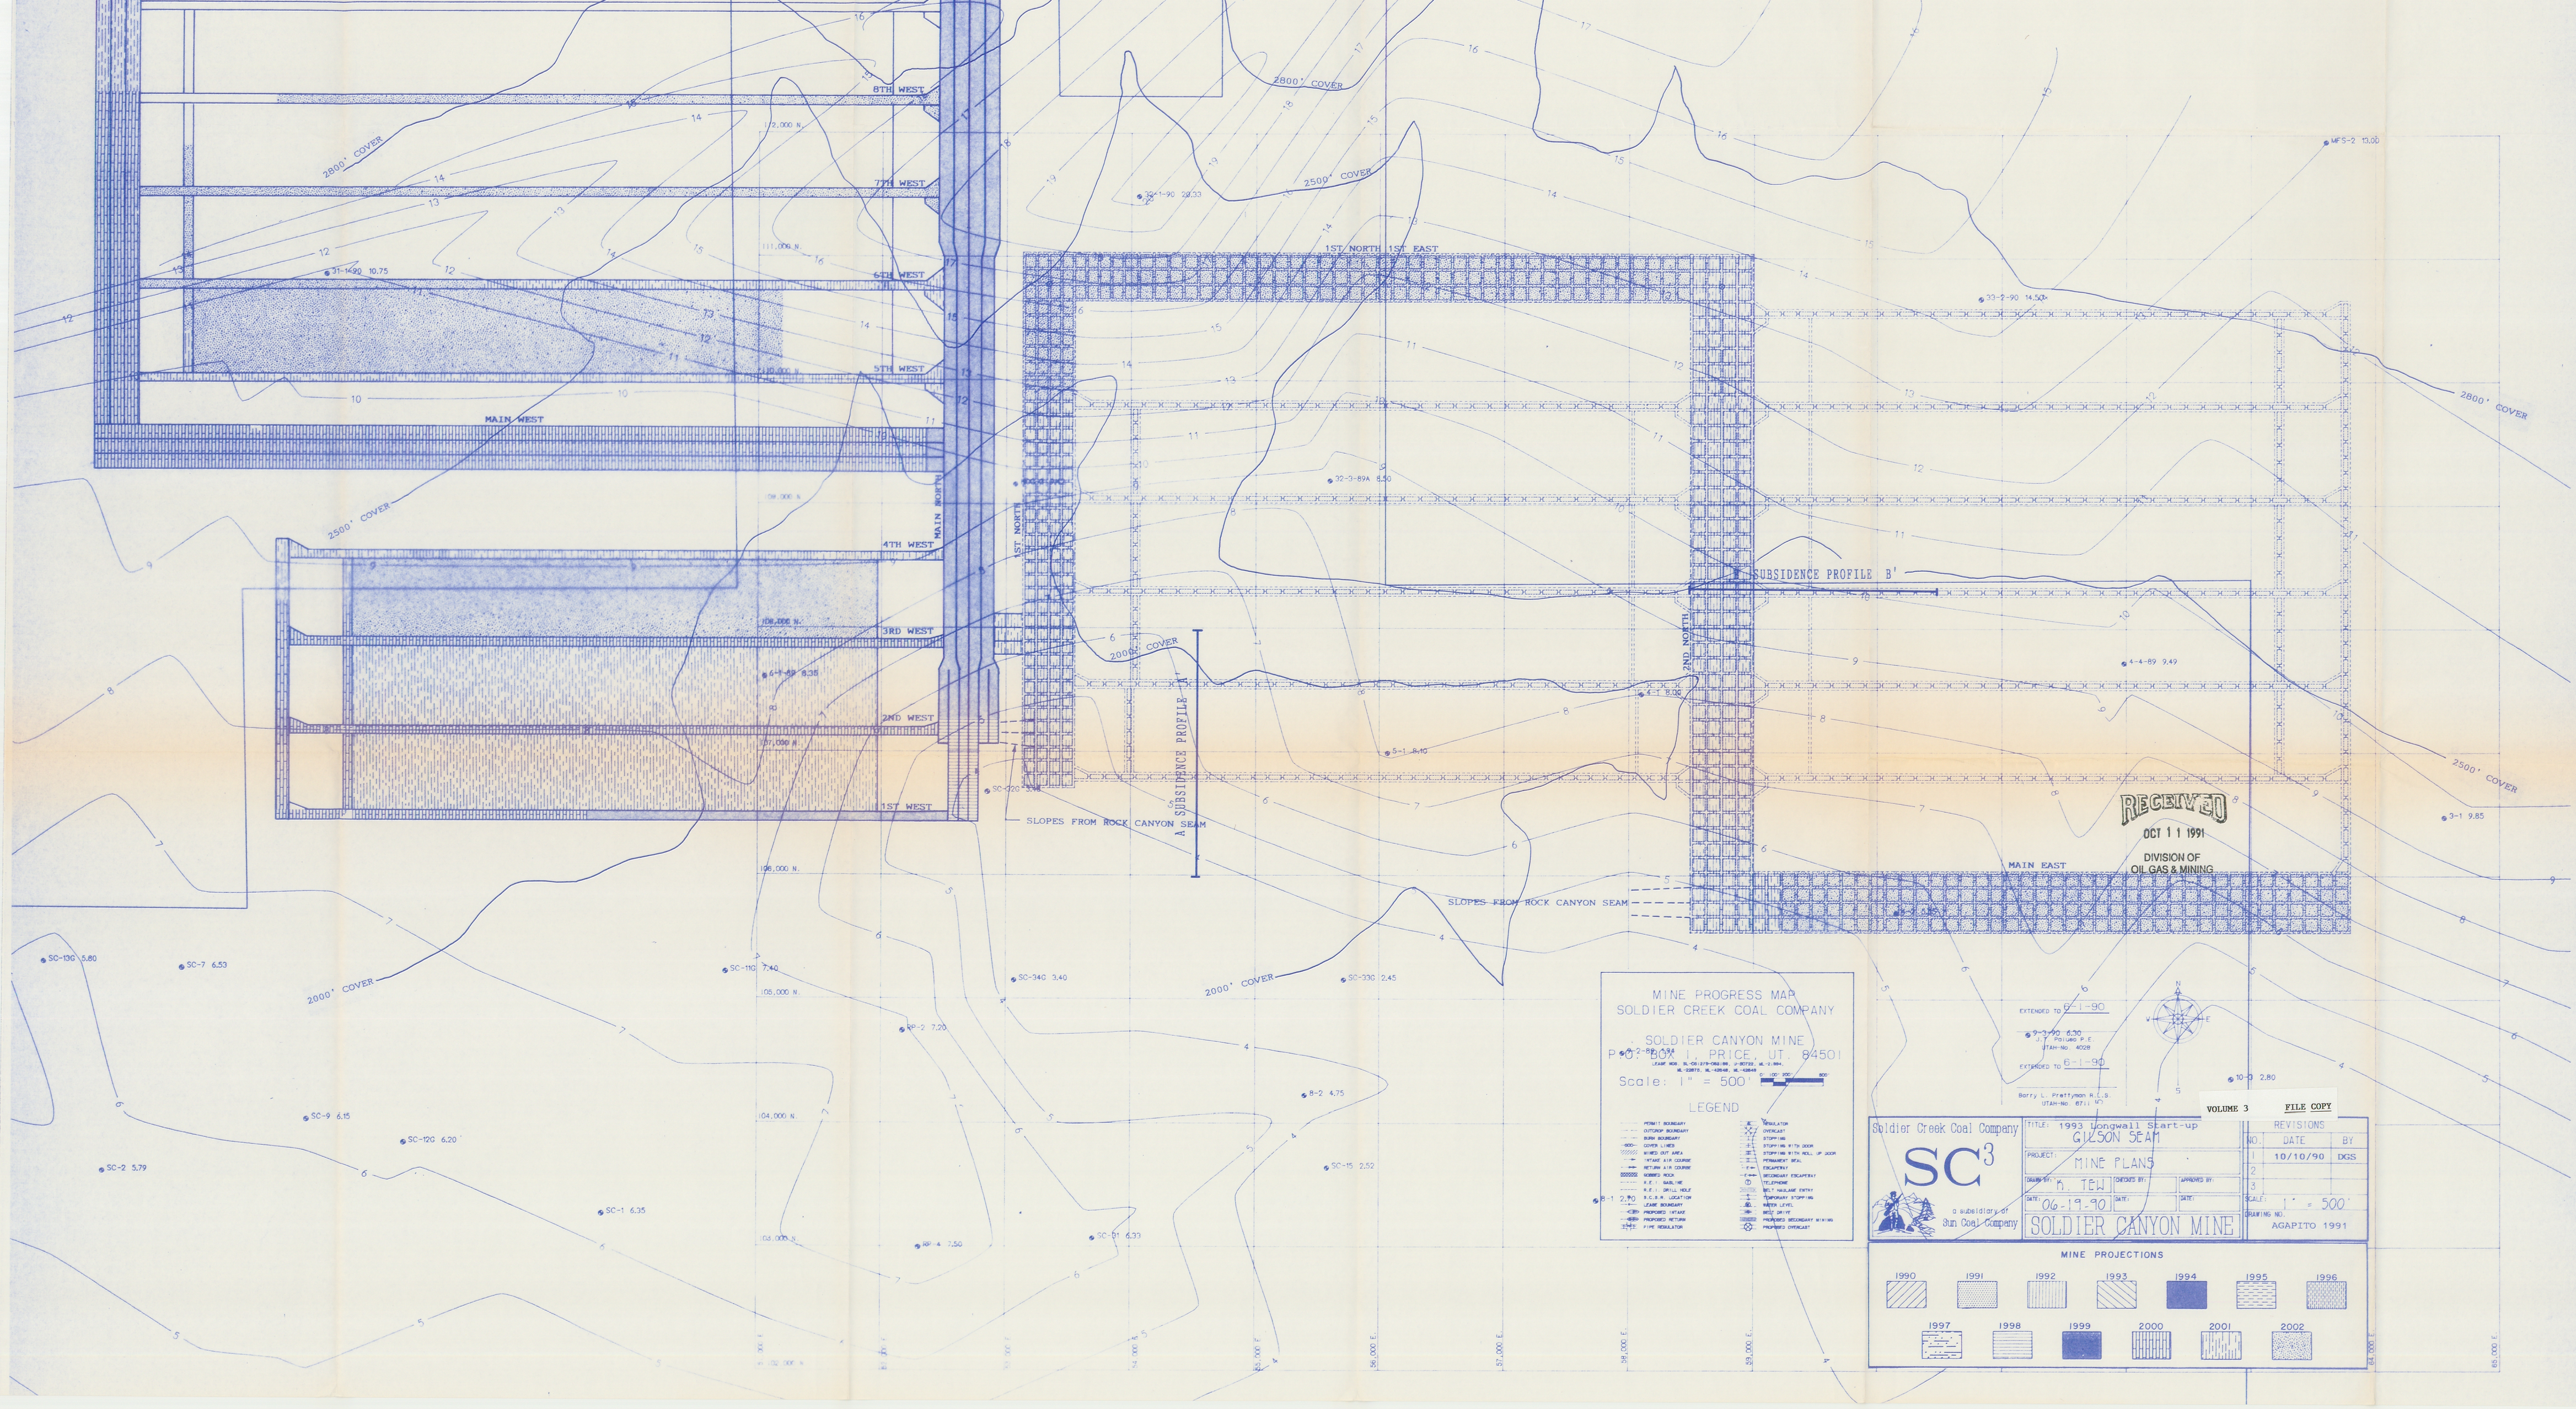

8TH WEST
7TH WEST
6TH WEST
5TH WEST
4TH WEST
3RD WEST
2ND WEST
1ST WEST
MAIN WEST
MAIN NORTH
1ST NORTH
1ST NORTH 1ST EAST
2ND NORTH
2800' COVER
2500' COVER
2000' COVER
SUBSIDENCE PROFILE B'
SUBSIDENCE PROFILE A'
SLOPES FROM ROCK CANYON SEAM
MAIN EAST
RECEIVED
OCT 1 1 1991
DIVISION OF
OIL GAS & MINING
MINE PROGRESS MAP
SOLDIER CREEK COAL COMPANY
SOLDIER CANYON MINE
P.O. BOX 1, PRICE, UT. 84501
Scale: 1" = 500'
LEGEND
EXTENDED TO 6-1-90
Barry L. Prettyman R.L.S.
UTAH-No. 6711
VOLUME 3
FILE COPY
Soldier Creek Coal Company
SC3
a subsidiary of Sun Coal Company
TITLE: 1993 Longwall Start-up
GILSON SEAM
PROJECT: MINE PLANS
DRAWN BY: K. TEW
CHECKED BY:
APPROVED BY:
DATE: 06-19-90
SOLDIER CANYON MINE
REVISIONS
NO. DATE BY
1 10/10/90 DGS
2
3
SCALE: 1" = 500'
DRAWING NO. AGAPITO 1991
MINE PROJECTIONS
1990 1991 1992 1993 1994 1995 1996
1997 1998 1999 2000 2001 2002