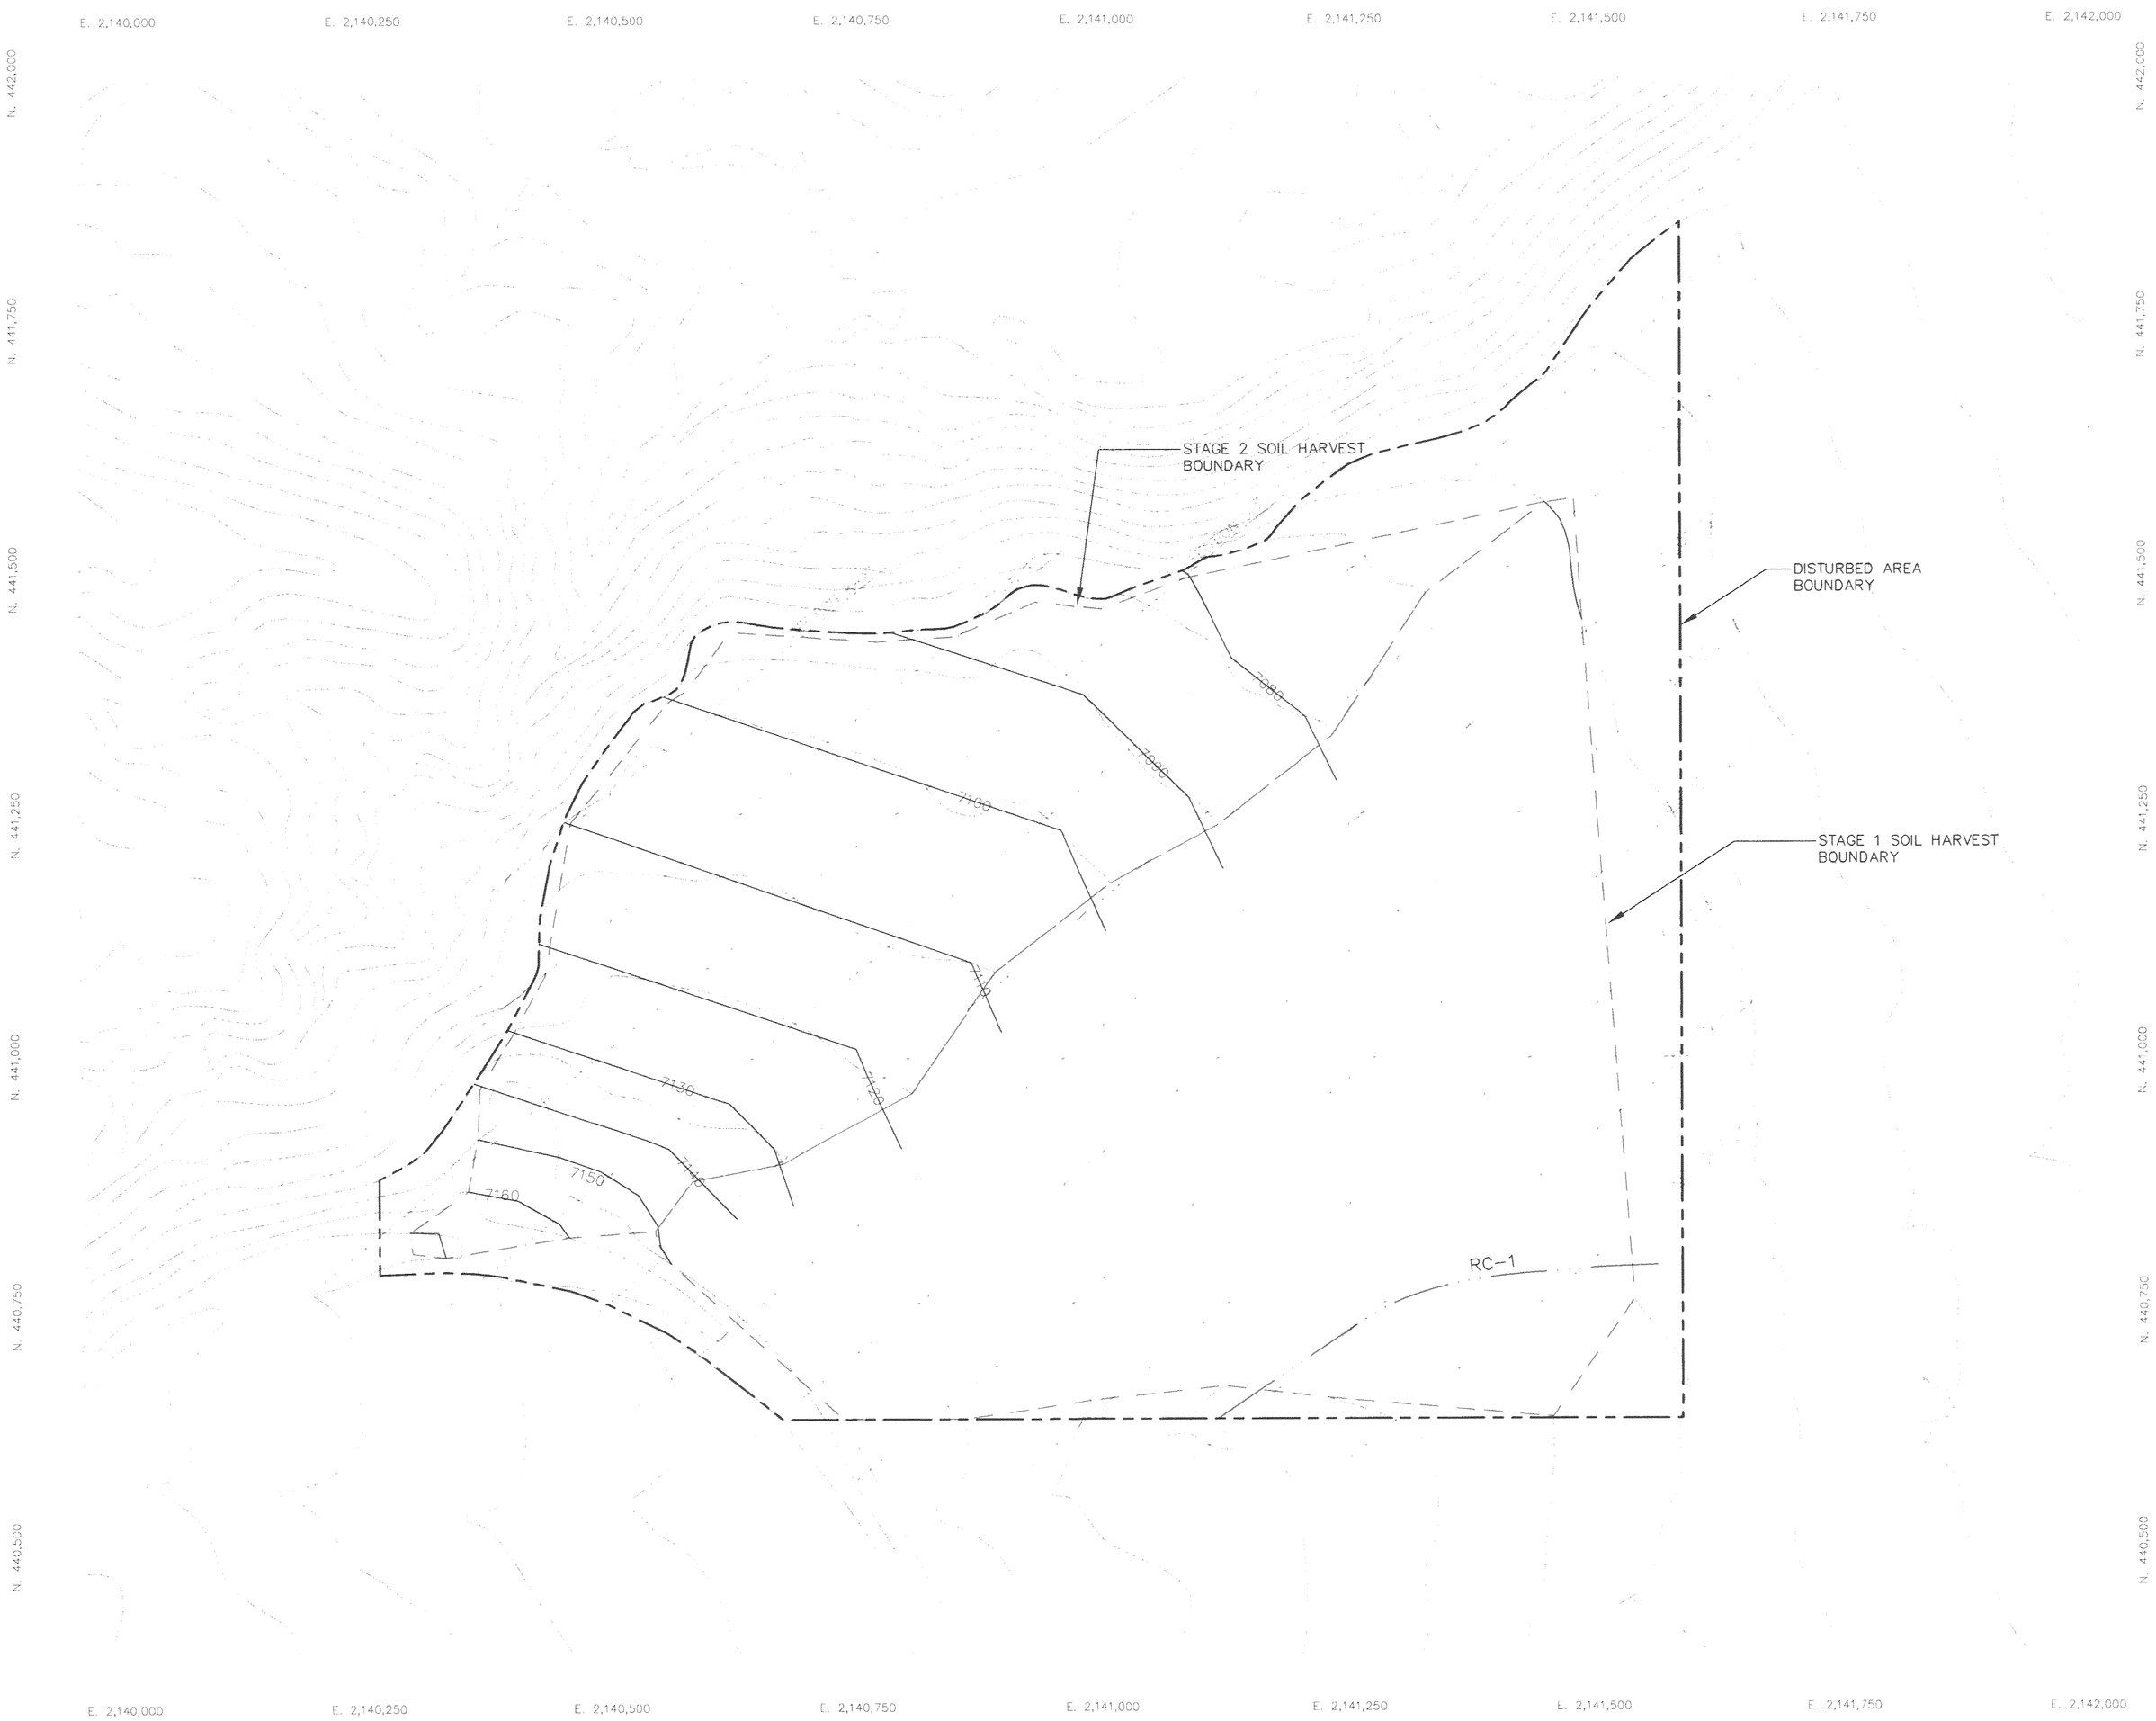

LEGEND

- SOIL HARVEST BOUNDARY
- DISTURBED AREA BOUNDARY
- RECLAMATION CONTOURS
- RECLAMATION CHANNEL

STAGE 1 VOLUME CALCULATIONS

Site	Stratum	Surf1	Surf2	Site Volume Table Undisturbed yards	Fly yards	Net yards	Method
654-vol3	v1	ey	fg	129953	13	129940 (C)	Grid

STAGE 2 VOLUME CALCULATIONS

Site	Stratum	Surf1	Surf2	Site Volume Table Undisturbed yards	Fly yards	Net yards	Method
654-vol4	v2	egsrl	fg2	114697	1735	112961 (C)	Grid

NOTES:

1. TOPSOIL BORROW AREA LOCATED IN TOWNSHIP 15 SOUTH, RANGE 8 EAST, SW 1/4, SW 1/4 OF SECTION 2.

0' 100'

PHOTOGRAPHY DATE NOVEMBER 21-22, 1976

INCORPORATED HAS BEEN EFFECTIVE: JUL 30 1999 UTAH DIVISION OIL, GAS AND MINING

REGISTERED PROFESSIONAL ENGINEER No. 168246 RICHARD B. WHITE STATE OF UTAH 7/12/99

RECEIVED JUL 14 1999 DIV. OF OIL, GAS & MINING

No.	REVISION	DATE	BY	CHKD
4				
3				
2				
1				
0				

SCALE: AS SHOWN
DESIGN BY: RBW
DRAWN BY: TJS
CHECK BY: VSM
PROJECT No. UC654-01
FILE NAME: G:\UC654\01\SOIL-BORROW\REC2.DWG

CYPRUS Plateau Mining

PROJECT: STAR POINT

DRAWING TITLE: SOIL BORROW AREA TOPOGRAPHY AND STAGE 2 RECLAMATION CONTOURS AND CROSS-SECTION LOCATIONS

EarthFax Engineering, Inc.
Engineers/Scientists

SHEET: 1 OF 1
DRAWING No.: 5-3
REV.