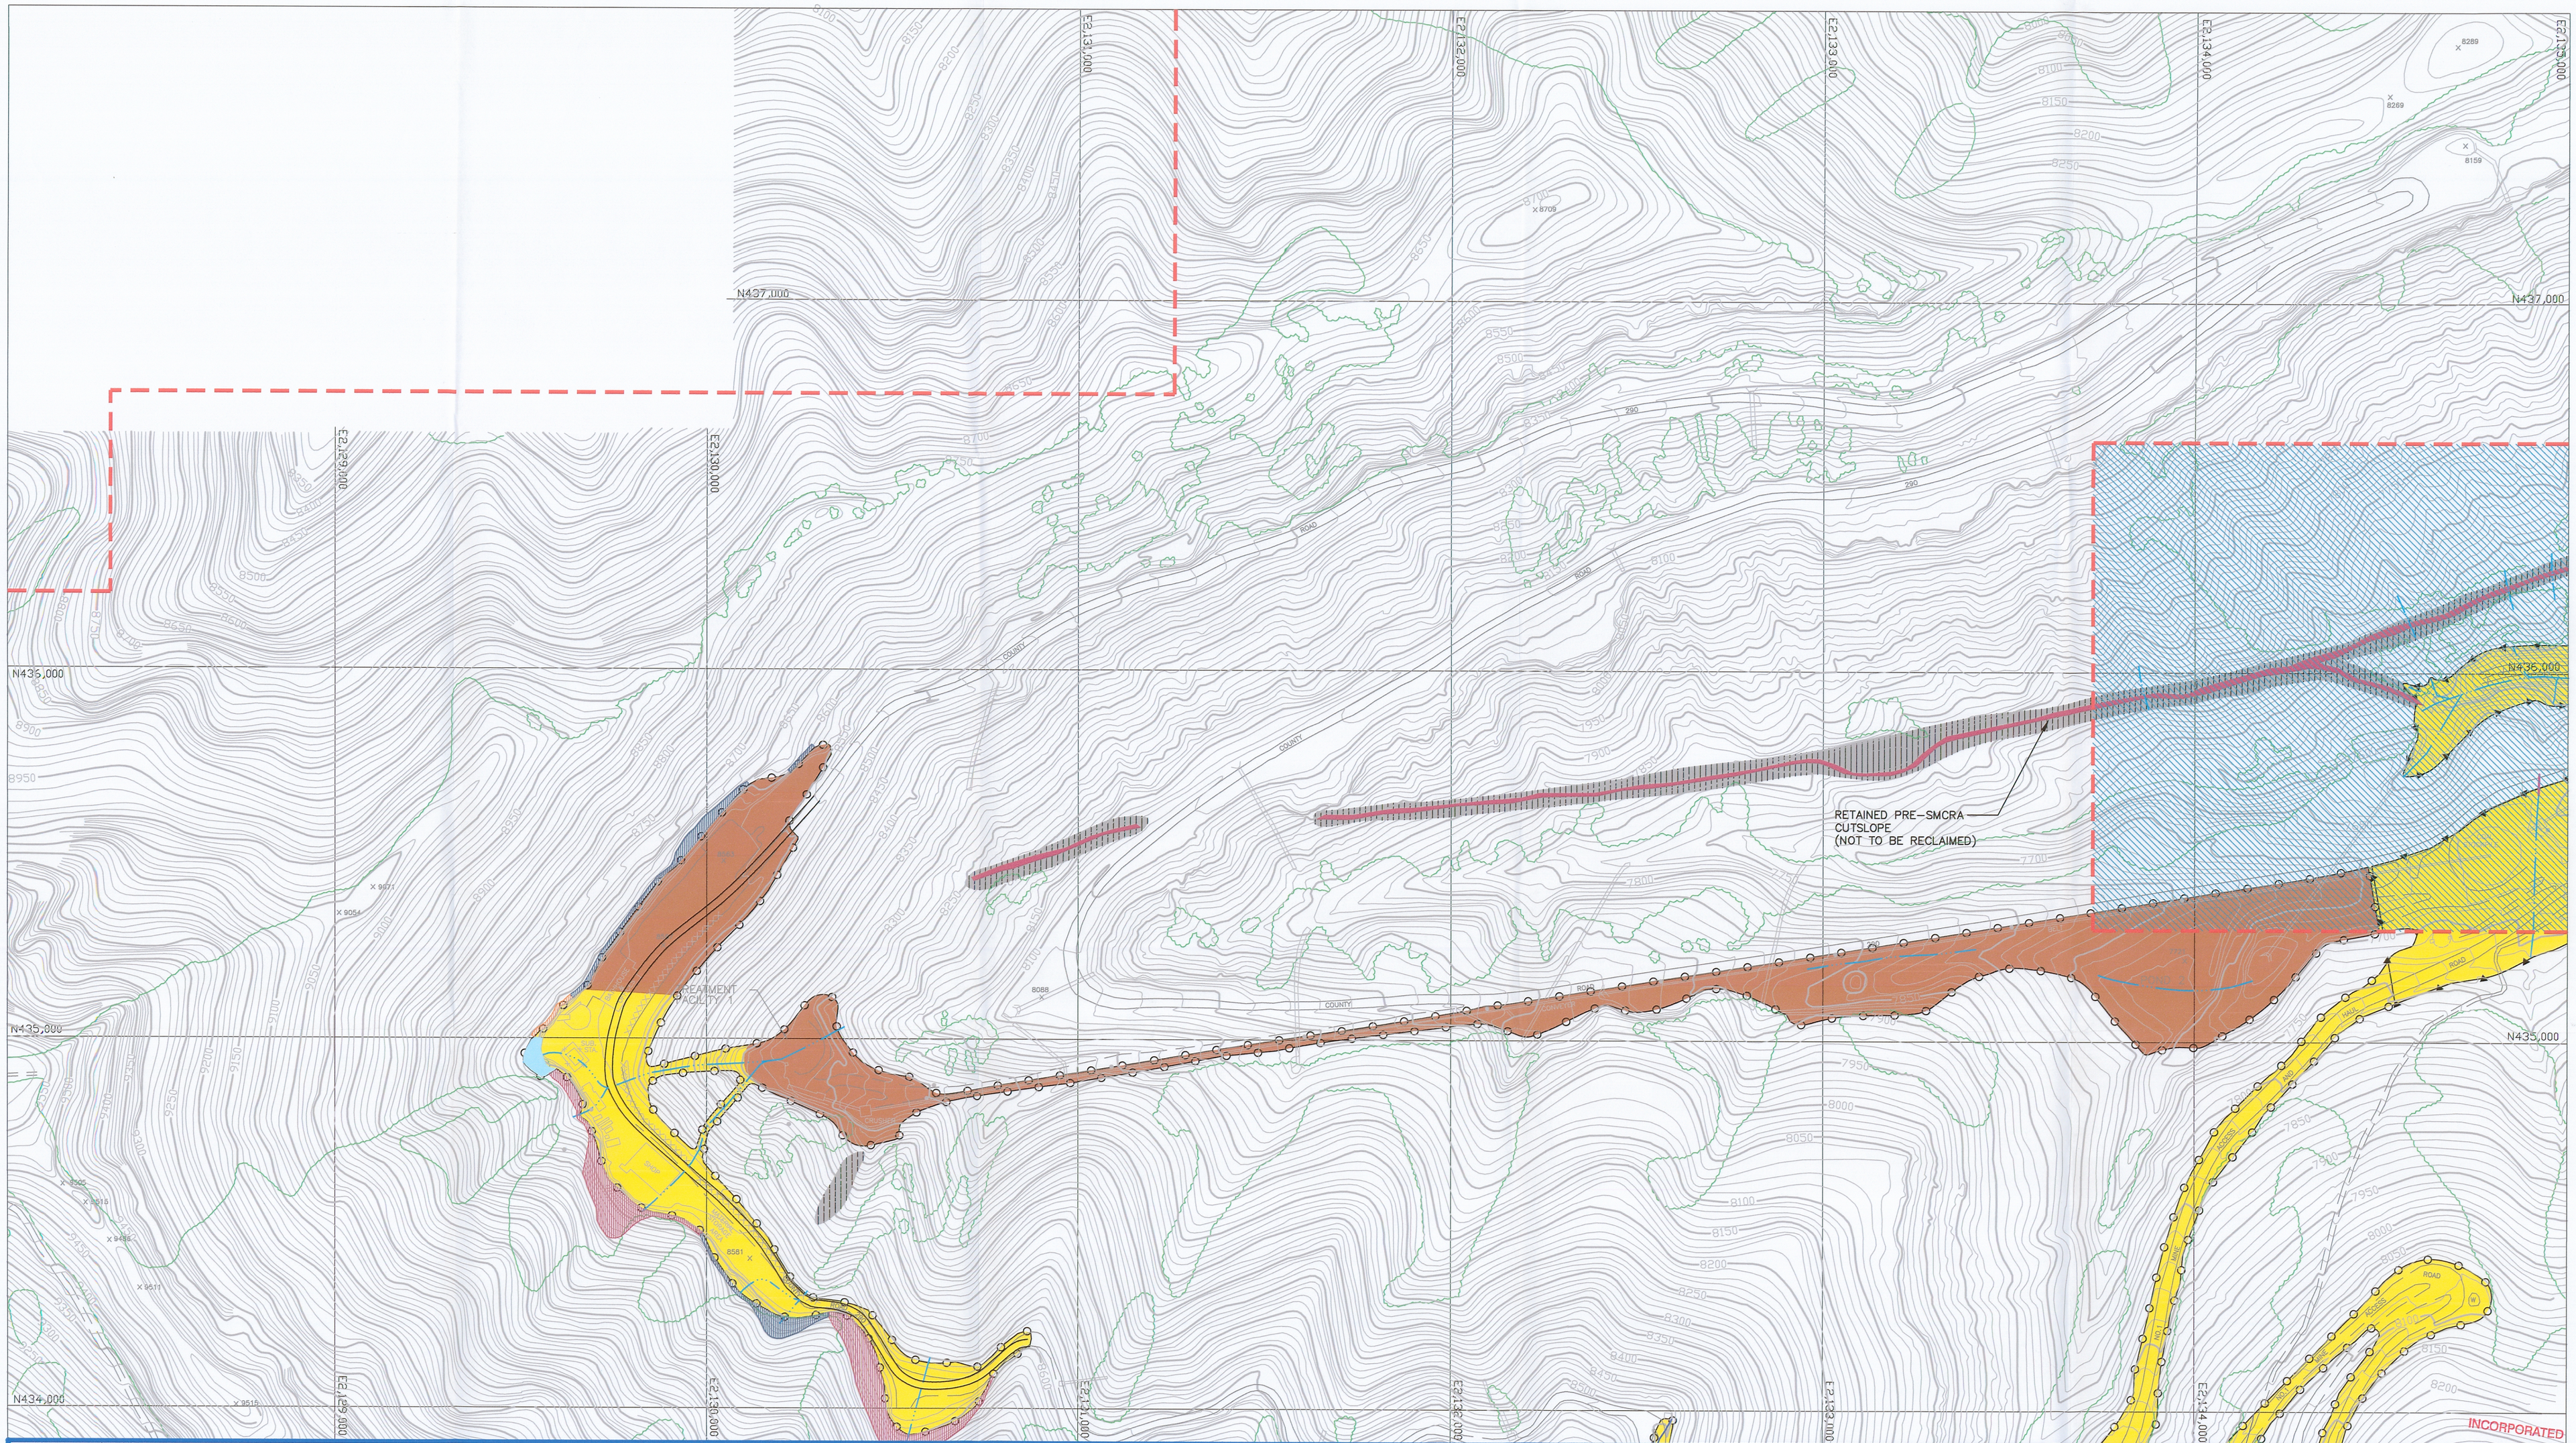

LEGEND

- PRIMARY ROAD
- SECONDARY ROAD
- TRAIL
- BRIDGE, CULVERT
- RAILROAD
- BUILDINGS, STRUCTURES
- LAKE, POND
- RIVER, STREAM
- FENCE
- EXISTING GROUND CONTOURS
- TREE LINES
- SECTION CORNER
- RECLAMATION CHANNELS
- PERMIT BOUNDARY
- PARTIALLY BACKFILLED PRE-SMCRA HIGHWALL
- PARTIALLY BACKFILLED PRE-SMCRA CUTSLOPE
- PARTIALLY BACKFILLED POST-SMCRA CUTSLOPE
- RECLAIMED PRE-SMCRA CUTSLOPE
- FORMERLY IN STAR POINT PERMIT. POST MINING LAND USE CHANGE TO INDUSTRIAL (TO CONOCOPHILLIPS)

REGISTERED PROFESSIONAL ENGINEER
No. 168246
RICHARD B. WHITE
STATE OF UTAH

FILE: G:\UC569\10\DWG\ST-1.DWG 9-29-98

DISTURBANCE LEGEND

- PRE-SMCRA (NOT USED SINCE)
- PRE-SMCRA (USED CONTINUOUSLY SINCE)
- POST-SMCRA

- SAGEBRUSH AREA SEED TYPE
- SALTBUSH AREA SEED TYPE
- MTN. GRASSLAND SEED TYPE

NORTH

200' 100' 0 200'

THE EXTENT OF THE RECLAMATION CHANNELS IS SHOWN ON THIS MAP FOR ILLUSTRATIVE PURPOSES ONLY. THE ACTUAL EXTENT WILL BE DETERMINED IN THE FIELD.

REVISION	DESCRIPTION	DATE

MT. NEBO SCIENTIFIC
RESEARCH AND CONSULTING

DRAWN		SCALE	1"=200'
CHECKED	P. Collins	DATE	January 29, 1998

DISTURBED AREA MAP

SHEET 1

INCORPORATED
JUN 30 2010
Div. of Oil, Gas & Mining

RECEIVED
JUL 06 2010
DIV. OF OIL, GAS & MINING

PLATEAU MINING CORPORATION
847 NW HIGHWAY 191 HELPER, UTAH 84526
PHONE: (435) 472-0475

E-12

MAP 321.100g

\\UC1282\01 - Star Point modification\DWG\MAP321100c.DWG, 6/30/2010 2:07:28 PM