MATCH SHEET 1

MATCH SHEET 5

MATCH SHEET 6

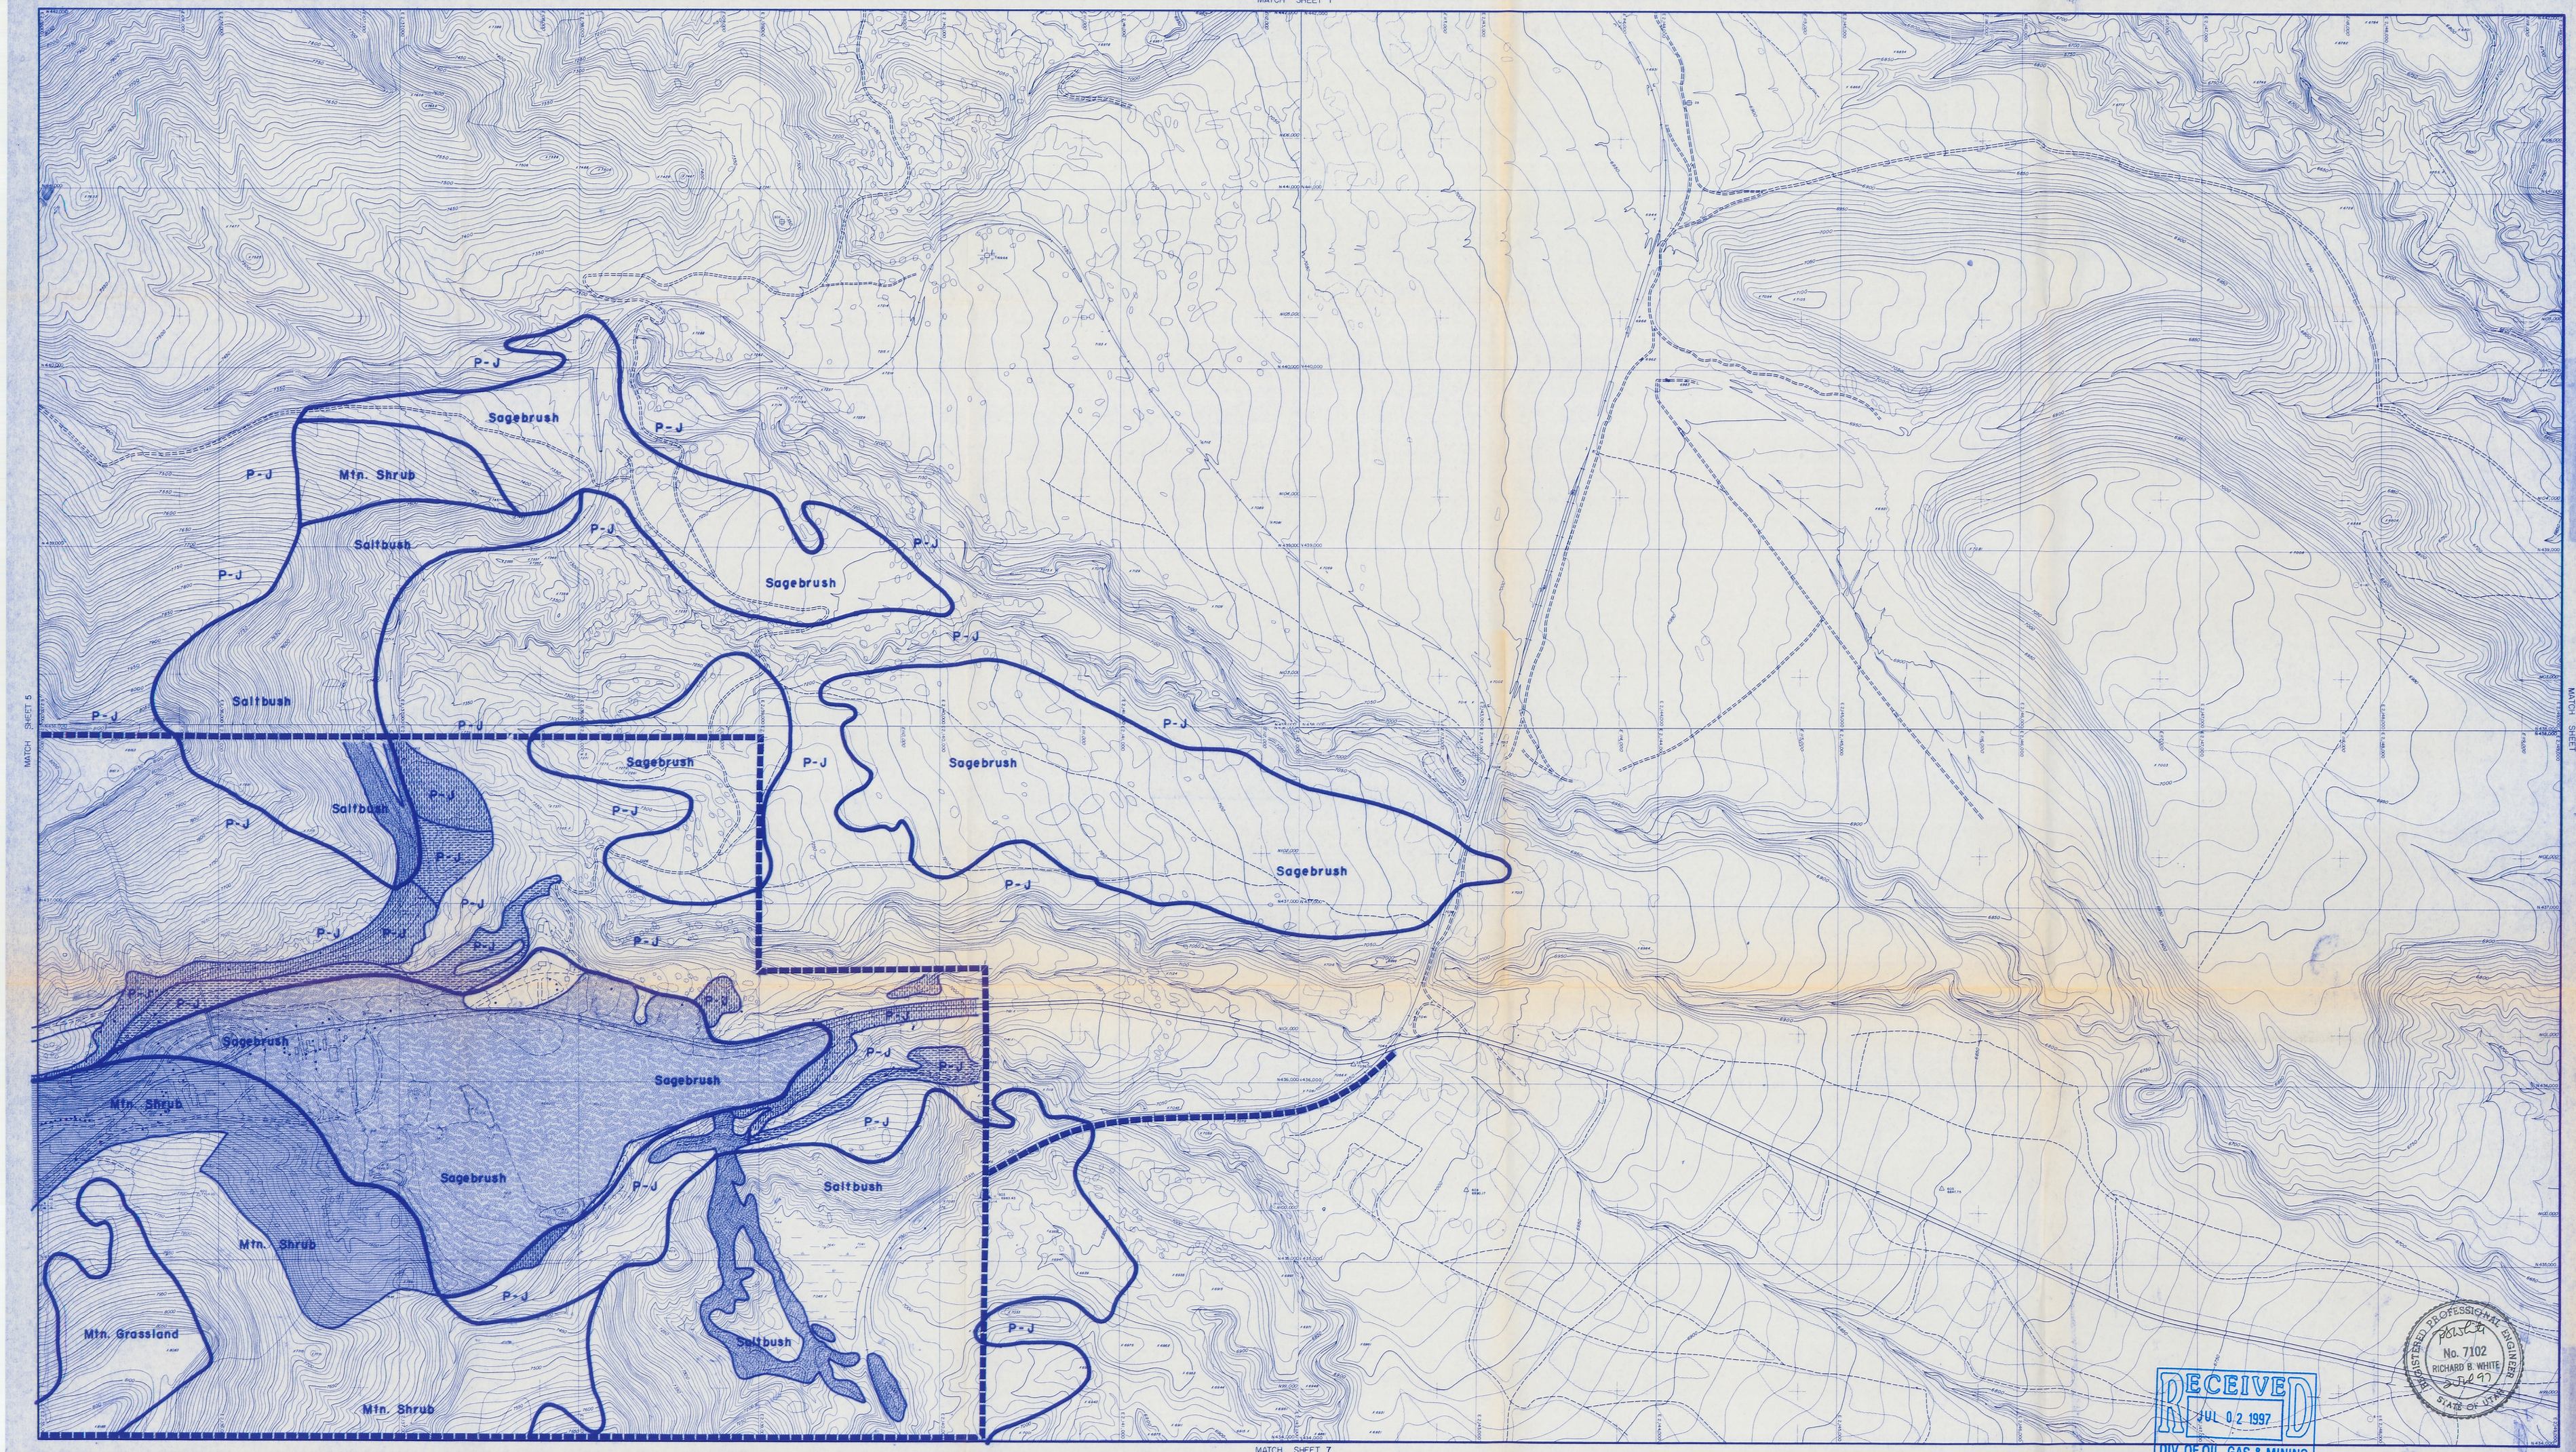

MATCH SHEET 7

RECEIVED
JUL 02 1997
DIV. OF OIL, GAS & MINING

REGISTERED PROFESSIONAL ENGINEER
No. 7102
RICHARD B. WHITE
STATE OF UTAH

LEGEND

- PRIMARY ROAD
- SECONDARY ROAD
- TRAIL
- BRIDGE, CULVERT
- RAILROAD
- BUILDINGS, STRUCTURES
- LAKE, POND
- RIVER, STREAM
- FENCE
- 600 CONTOURS
- 650 TREE LINES
- TRAVERSE STATION
- HORIZONTAL CONTROL
- VERTICAL CONTROL
- PHOTO CENTER
- DRILL HOLE
- X123 SPOT ELEVATION
- WEL.123 WATER SPOT
- NEW LOCAL COORDINATE GRID TICK
- 13 14 / 22 23 SECTION CORNER
- SWAMP
- MINE PORTAL
- DOWNSPOUT
- CATCH BASIN
- LIGHT POLE
- POWER POLE
- PERMIT BOUNDARY
- VEGETATION TYPE

To be seeded with, "Unit Train Loadout Seed Mixture". Cover and production revegetation success criteria will be calculated from the Saltbush Reference Area. The shrub density standard will be 900 plants per acre.

To be seeded with, "Disturbed Area Seed Mixture". Cover and production revegetation success criteria will be calculated from the Sagebrush Reference Area. The shrub density standard will be 900 plants per acre.

To be seeded with, "Disturbed Area Seed Mixture". Cover and production revegetation success criteria will be calculated from Subsoil Stockpile - Pinyon Juniper South Aspect Reference Area. The shrub density will be 900 plants per acre.

To be seeded with, "Disturbed Area Seed Mixture". Cover and production revegetation success criteria will be calculated from Subsoil Stockpile - Pinyon Juniper North Aspect Reference Area. The shrub density will be 2,200 plants per acre.

To be seeded with, "Disturbed Area Seed Mixture". Cover and production revegetation success criteria will be calculated from Mountain Shrub Reference Area. The shrub density standard will be 900 plants per acre.

To be seeded with, "Disturbed Area Seed Mixture". Cover and production revegetation success criteria will be calculated from Mountain Shrub Reference Area. The shrub density standard will be 2,200 plants per acre.

To be seeded with, "Mountain Grassland and Douglas Fir Seed Mixture". Cover and production revegetation success criteria will be calculated from the Mountain Grassland Reference Area for the Mountain Grassland portion, and from the Douglas Fir Reference Area for the Douglas Fir portion. The shrub density standard will be 2,200 plants per acre.

NORTH

DATE OF PHOTOGRAPHY: SEPTEMBER 30, 1981

DESIGNED KAC	DRAFTED JGB	CHECKED
SCALE 1" = 400'	DATE 3/87	

REV.	DATE	DESCRIPTION	APPR.
1	7/97	Legend change	
2			
3			
4			
5			
6			

REVEGETATION PLAN MAP

PLATEAU MINING COMPANY
P.O. DRAWER PMC · PRICE, UTAH 84501
PHONE 801 637-2875

SHEET NO. 6

MAP 341.100 C

73

1147