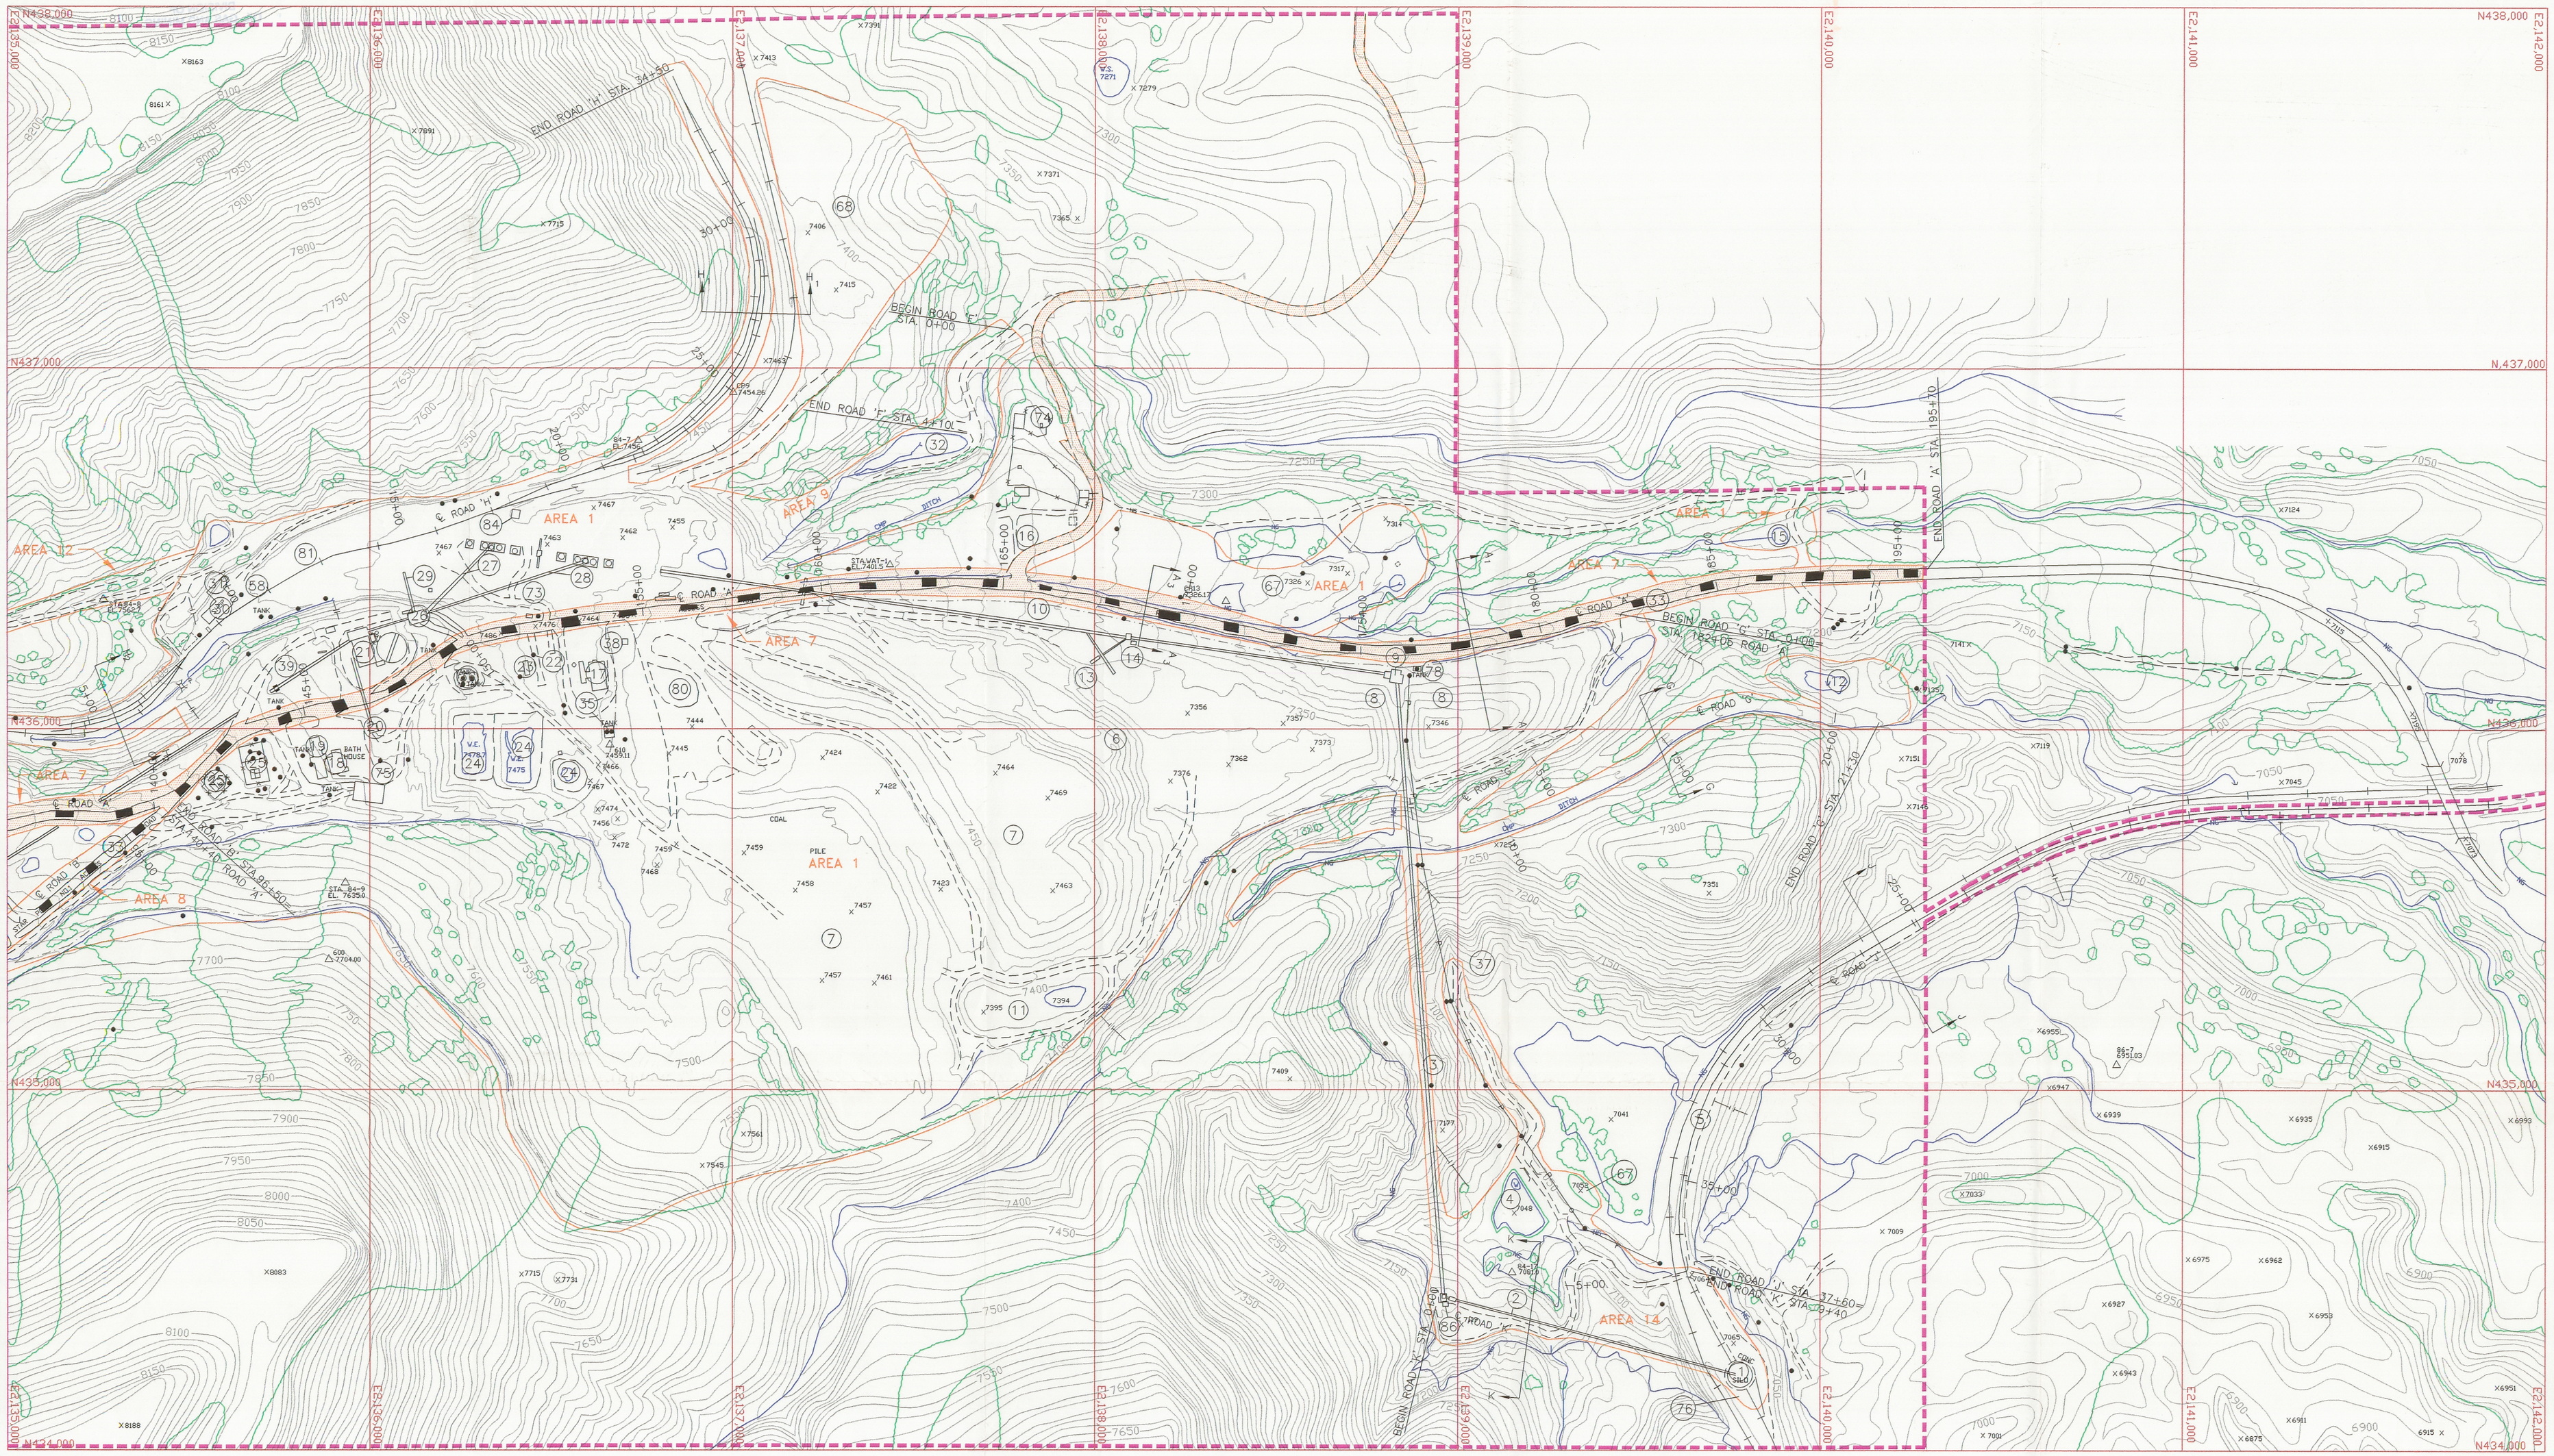

LEGEND

- PRIMARY ROAD
- SECONDARY ROAD
- TRAIL
- BRIDGE, CULVERT
- RAILROAD
- BUILDINGS, STRUCTURES
- LAKE, POND
- RIVER, STREAM
- FENCE
- CONTOURS
- TREE LINES
- TRAVERSE STATION
- HORIZONTAL CONTROL
- VERTICAL CONTROL
- PHOTO CENTER
- DRILL HOLE
- SPOT ELEVATION
- WATER SPOT
- NEW LOCAL COORDINATE GRID TICK
- SECTION CORNER
- SWAMP
- REFUSE PILE BOUNDARY
- MINE PORTAL
- DOWN SPOUT
- CATCH BASIN
- LIGHT POLE
- POWER POLE
- PERMIT BOUNDARY
- RECLAMATION BOND AREAS
- NOT TO BE RECLAIMED-LEFT FOR POST MINE LAND USE

FILE: G:\UC569\07\DWG\521-121C.DWG 3-20-00

NOTE:
SEE TABLE 526.11c FOR EXISTING FACILITIES NAMES.

NORTH

200 100 0 200

RECEIVED
APR 04 2000
DIVISION OF
OIL, GAS AND MINING

REGISTERED PROFESSIONAL ENGINEER
No. 168246
RICHARD B. WHITE
4/21/2000
STATE OF UTAH

RAG

REVISION/HISTORY		
BY	DATE	DESCRIPTION
	12-7-95	UPDATE
1		
2		
3		
4		
5		
6		

STARPOINT MINE
SURFACE FACILITIES

INCORPORATED
EFFECTIVE:
APR 26 2000
UTAH DIVISION OIL, GAS AND MINING

PLATEAU MINING CORPORATION

847 NW HIGHWAY 191 HELPER, UTAH 84526
PHONE: (435) 472-0475

F-12

MAP 521.121c