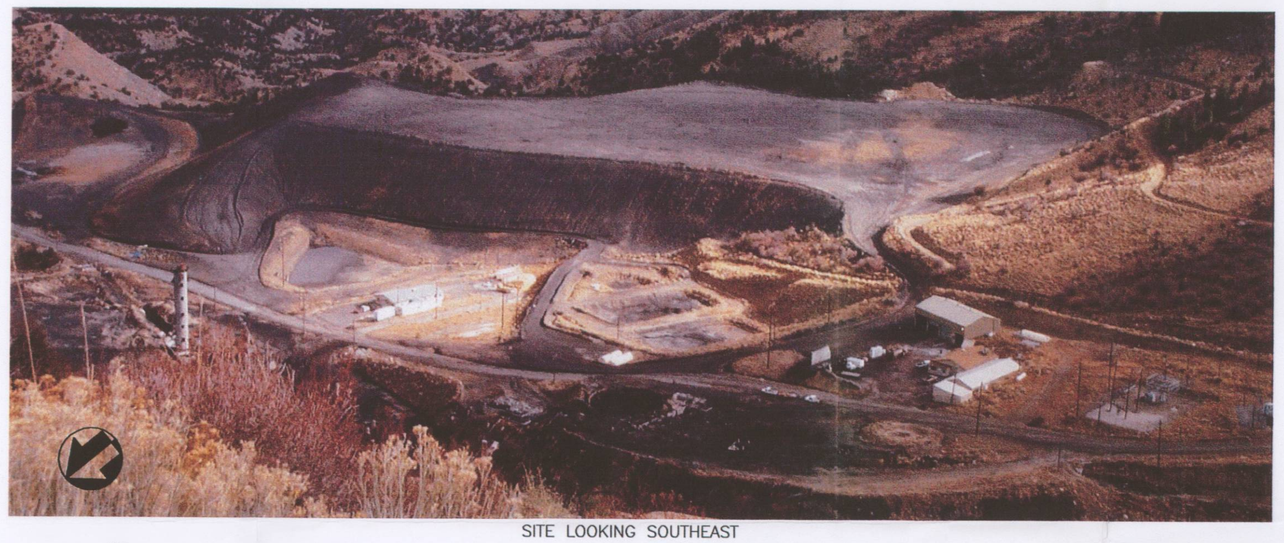

SITE LOOKING SOUTHEAST

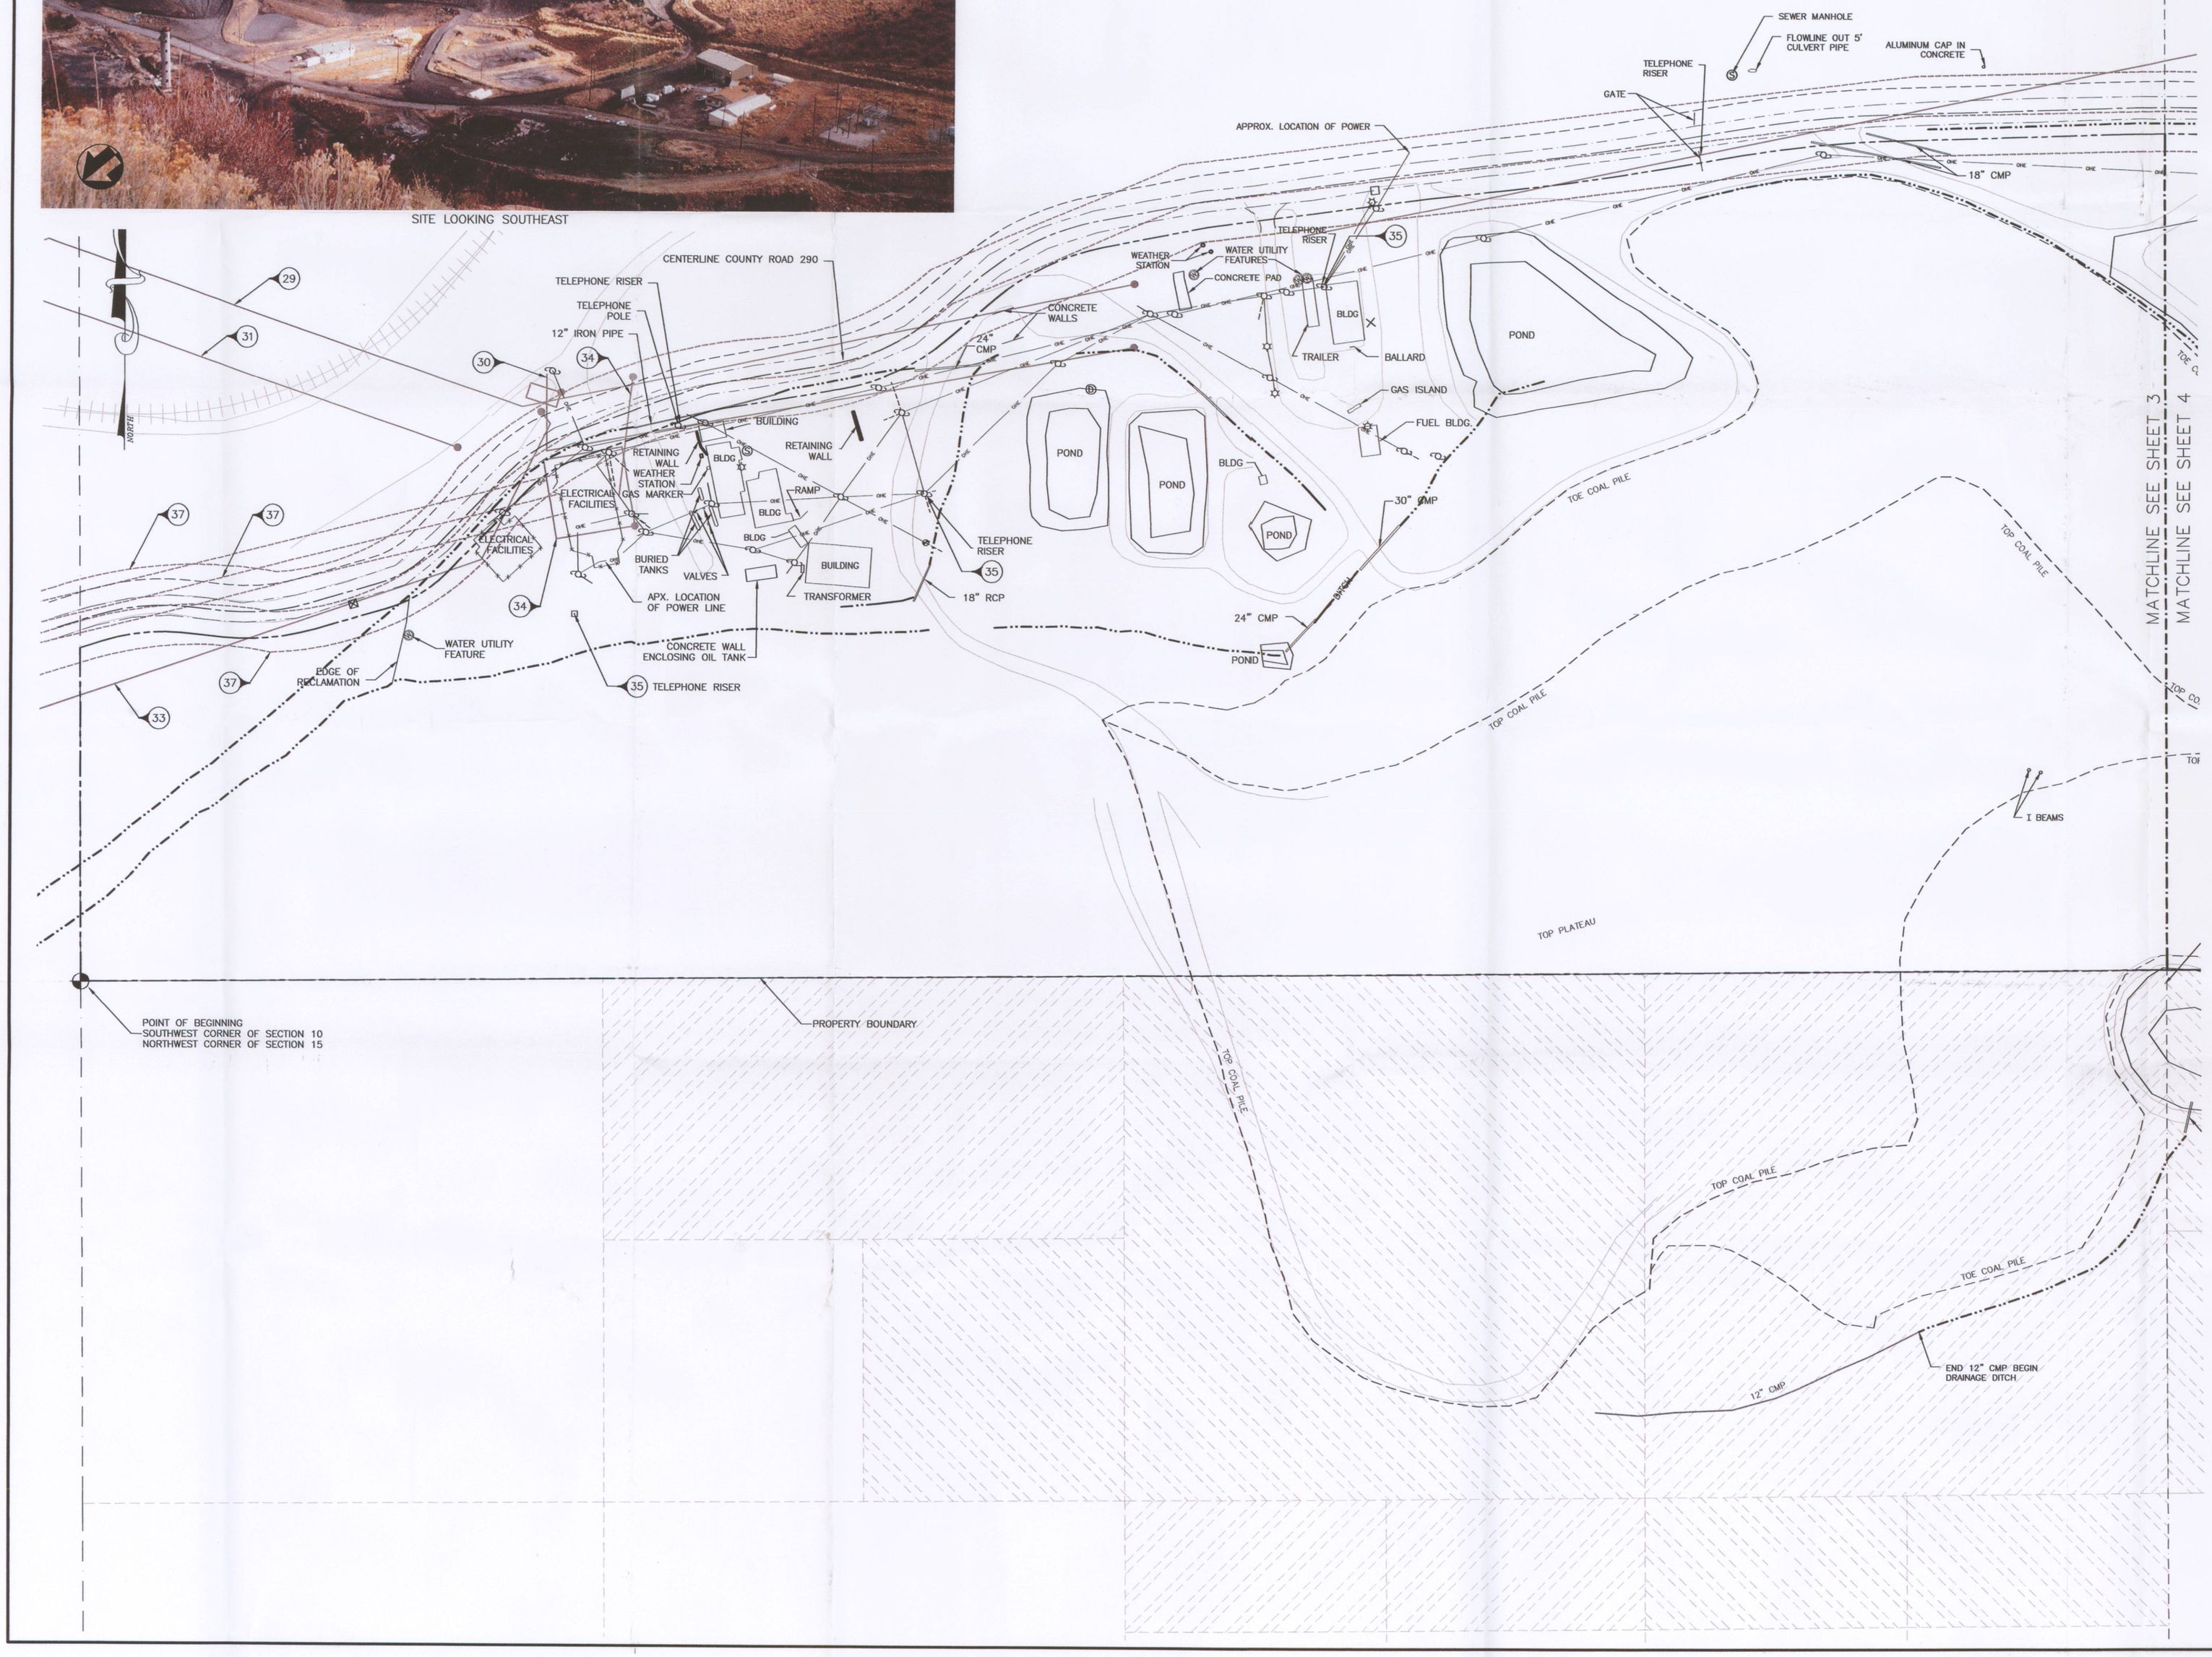

LEGEND

SUBJECT PARCEL BNDRY	
SECTION LINE	
1/4 SECTION LINES	
1/16 SECTION LINES	
MATCH LINE	
CL ROAD	
ROAD NORTH ROW	
EDGE OF PAVEMENT	
GRAVEL ROAD	
RAILROAD CENTERLINE	
FENCE	
FLOW LINE DITCH	
CULVERTS	
OVERHEAD POWER LINE	OHE
POWER POLE	
SEWER MAN HOLE	S
STORM DRAIN	
WATER UTILITY FEATURE	W
TITLE REPORT EXCEPTION	#
BLM LEASE NUMBER	UTU-52409
BLM LEASE LAND	

DATE: 12-26-01
PLOT DATE:
SCALE 1" = 100'
PROJECT NUMBER 8SUN0106

SUNNYSIDE COGENERATION ASSOCIATES
STAR POINT MINE
ALTA/ACSM LAND TITLE SURVEY

PSOMAS
2825 East Cottonwood Parkway, Suite 120
Salt Lake City, Utah 84121
(801) 270-5777 (801) 270-5782 (FAX)

DESIGNED AH/PAM
DRAFTED AH/PAM
CHECKED DEH

DIV. OF OIL, GAS & MINING
INCORPORATED
NOV 14 2003
RECEIVED
JAN 15 2004
DIV. OF OIL, GAS & MINING

SHEET 4 OF 5