February 06, 2003 – 07:39:12 DWG Name: U:\8SUN010600\New Permit\Drawings\C-521.100d.dwg Updated By: CAhrens

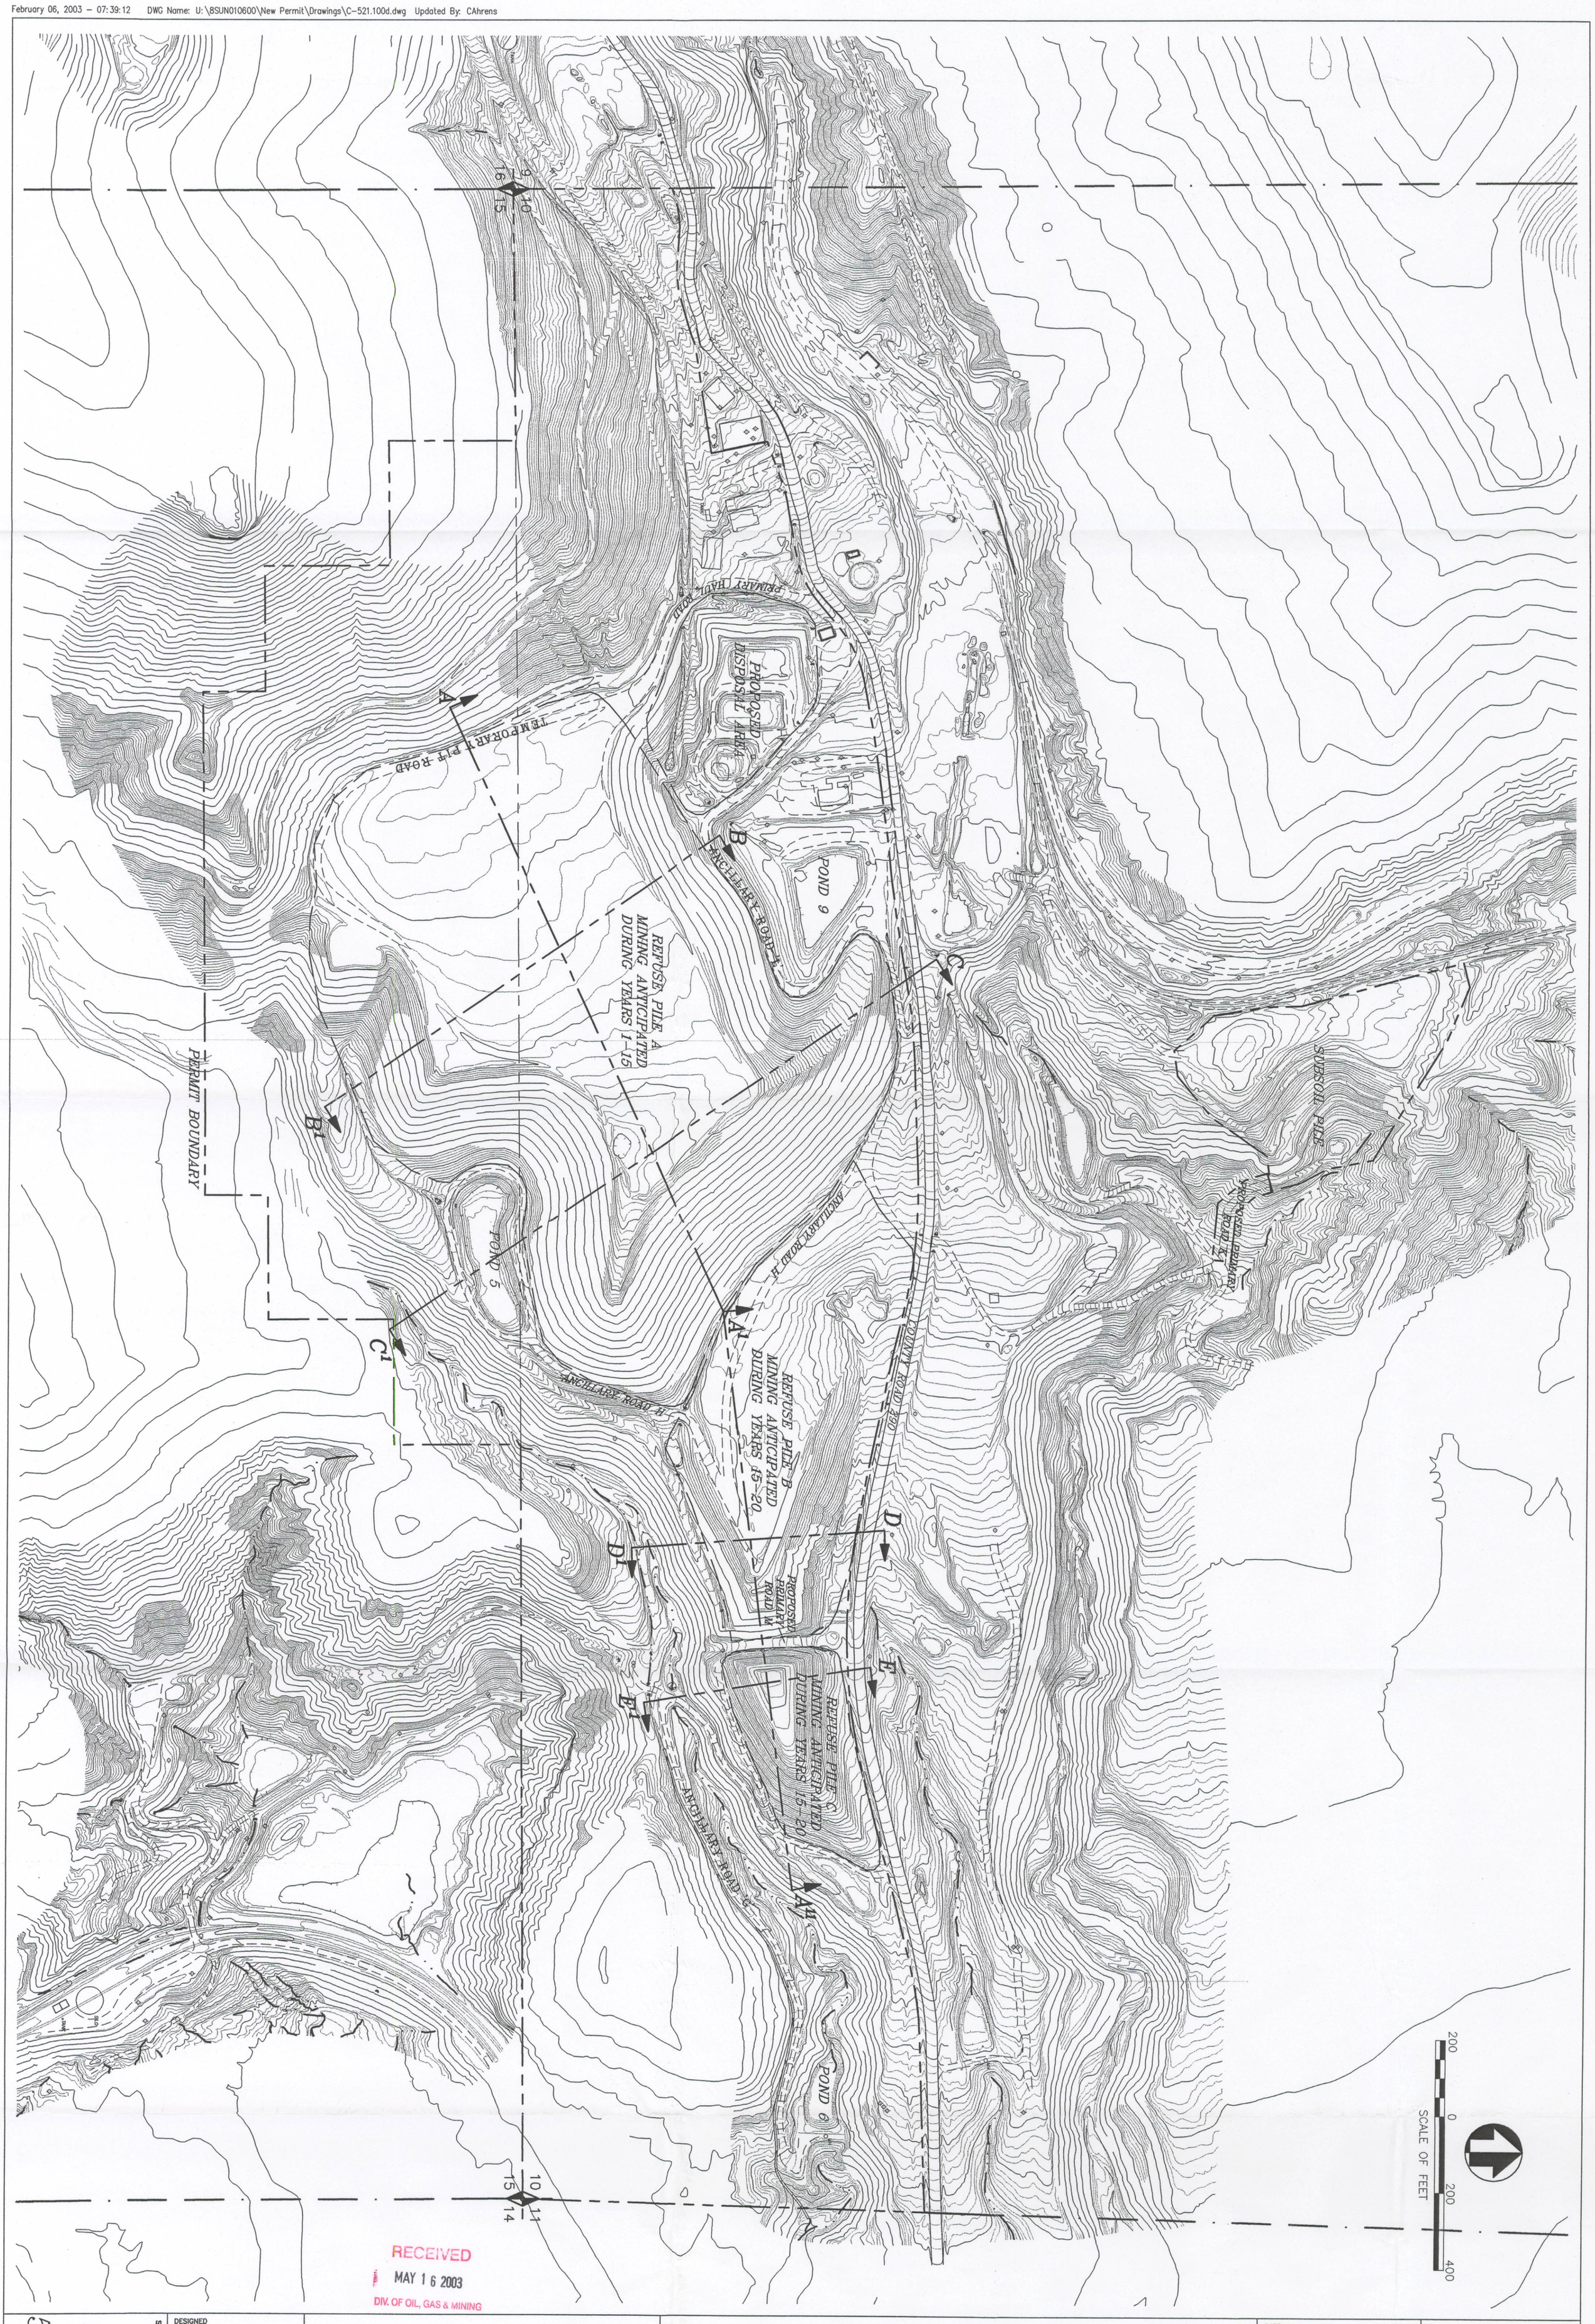

RECEIVED
MAY 16 2003
DIV. OF OIL, GAS & MINING

SHEET 521.100d OF	DESIGNED CRG DRAWN CEA CHECKED SSC	**PSOMAS** 2825 East Cottonwood Parkway, Suite 120 Salt Lake City, Utah 84121 (801) 270-5777 (801) 270-5782 (FAX)	SCA / STAR POINT WASTE FUEL REFUSE PILE OPERATION PLAN OVERVIEW	DATE 05-15-03 SCALE SEE BAR SCALE PROJECT NO. 8SUN010600

INCORPORATED
NOV 14 2003
DIV OF OIL GAS & MINING

LICENSED PROFESSIONAL ENGINEER No. 187727 S. SCOTT CARLSON 6/2003 STATE OF UTAH