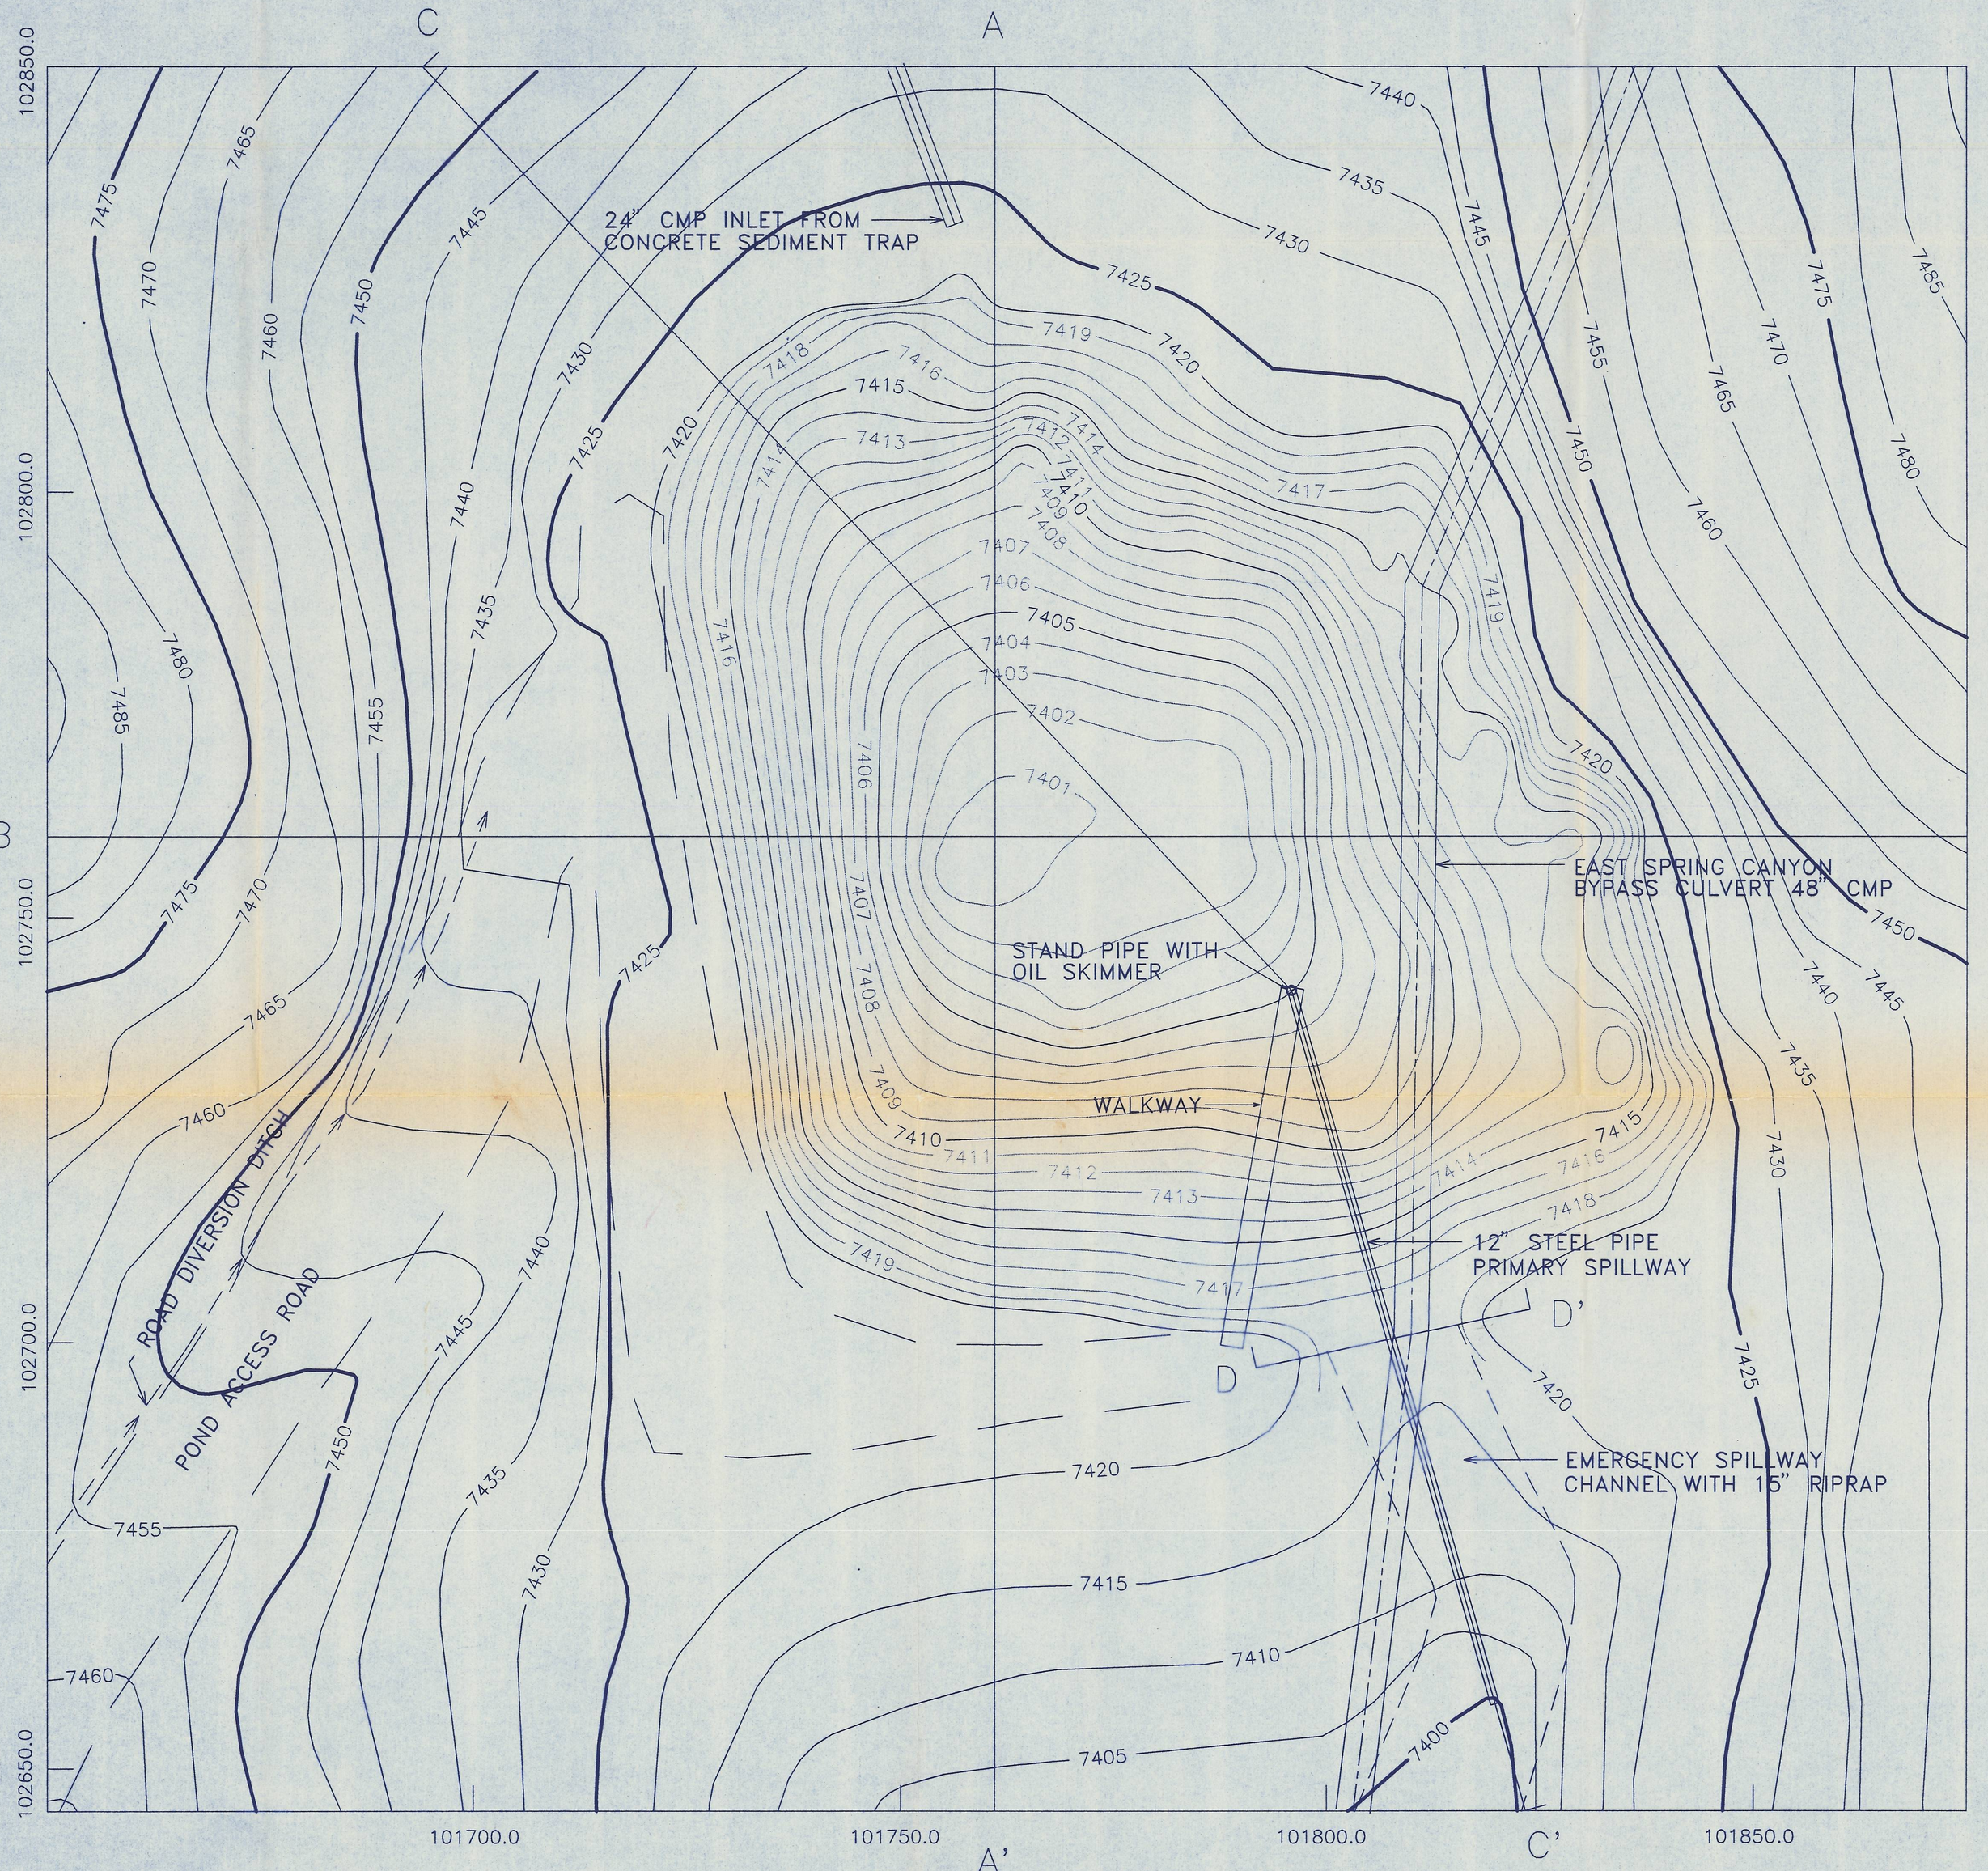

N

SCALE

0 10' 20'

CONTOUR INTERVAL WITHIN POND = 1'
CONTOUR INTERVAL OUTSIDE POND = 5'

PROFESSIONAL ENGINEER No. 7102 RICHARD B. WHITE STATE OF UTAH

Richard B. White
12/20/91

RECEIVED
DEC 31 1991
DIVISION OF OIL GAS & MINING

VOLUME 2 FILE COPY

REVISIONS OR UP-DATES				DATE
NO.	DATE	BY	DESIGNED BY: CAB	10/20/91
			DRAWN BY: BJH.	10/20/91
			CHECKED BY: CAB	10/21/91
			SCALE: 1" = 10'	

Coastal States Energy Company
A SUBSIDIARY OF THE COASTAL CORPORATION
The Energy People

SEDIMENTATION POND TOPOGRAPHY

SUFCO MINE

DRAWING OR MAP NUMBER PLATE 7-4