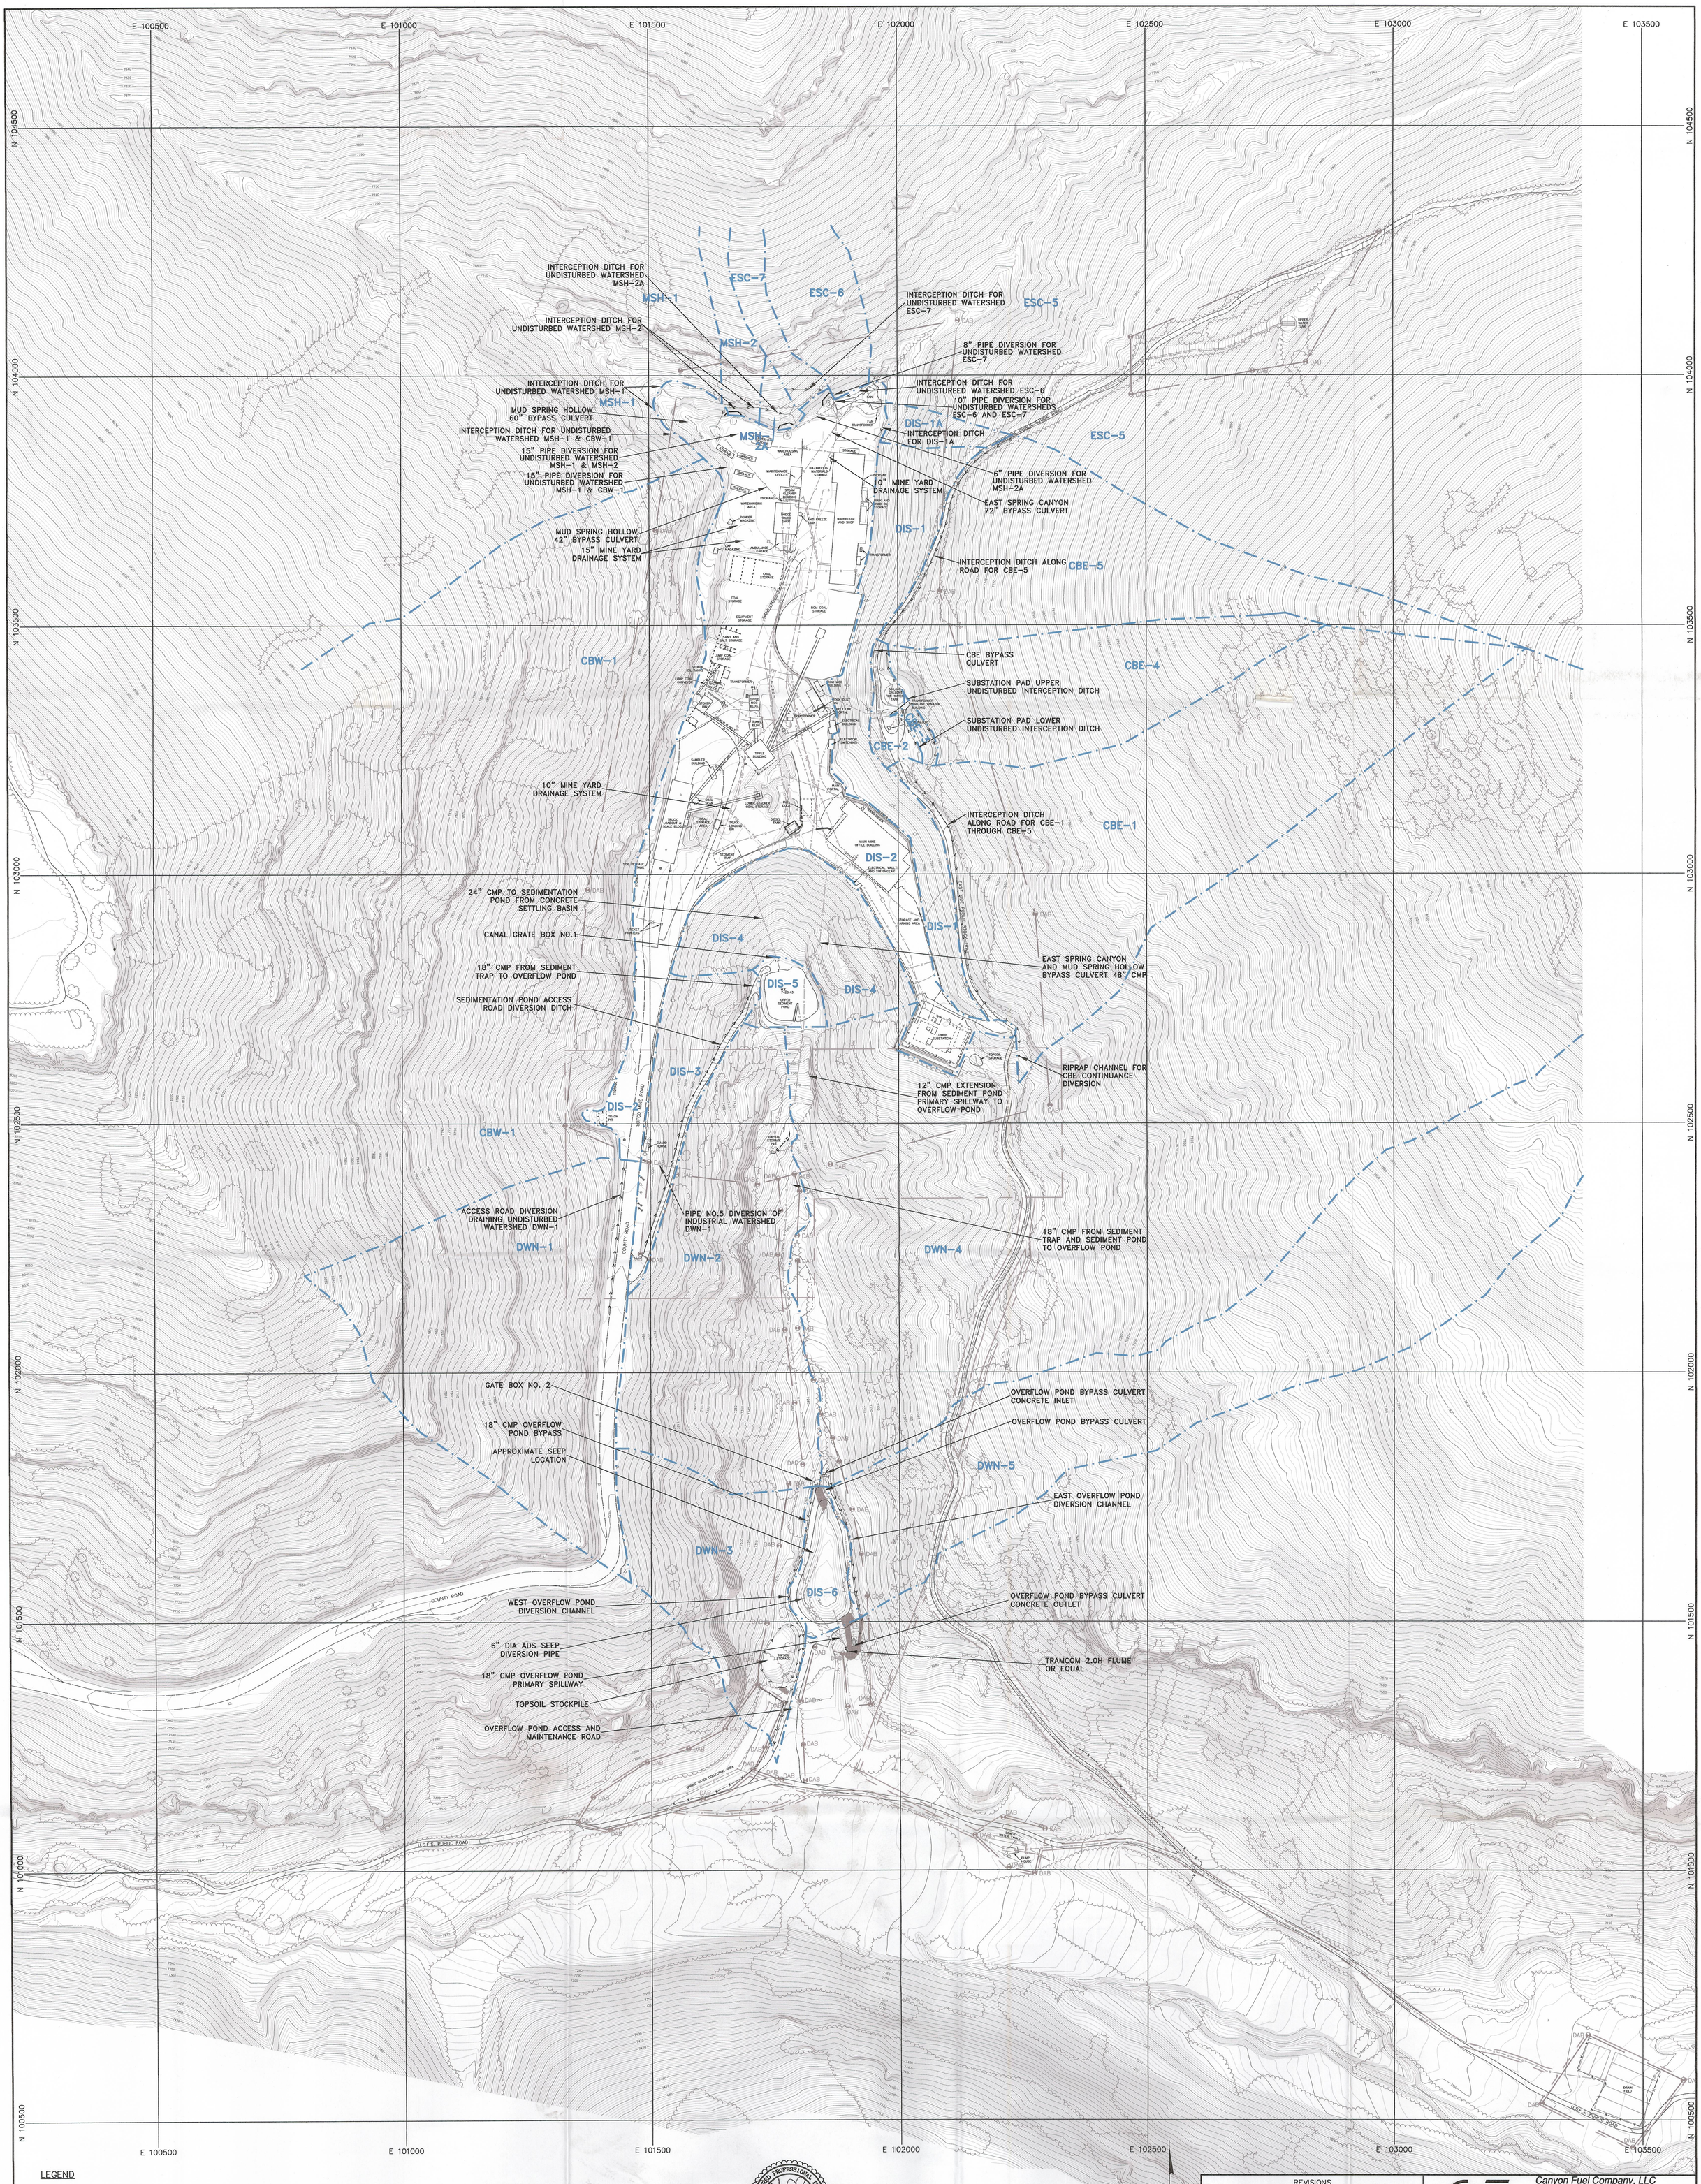

LEGEND

- PERMIT BOUNDARY
- DISTURBED AREA BOUNDARY (DAB)
- DIVERSION CHANNEL
- WATERSHED BOUNDARY
- 0.5' BERM WITH 1:1 SIDES
- SILT FENCE

REGISTERED PROFESSIONAL ENGINEER 154804-2202 JOHN D. BYRNES STATE OF UTAH

I CERTIFY THE ITEMS SHOWN ON THIS DRAWING ARE ACCURATE TO THE BEST OF MY KNOWLEDGE

100 0 100

REVISIONS				
NO.	DATE	REQ. BY	DWG. BY	REMARKS
2	11/29/94	M.L.D.	S.K.S.	
3	01/09/97	M.L.D.	B.D.H	
4	10/30/97	M.L.D.	B.D.H.	
5	05/14/09	R.B.W.	S.W.F.	
6	06/03/10	F.L.R.	K.B.B.	
7	08/06/10	F.L.R.	K.B.B.	

Canyon Fuel Company, LLC
SUFCO Mine
597 South SR 24 – Salina, UT 84654
(435) 286-4880 Phone
(435) 286-4499 Fax

EAST SPRING CANYON
DRAINAGE DETAILS & WATERSHED BOUNDARIES

SCALE:	DATE:	DRAWN BY:	ENGINEER:	SHEET NO.
1" = 100'	12/17/91	B.D.H.	R.B.W.	PLATE 7-6v7
CHECKED BY: V.S.B.	FILE NAME: H:\DRAWINGS\MRP\PLATES\PLATE7-6v7			

INCORPORATED
RECEIVED SEP 08 2010
OCT 04 2010
Div. of Oil, Gas & Mining
DIV. OF OIL, GAS & MINING