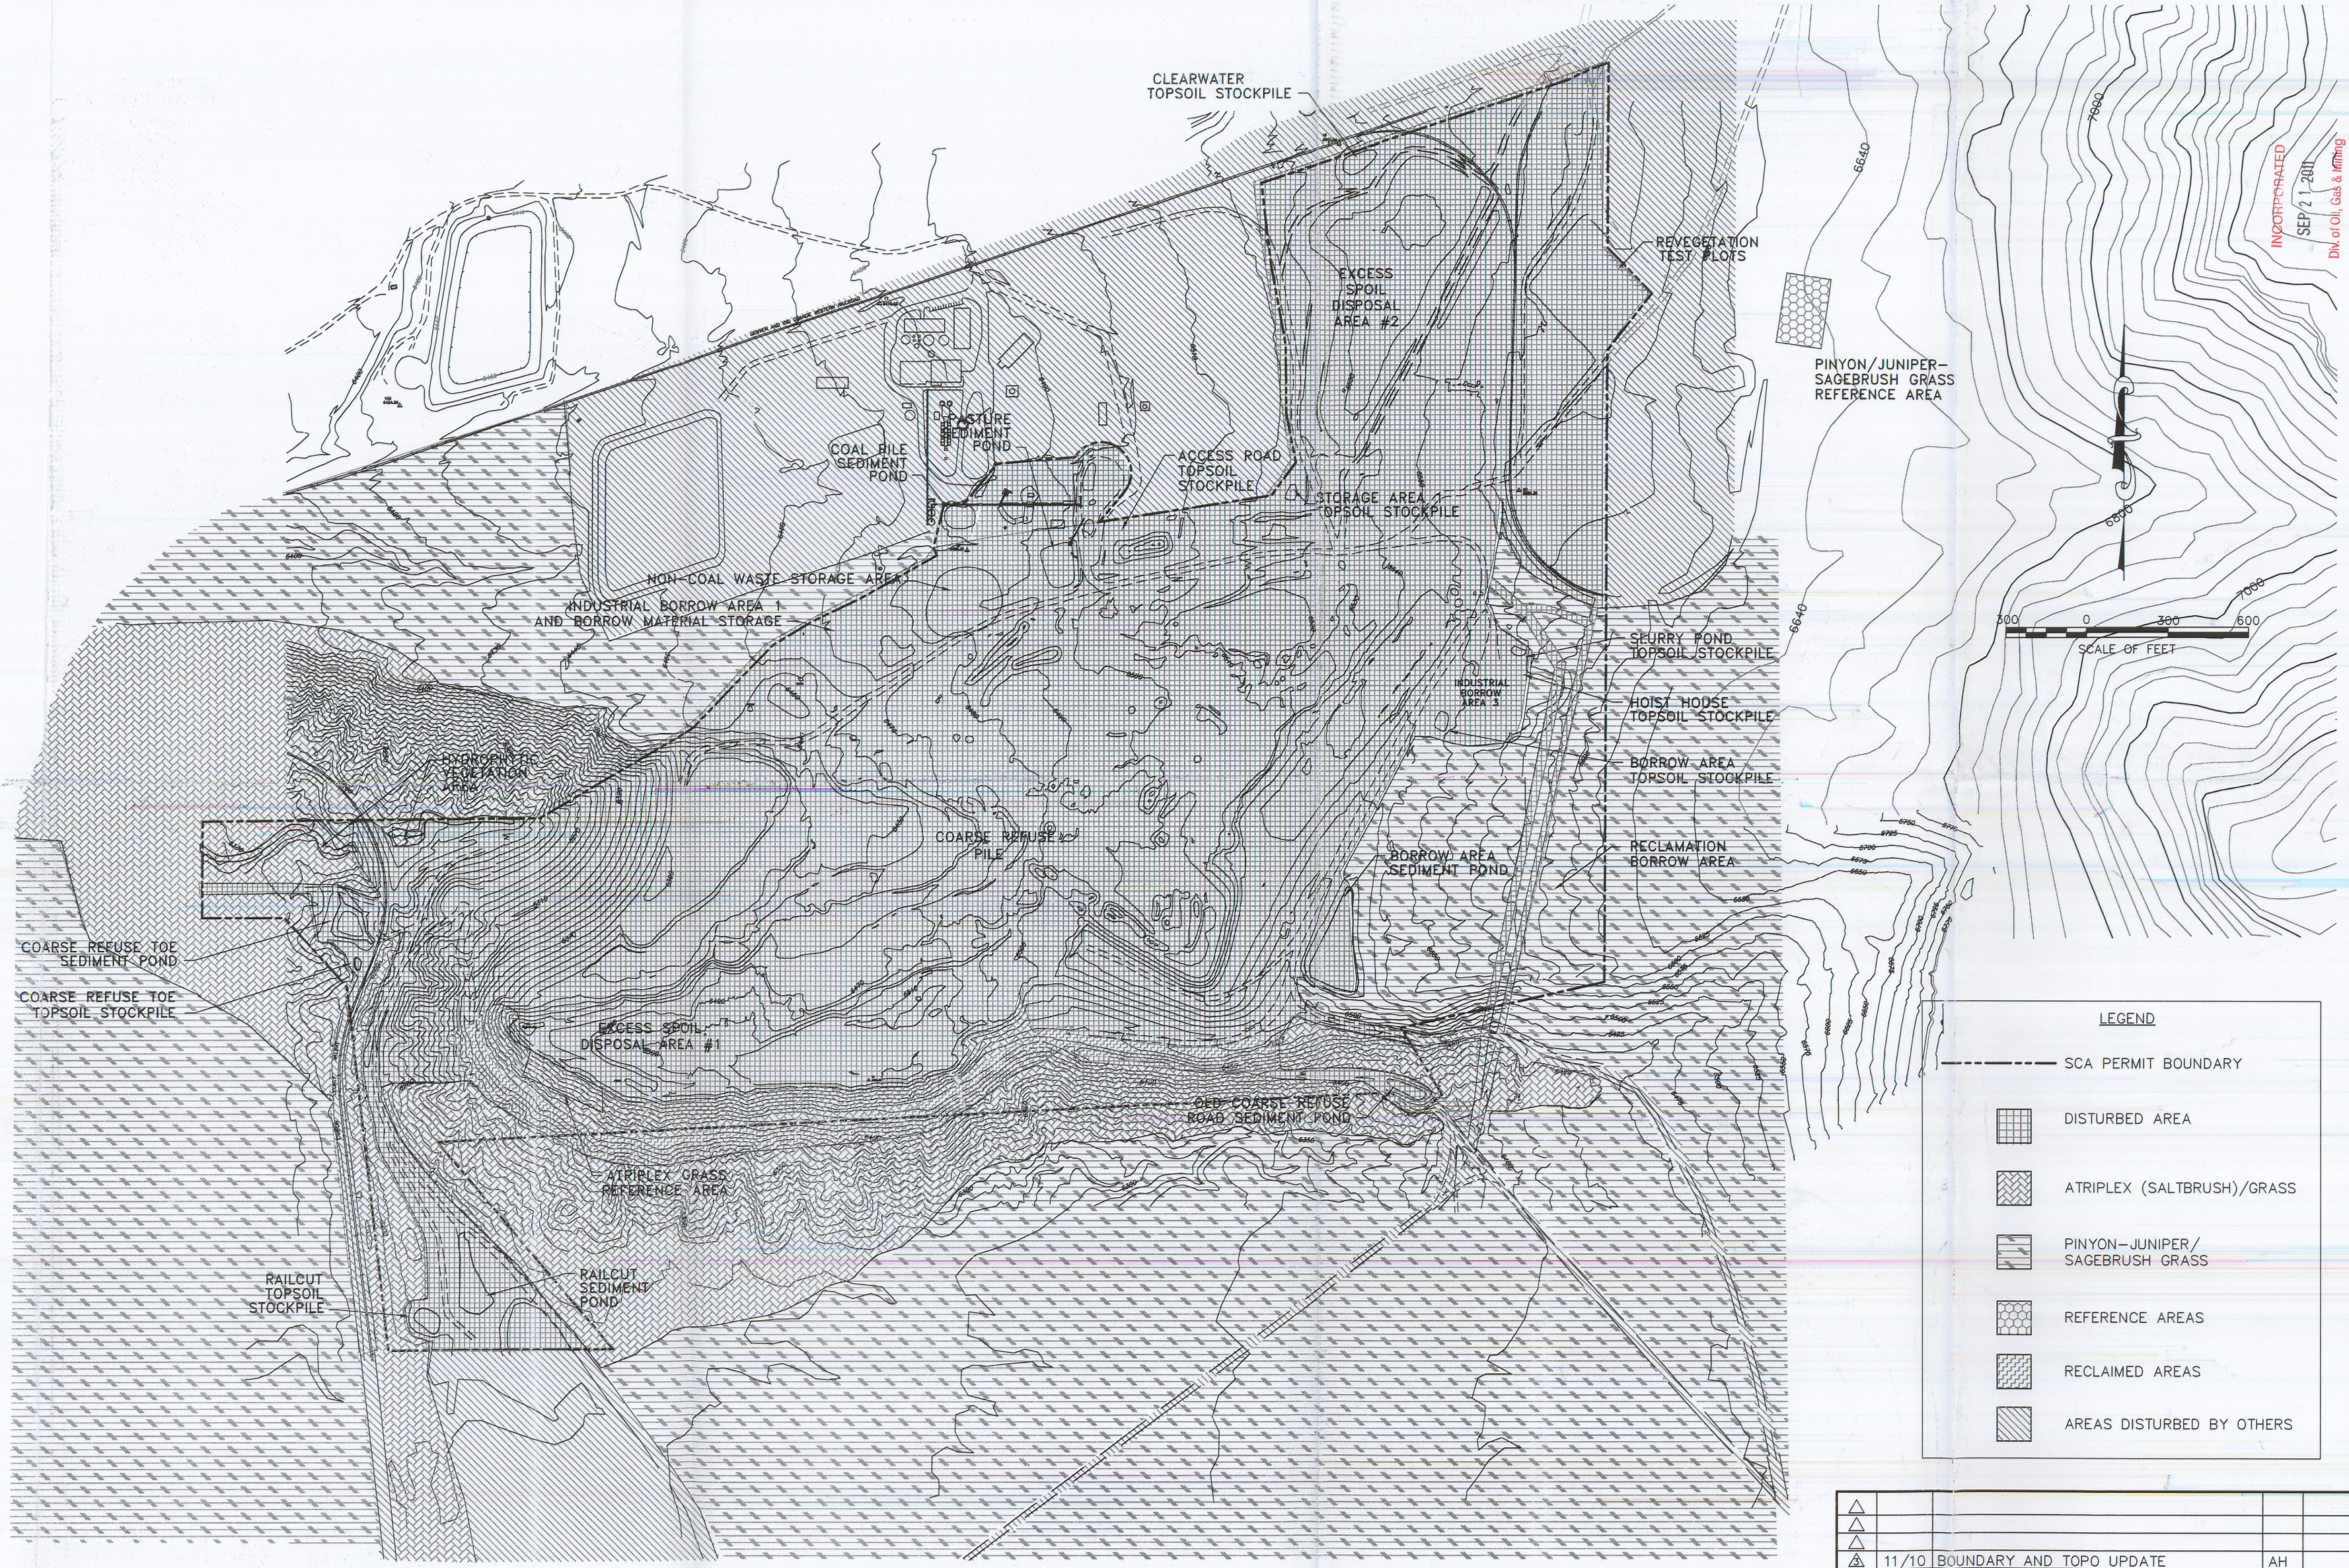

REV	DATE	DESCRIPTION	BY	APP'D
3	11/10	BOUNDARY AND TOPO UPDATE	AH	
2	9/02	2002 PERMIT REVISION	PAM	
1	9/94	EXTENDED VEGETATION HATCH	AJZ	

REGISTERED PROFESSIONAL ENGINEER
S. SCOTT CARLSON
STATE OF UTAH
10/11

INCORPORATED
SEP 2 1 2011
Div. of Oil, Gas & Mining

09-28-94

SCALE 1" = 300'

PROJECT NO. –

Sunnyside Cogeneration Associates

VEGETATION RESOURCE MAP

RECEIVED
OCT 1 8 2011
DIV. OF OIL, GAS & MINING

TWIN PEAKS
Engineering & Land Surveying
2264 NORTH 1450 EAST LEHI, UTAH 84043
(801) 450-3511, (801) 439-0700 FAX

DESIGNED AH
DRAWN AH
CHECKED SSC

SHEET

3-3

PLOTTED DATE: Friday, 04 February 2011 - 9:58am