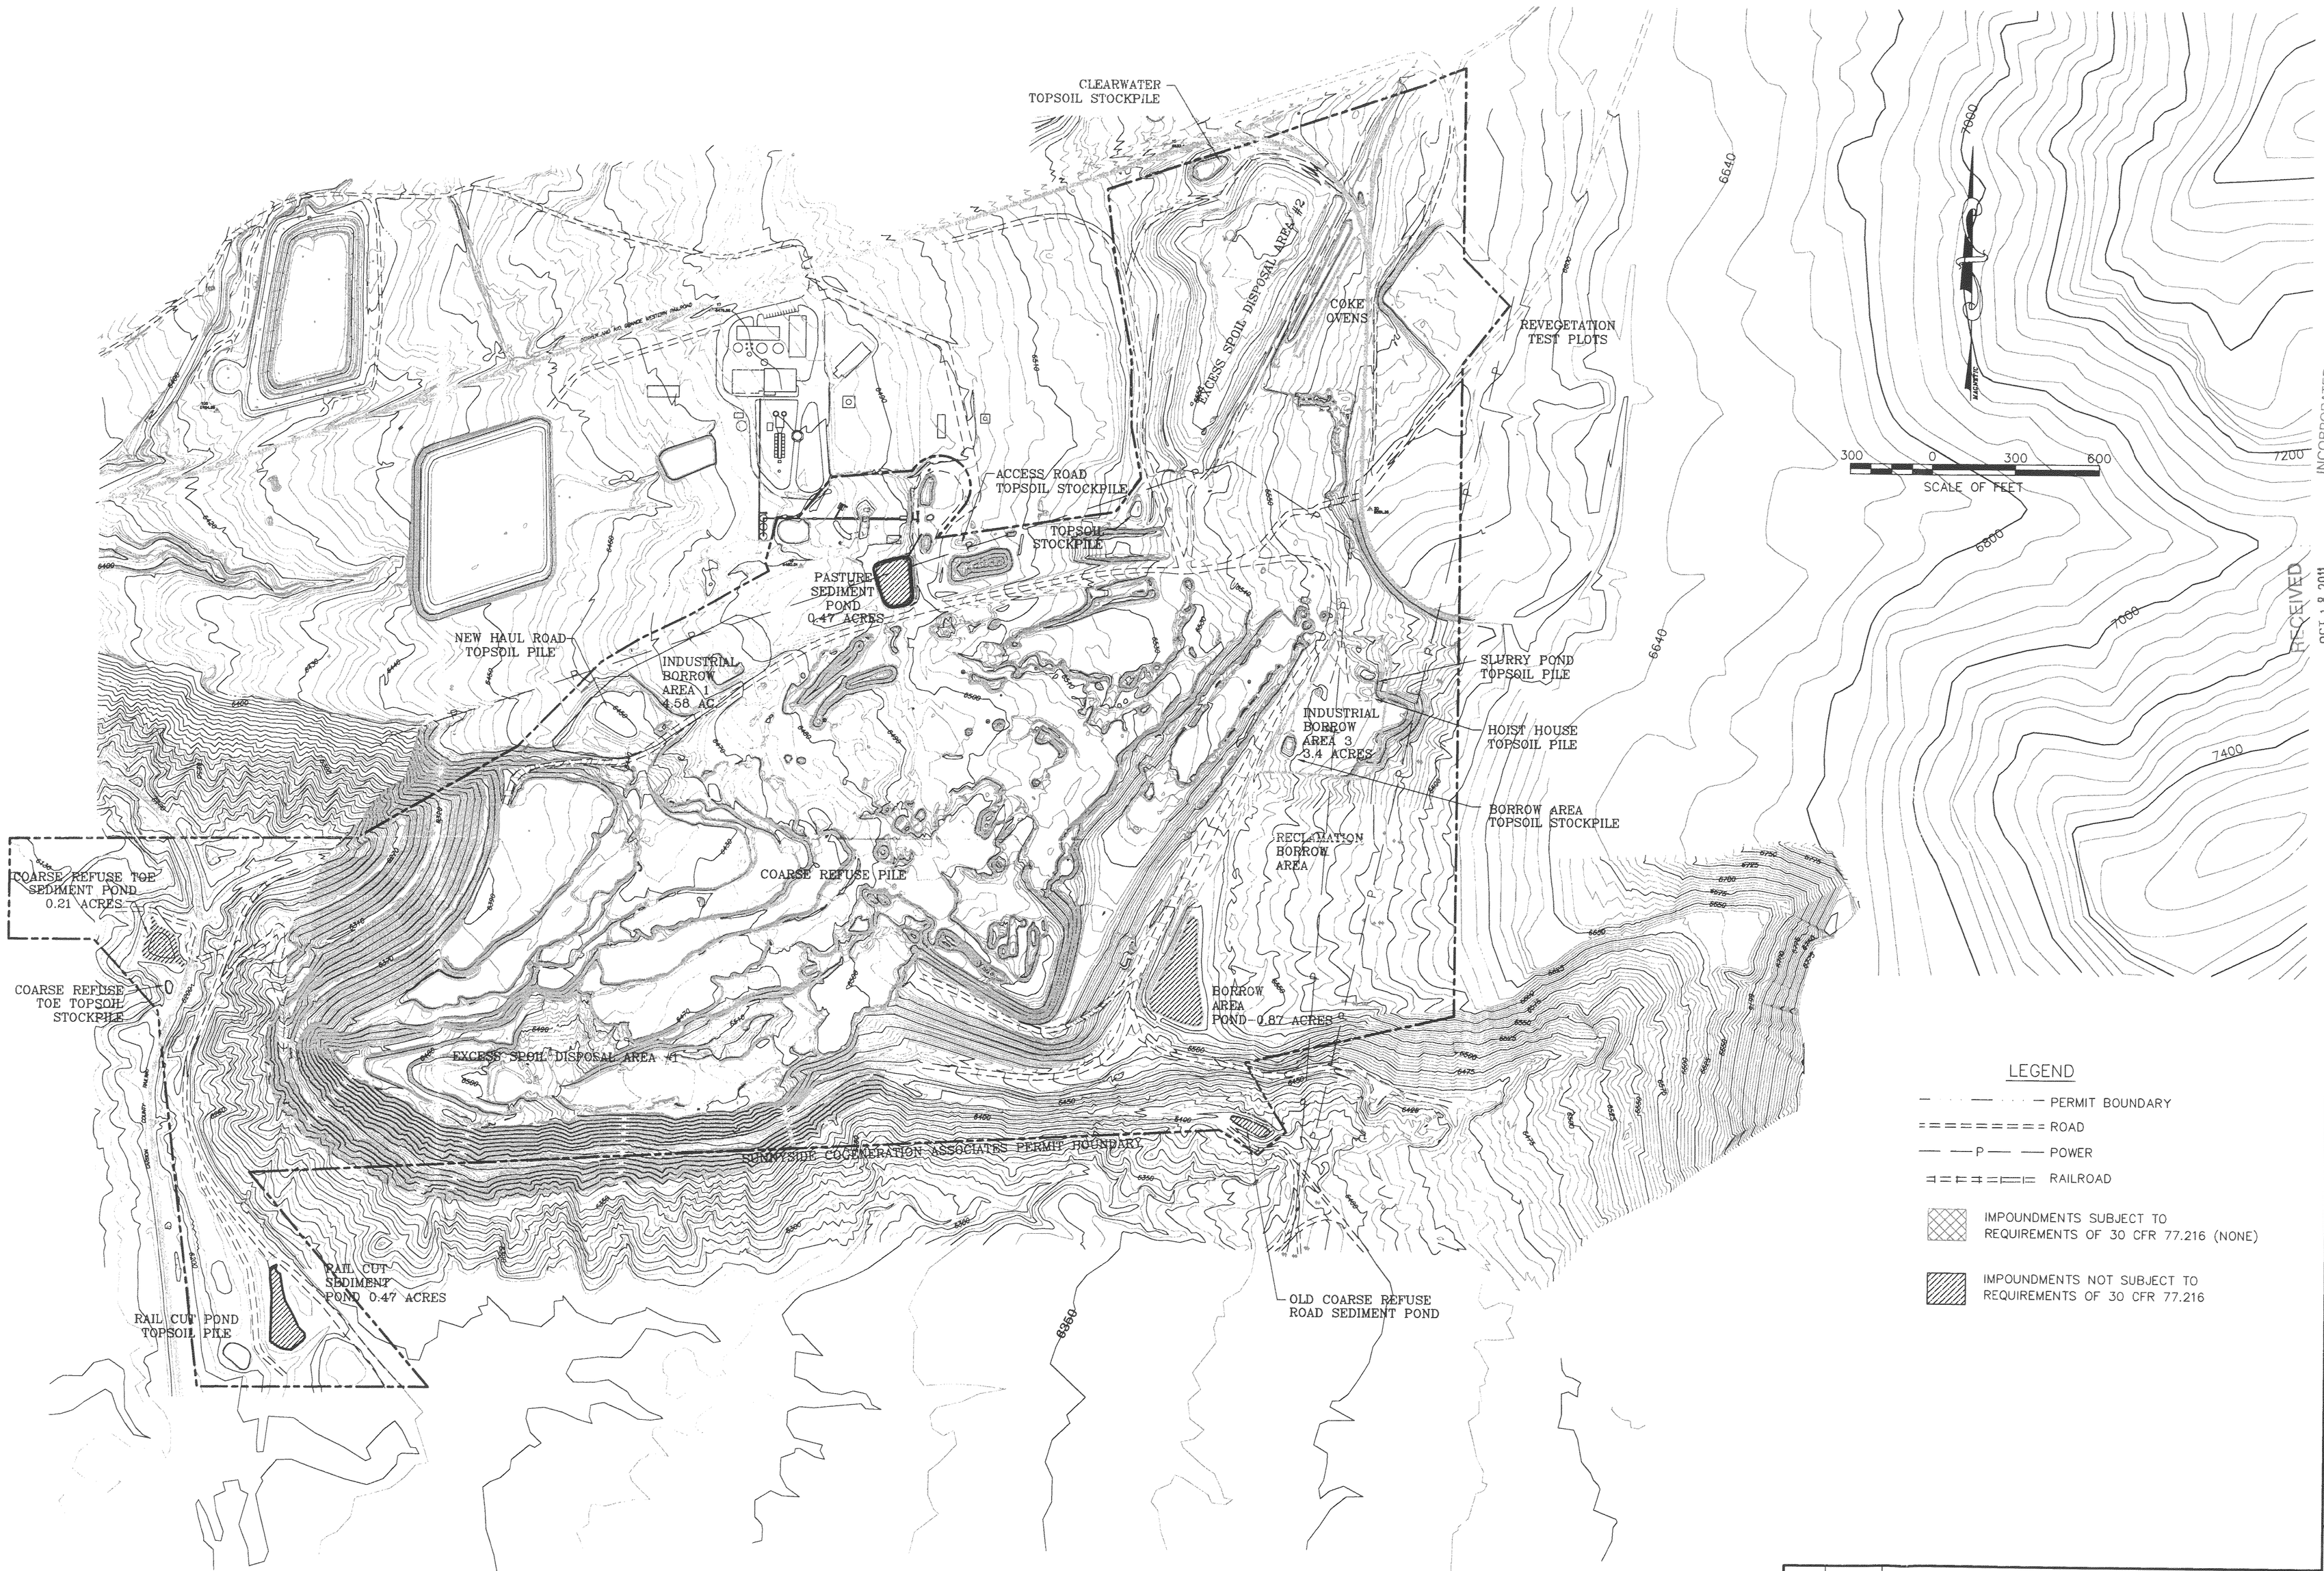

REV	DATE	DESCRIPTION	BY	APP'D
5	11/10	BOUNDARY AND TOPO UPDATES	AH	
4	9/02	2002 PERMIT RENEWAL	PAM	
3	11/93	PLATE # CH. FROM 5-7	AH	
2	9/93	NEW TOPO	AH	
1	6/93	SLOPE STABILITY MAP	CSC	

RECEIVED
OCT 18 2011
DIV. OF OIL, GAS & MINING

INCORPORATED
SEP 21 2011
Div. of Oil, Gas & Mining

11-5-93

SCALE 1" = 300'

PROJECT NO. —

Sunnyside Cogeneration Associates
SLOPE STABILITY CRITERIA MAP

TWIN PEAKS
Engineering & Land Surveying
2264 NORTH 1450 EAST LEHI, UTAH 84043
(801) 450-3511, (801) 439-0700 FAX

DESIGNED AH
DRAWN AH
CHECKED SSC

SHEET

5-4

PLOTTED DATE Wednesday, 09 February 2011 11:26am