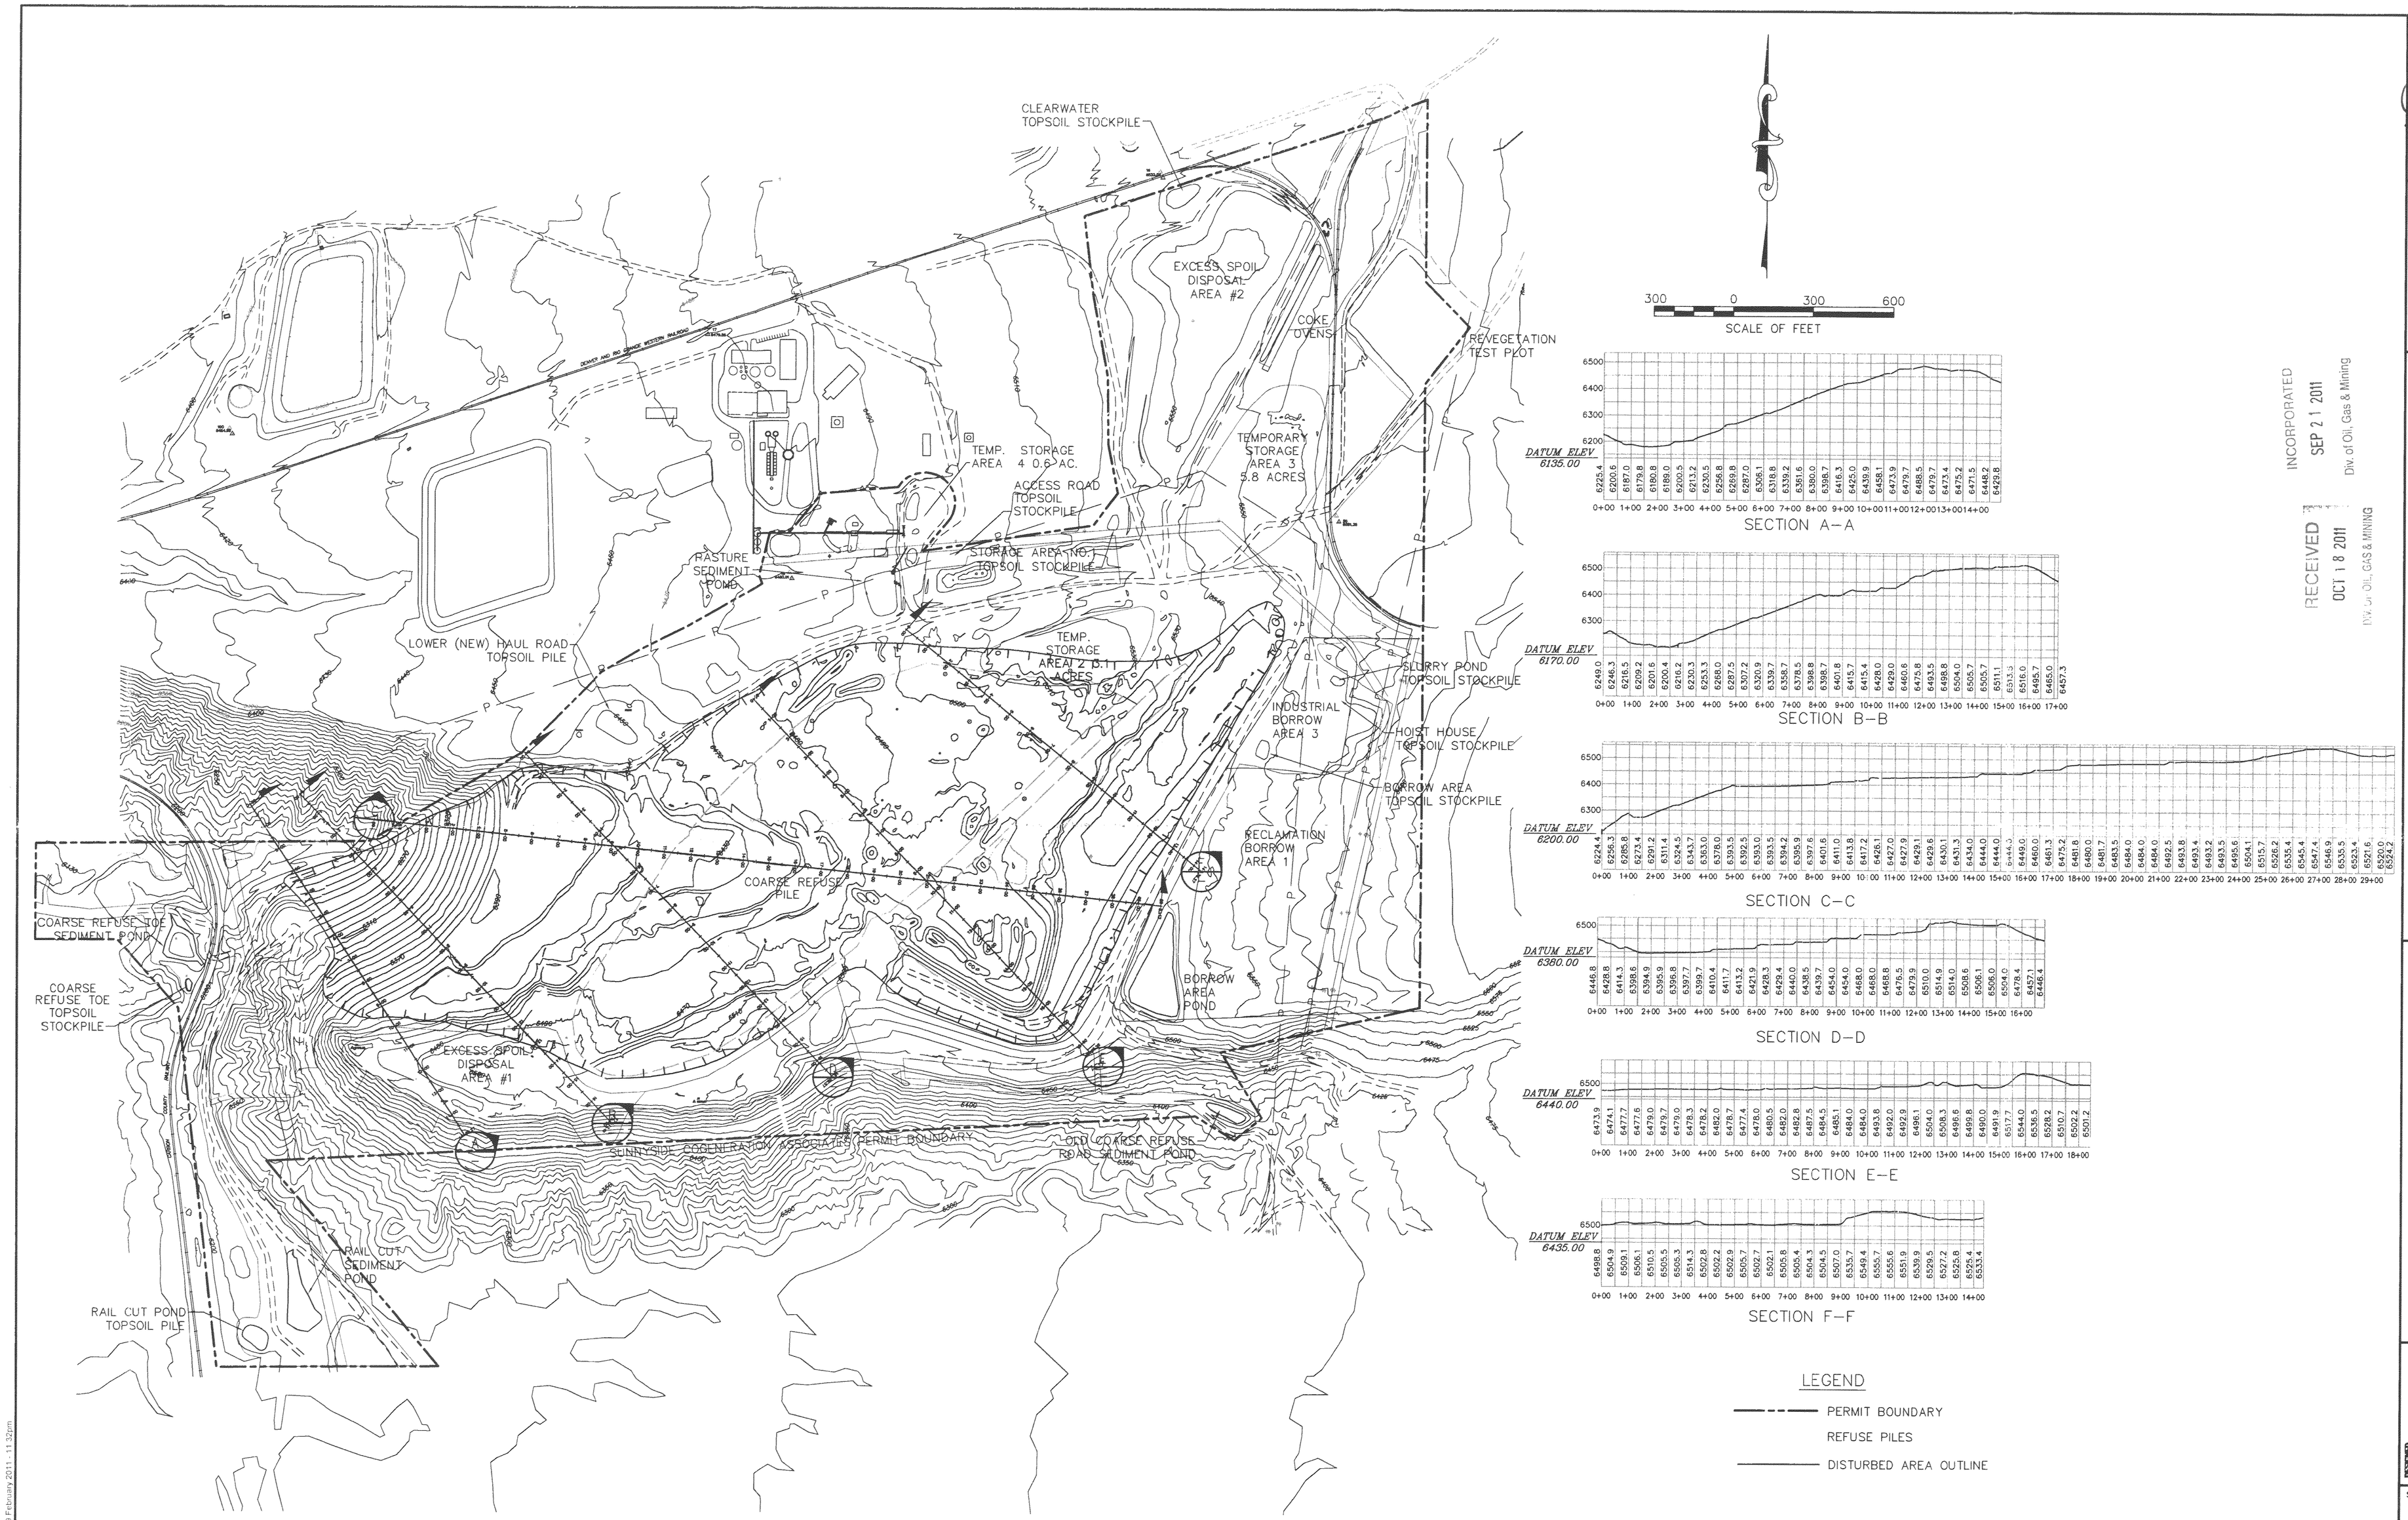

REV	DATE	DESCRIPTION	BY	APP'D
5	11/10	BOUNDARY AND TOPO UPDATES	AH	
4	9/02	2002 PERMIT RENEWAL	PAM	
3	9/97	PERMIT UPDATES	AH	
2	9/93	REDLINE CHANGES	SGM	
1	6/93	REFUSE PILE LIMITS	CSC	

INCORPORATED
SEP 21 2011
Div. of Oil, Gas & Mining

RECEIVED
OCT 18 2011
DIV. OF OIL, GAS & MINING

LICENSED PROFESSIONAL ENGINEER No. 187727 S. SCOTT CARLSON STATE OF UTAH

9-15-93

SCALE 1" = 300'

PROJECT NO. –

Sunnyside Cogeneration Associates
EXISTING REFUSE PILES

TWIN PEAKS
Engineering & Land Surveying
2264 NORTH 1450 EAST LEHI, UTAH 84043
(801) 450-3511, (801) 439-0700 FAX

DESIGNED AH
DRAWN AH
CHECKED SSC

SHEET 5-6

PLOTTED DATE Wednesday, 09 February 2011 - 11:32pm