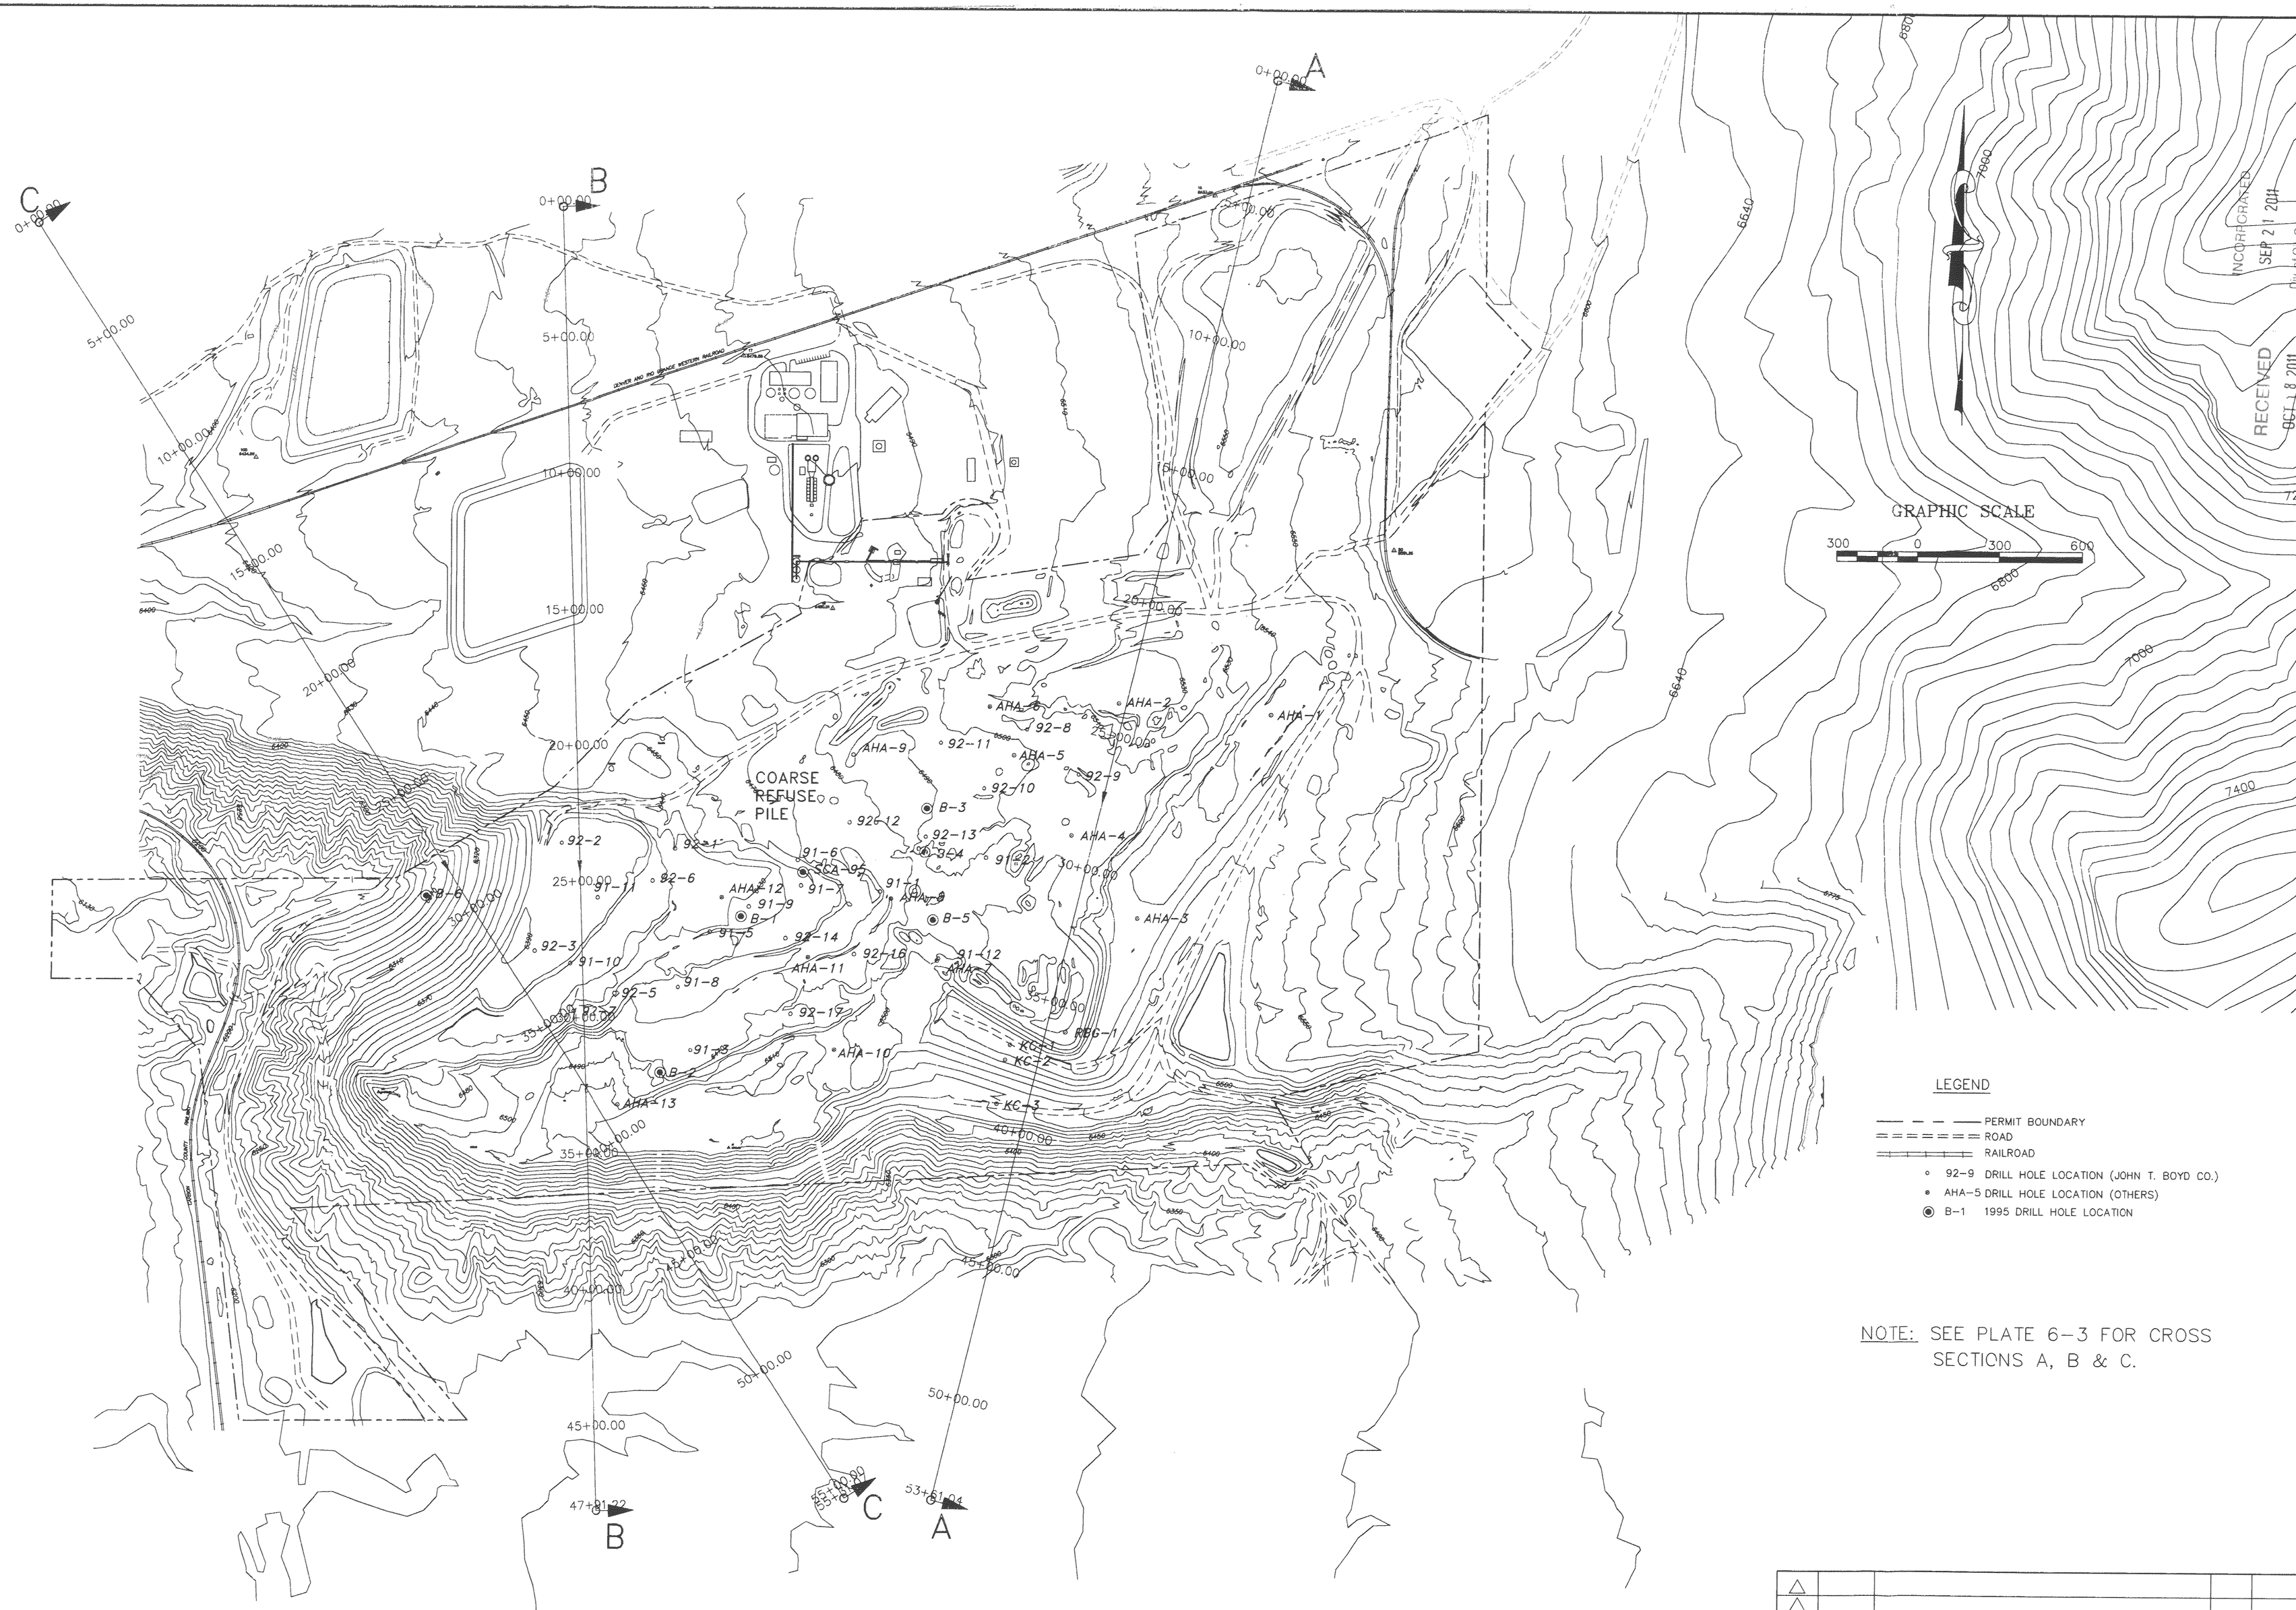

REV	DATE	DESCRIPTION	BY	APP'D
4	11/10	BOUNDARY AND TOPO UPDATES	AH	
3	9/02	2002 PERMIT RENEWAL	BC	
2	9/97	PERMIT RENEWAL-UPDATES	AH	
1	6/93	NEW TOPO	CSC	

RECEIVED
OCT 18 2011
DIV. OF OIL, GAS & MINING

INCORPORATED
SEP 21 2011
Div. of Oil, Gas & Mining

SCALE 1" = 200'
09-19-02
PROJECT NO. -

Sunnyside Cogeneration Associates
BOREHOLE SAMPLE LOCATIONS & GEOLOGIC CROSS-SECTION LOCATION

TWIN PEAKS
Engineering & Land Surveying
2264 NORTH 1450 EAST LEHI, UTAH 84043
(801) 450-3511, (801) 439-0700 FAX

DESIGNED AH
DRAWN AH
CHECKED SSC

SHEET 6-1