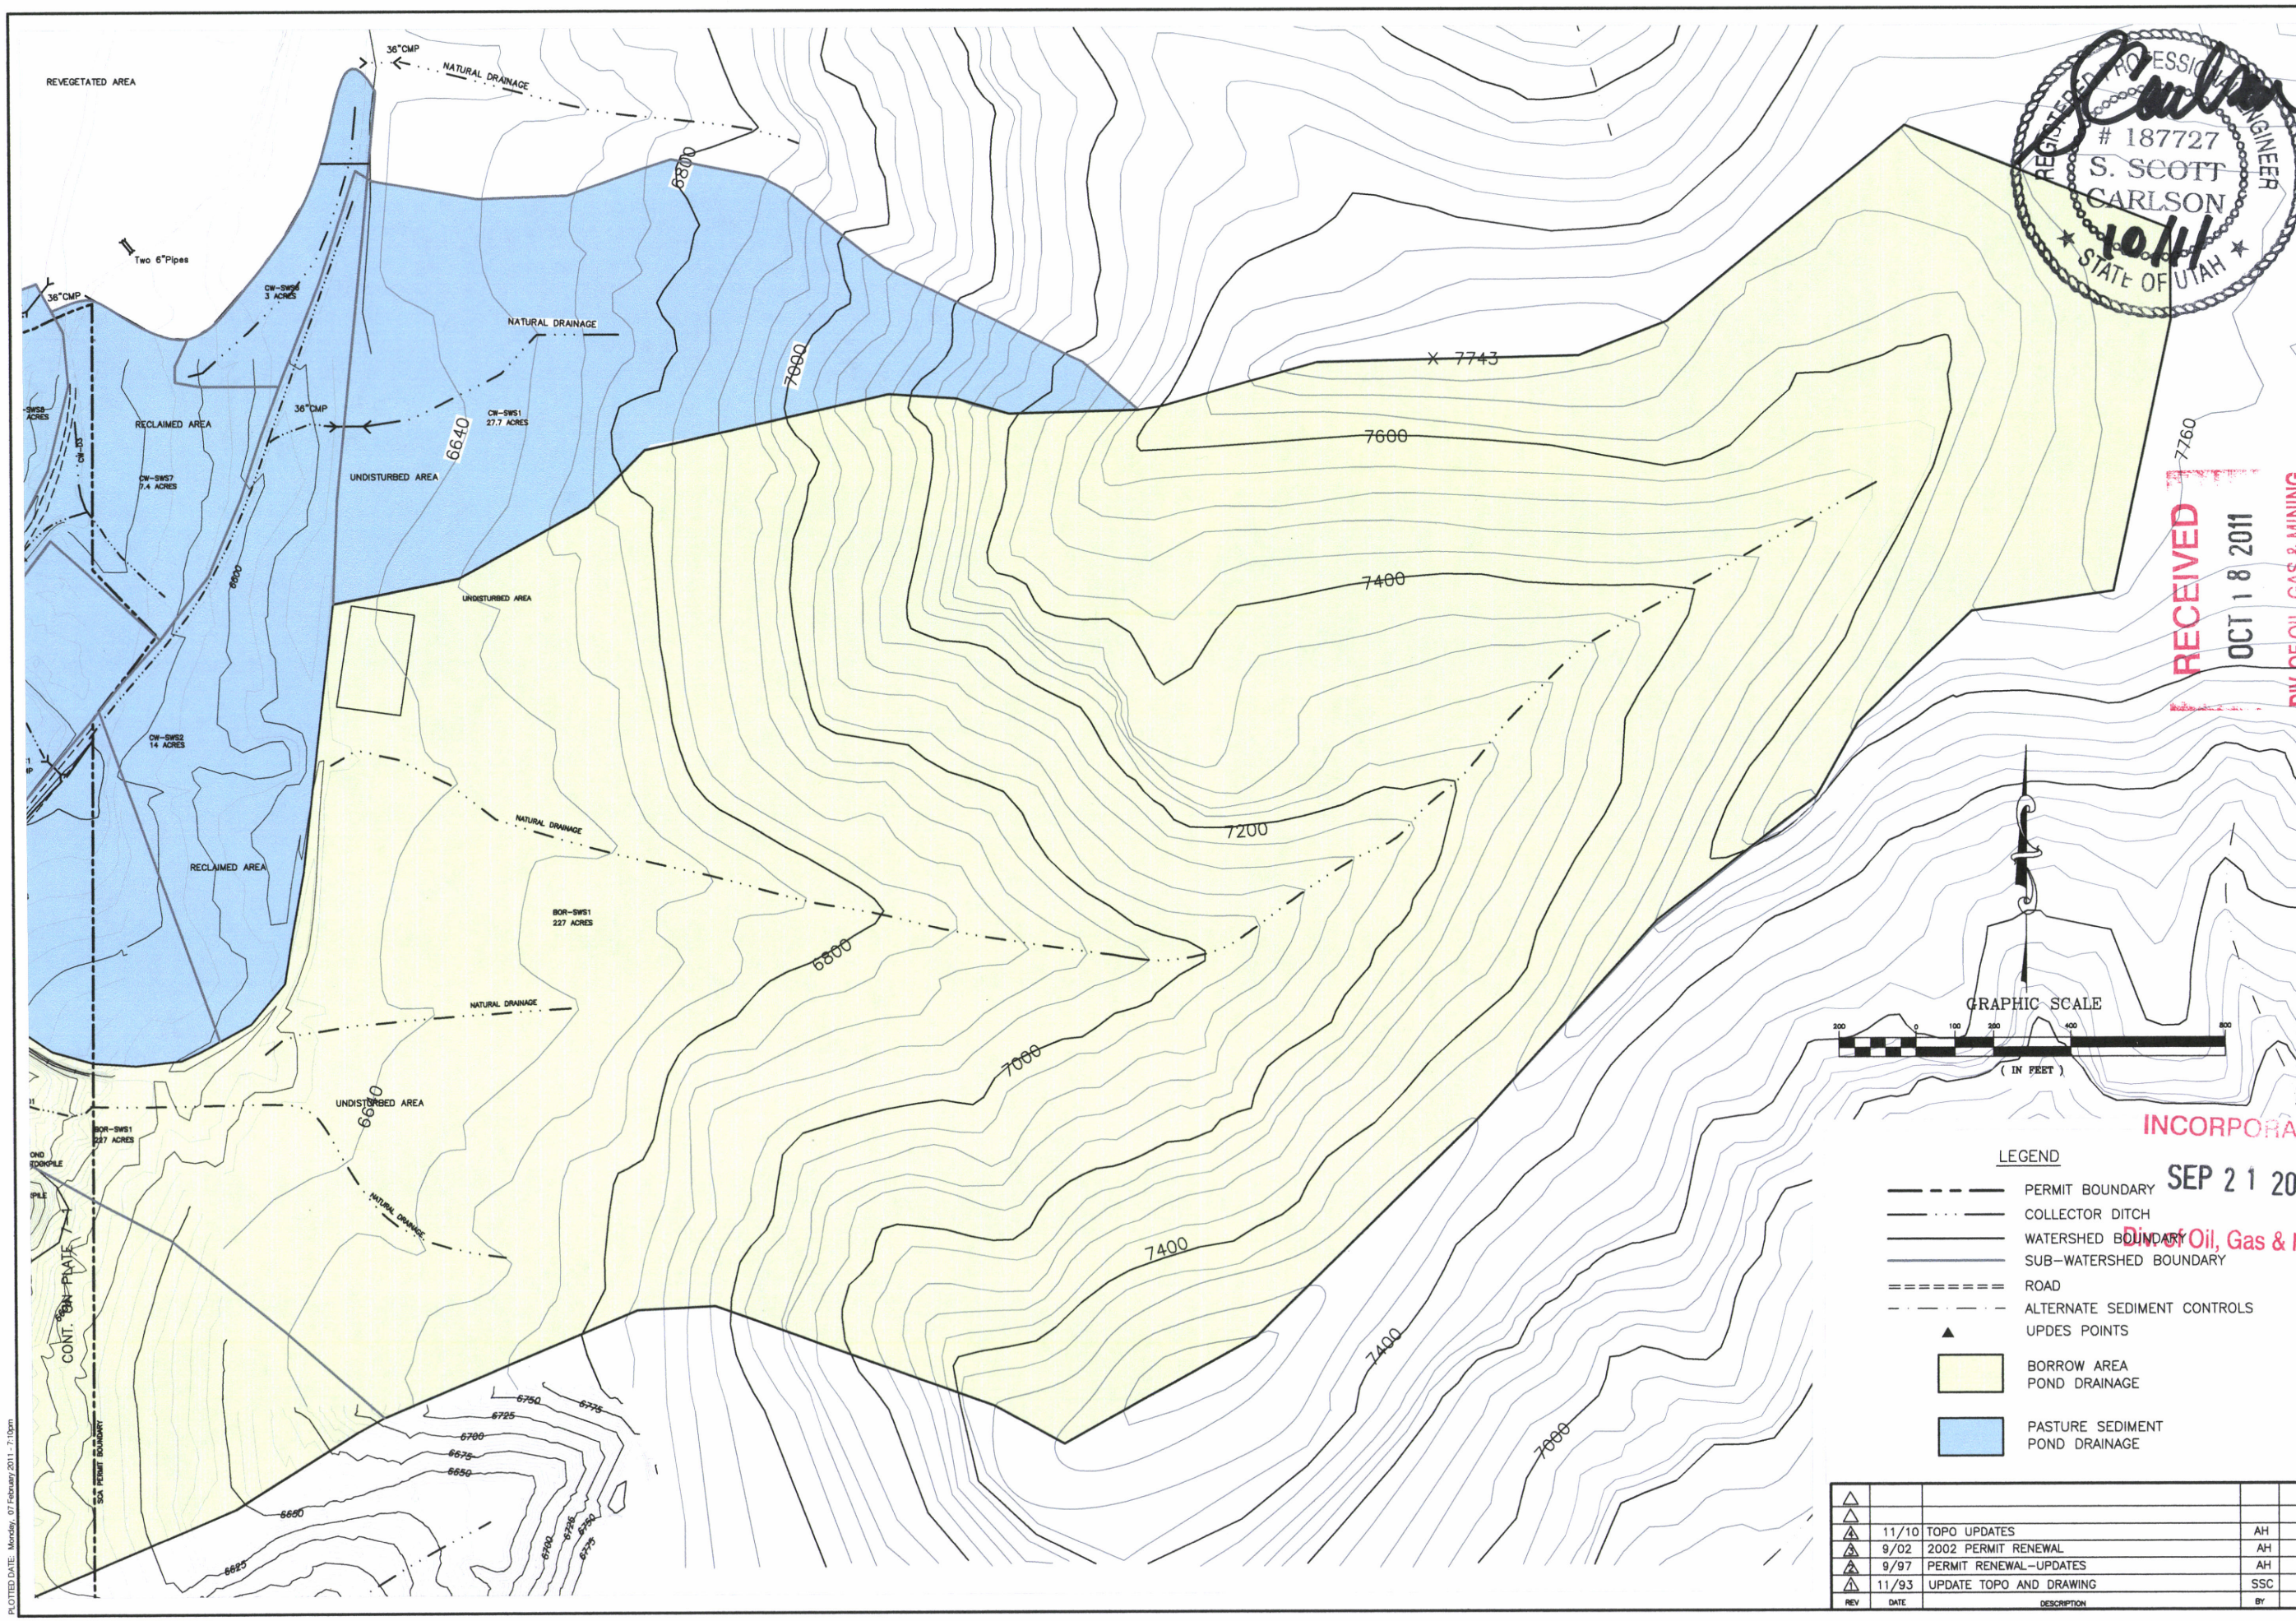

REGISTERED PROFESSIONAL ENGINEER
187727
S. SCOTT CARLSON
10/11
STATE OF UTAH

RECEIVED
OCT 18 2011
DIV. OF OIL, GAS & MINING

INCORPORATED
SEP 21 2011
Div. of Oil, Gas & Mining

REV	DATE	DESCRIPTION	BY	APP'D
4	11/10	TOPO UPDATES	AH	
3	9/02	2002 PERMIT RENEWAL	AH	
2	9/97	PERMIT RENEWAL-UPDATES	AH	
1	11/93	UPDATE TOPO AND DRAWING	SSC	

DATE 6-27-02
SCALE
PROJECT NO. -

Sunnyside Cogeneration Associates
HYDROLOGIC INDEX MAP
BORROW & PASTURE POND (UPPER DRAINAGE)

TWIN PEAKS
Engineering & Land Surveying
2264 NORTH 1450 EAST LEHI, UTAH 84043
(801) 450-3511, (801) 439-0700 FAX

DESIGNED AH
DRAWN AH
CHECKED SSC

SHEET 7-1F

PLOTTED DATE: Monday, 07 February 2011 - 7:10pm