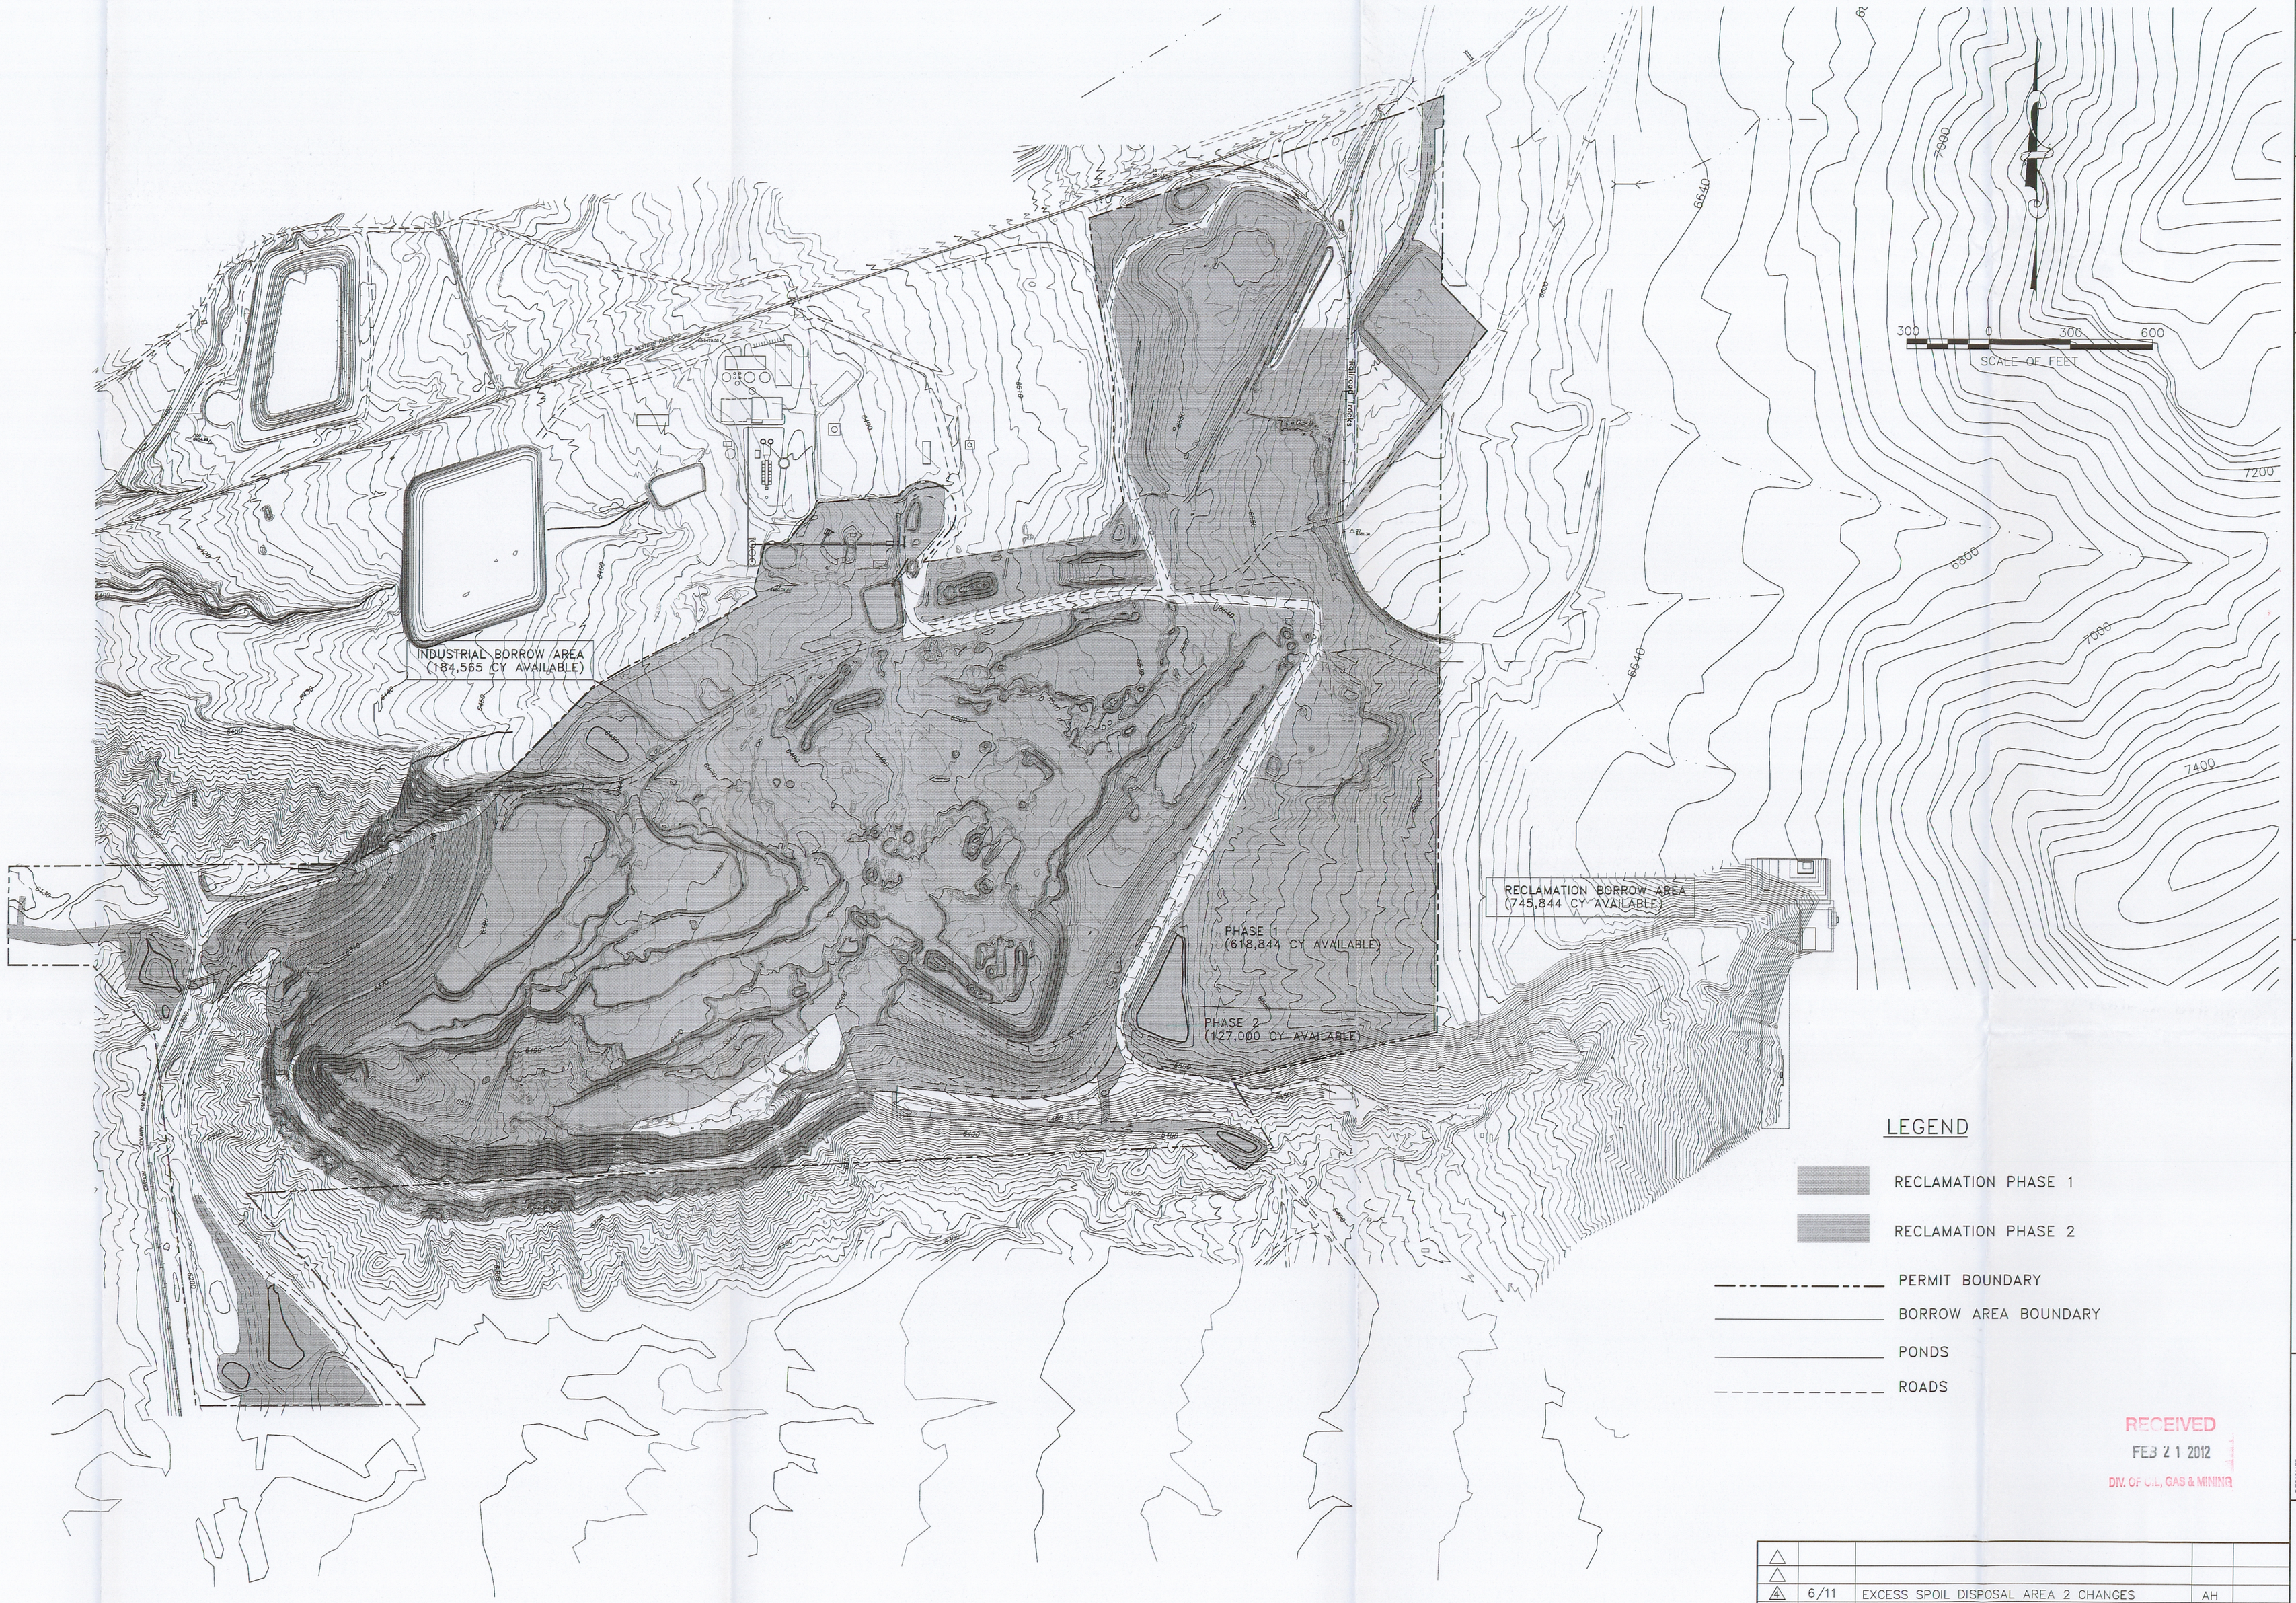

RECEIVED
FEB 21 2012
DIV. OF OIL, GAS & MINING

REV	DATE	DESCRIPTION	BY	APP'D
4	6/11	EXCESS SPOIL DISPOSAL AREA 2 CHANGES	AH	
3	11/10	BOUNDARY AND TOPO UPDATES	AH	
2	9/02	2002 PERMIT RENEWAL	AH	
1	9/97	PERMIT RENEWAL– UPDATES	AH	

PLOTTED DATE: Friday, 12 August 2011 - 9:08am

7-11-94

SCALE

PROJECT NO. –

Sunnyside Cogeneration Associates
PERMIT TERM RECLAMATION PLAN
PHASING PLAN

TWIN PEAKS
Engineering & Land Surveying
2264 NORTH 1450 EAST LEHI, UTAH 84043
(801) 450-3511, (801) 439-0700 FAX

DESIGNED AH
DRAWN AH
CHECKED SSC

SHEET

8-1a

INCORPORATED
FEB 21 2012
Div. of Oil, Gas & Mining