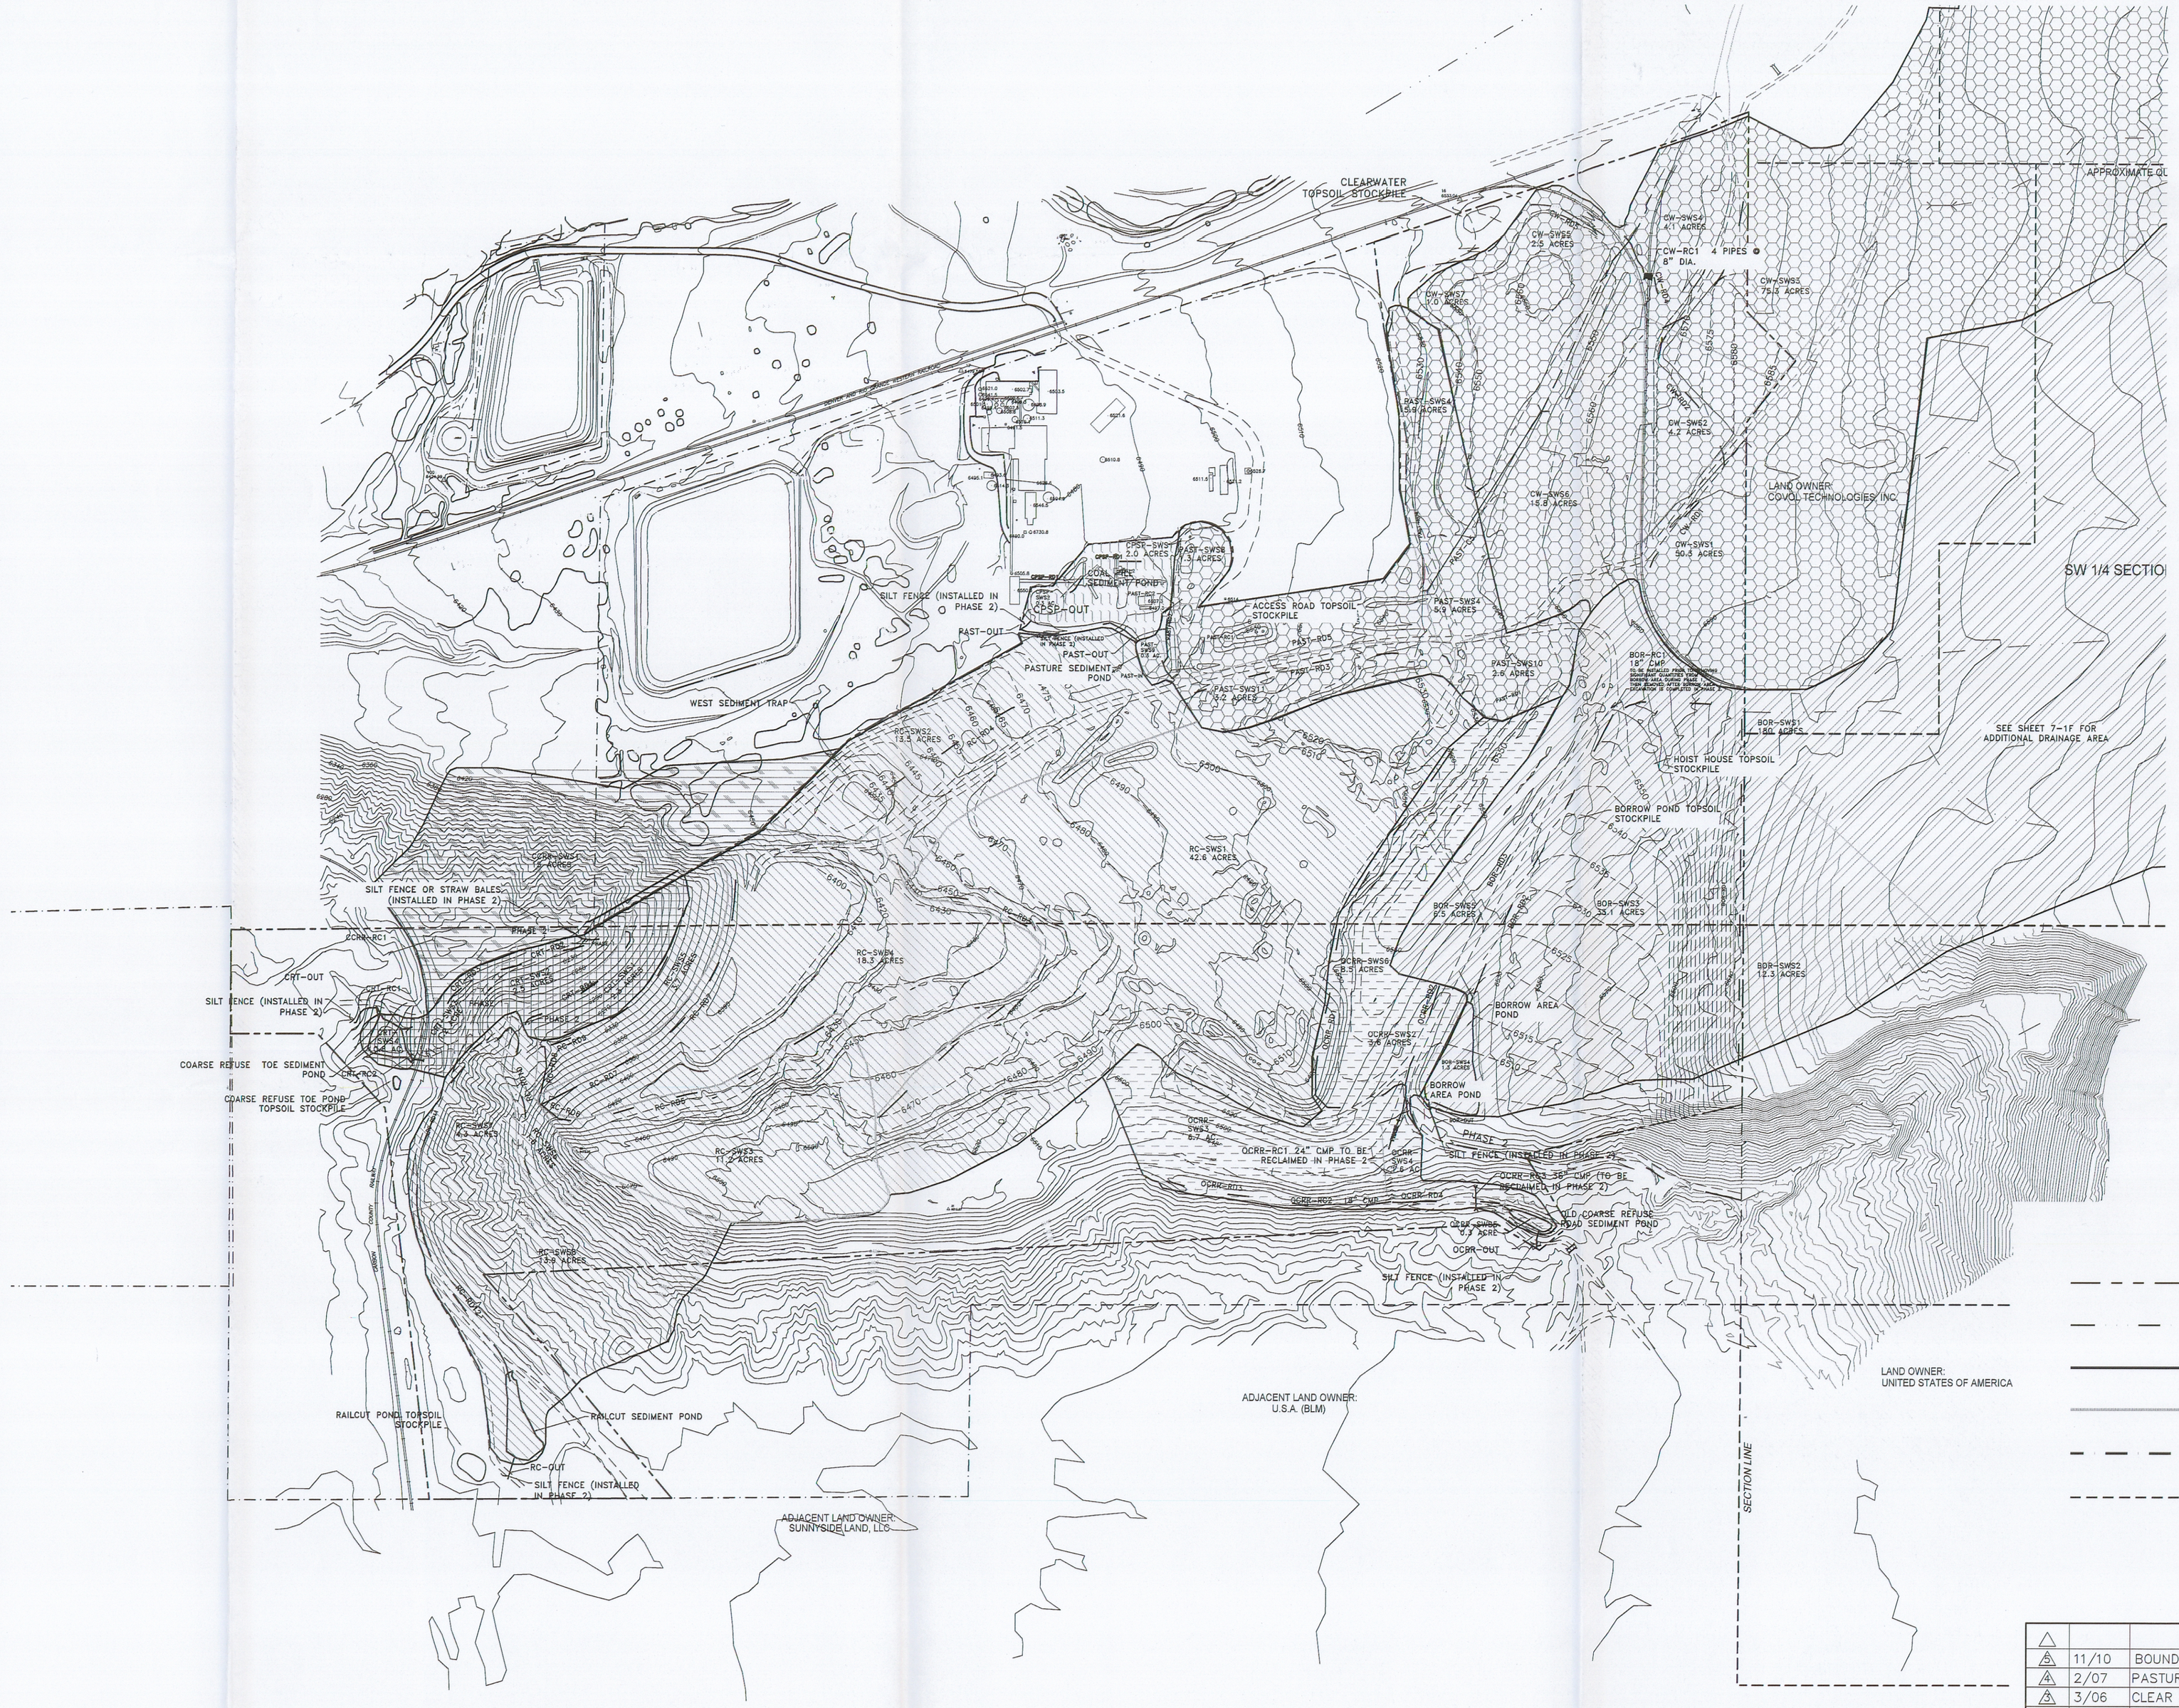

NORTH

GRAPHIC SCALE

0' 150' 300' 600' 900'

COAL PILE SEDIMENT POND DRAINAGE

BORROW AREA POND DRAINAGE

PASTURE SEDIMENT POND DRAINAGE

COARSE REFUSE TOE SEDIMENT POND DRAINAGE

RAIL CUT SEDIMENT POND DRAINAGE

OLD COARSE REFUSE ROAD SEDIMENT POND DRAINAGE

CARBON COUNTY RAILROAD DRAINAGE

LEGEND

- PERMIT BOUNDARY
- DIVERSIONS
- DRAINAGE BOUNDARY
- SUB-DRAINAGE BNDRY
- SILT FENCE
- RECLAMATION CONTOURS

RECEIVED FEB 21 2012 DIV. OF OIL, GAS & MINING

REV	DATE	DESCRIPTION	BY	APP'D
5	11/10	BOUNDARY AND TOPO UPDATE	AH	
4	2/07	PASTURE POND UPDATE	AH	
3	3/06	CLEAR WATER POND RECLASSIFICATION	AH	
2	9/97	PERMIT RENEWAL UPDATES	AH	
1	8/94	ADDED COAL PILE AREA	AH	

REGISTERED PROFESSIONAL ENGINEER # 155727 R. SCOTT CARLSON STATE OF UTAH

DATE 01-10-93

SCALE

PROJECT NO. -

Sunnyside Cogeneration Associates
PERMIT TERM RECLAMATION PLAN
DRAINAGE AND DIVERSION PLAN

TWIN PEAKS Engineering & Land Surveying
2264 NORTH 1450 EAST LEHI, UTAH 84043
(801) 450-3511, (801) 439-0700 FAX

DESIGNED SSC

DRAWN AH

CHECKED SSC

SHEET 8-3 OF

INCORPORATED FEB 21 2012 Div. of Oil, Gas & Mining

PLOTTED DATE: Thursday, 01 December 2011 - 10:31pm