PLOTTED DATE: Thursday, 17 February 2011 - 10:09pm

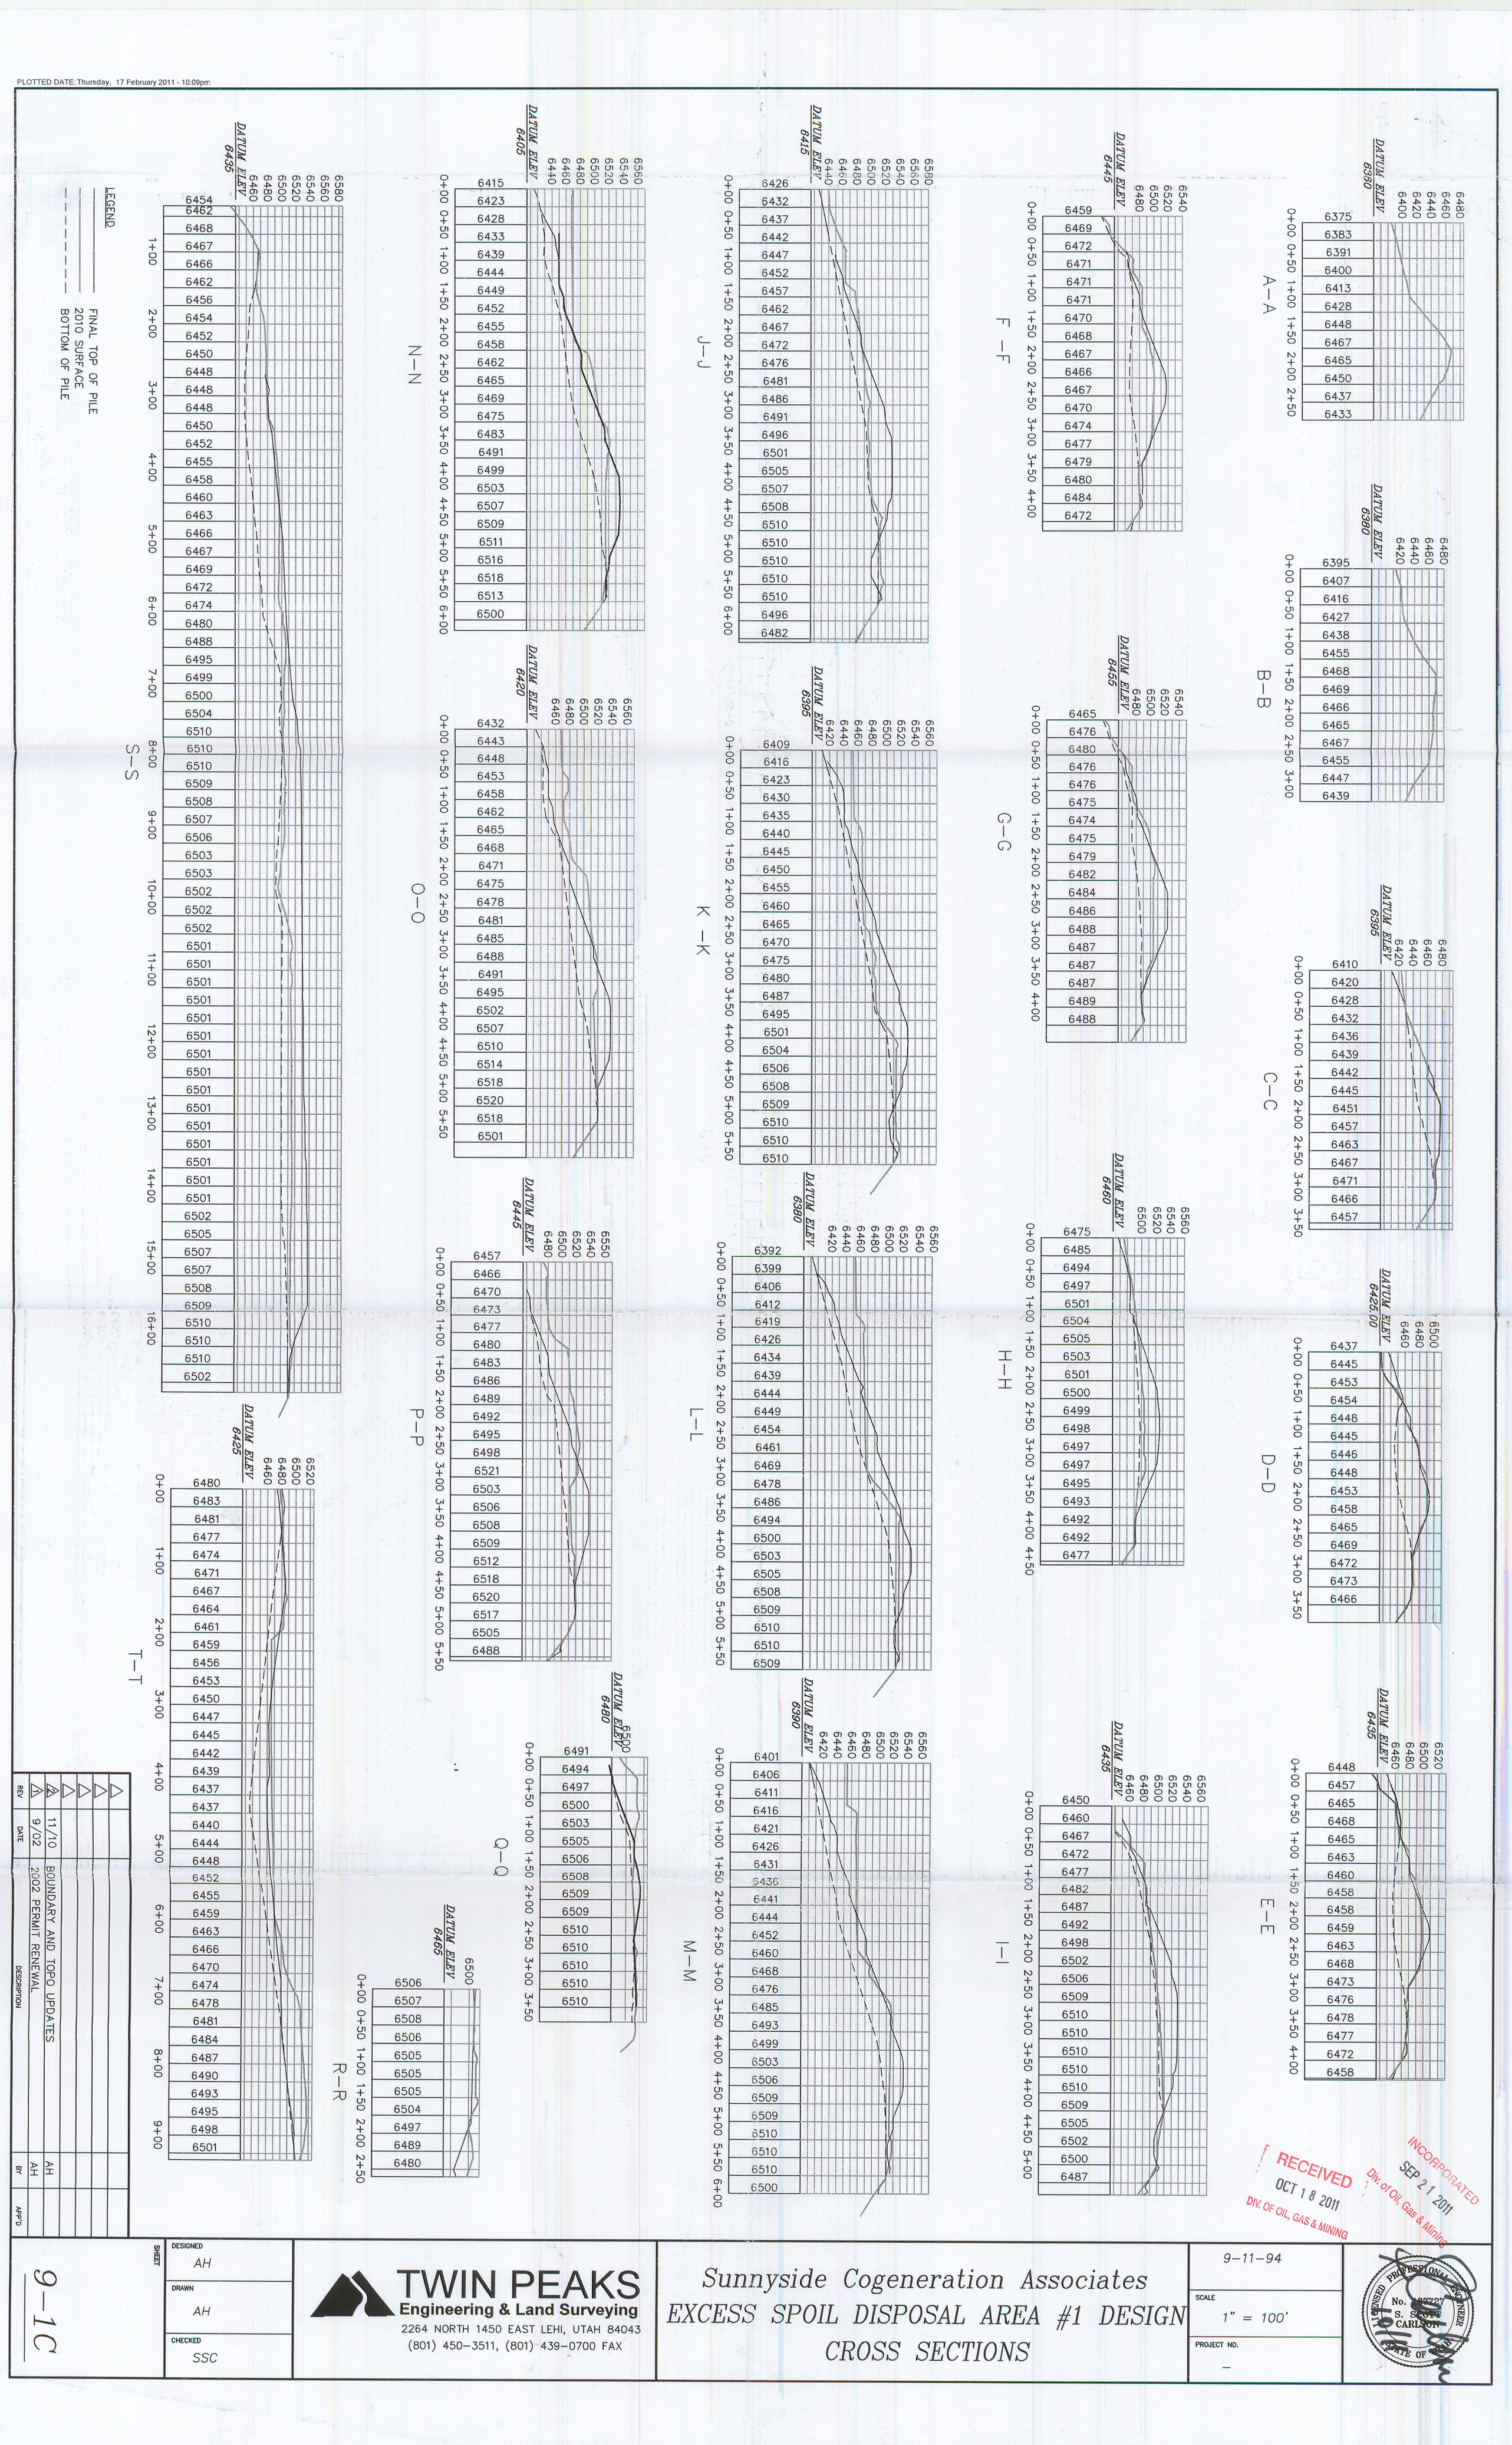

REV	DATE	DESCRIPTION	BY	APP'D
1	11/10	BOUNDARY AND TOPO UPDATES	AH	
2	9/02	2002 PERMIT RENEWAL	AH	
3				
4				
5				

SHEET 9—1C

DESIGNED AH
DRAWN AH
CHECKED SSC

TWIN PEAKS
Engineering & Land Surveying
2264 NORTH 1450 EAST LEHI, UTAH 84043
(801) 450-3511, (801) 439-0700 FAX

Sunnyside Cogeneration Associates
EXCESS SPOIL DISPOSAL AREA #1 DESIGN
CROSS SECTIONS

9-11-94

SCALE 1" = 100'

PROJECT NO. —

RECEIVED
OCT 18 2011
DIV. OF OIL, GAS & MINING
INCORPORATED
SEP 21 2011
Div. of Oil, Gas & Mining