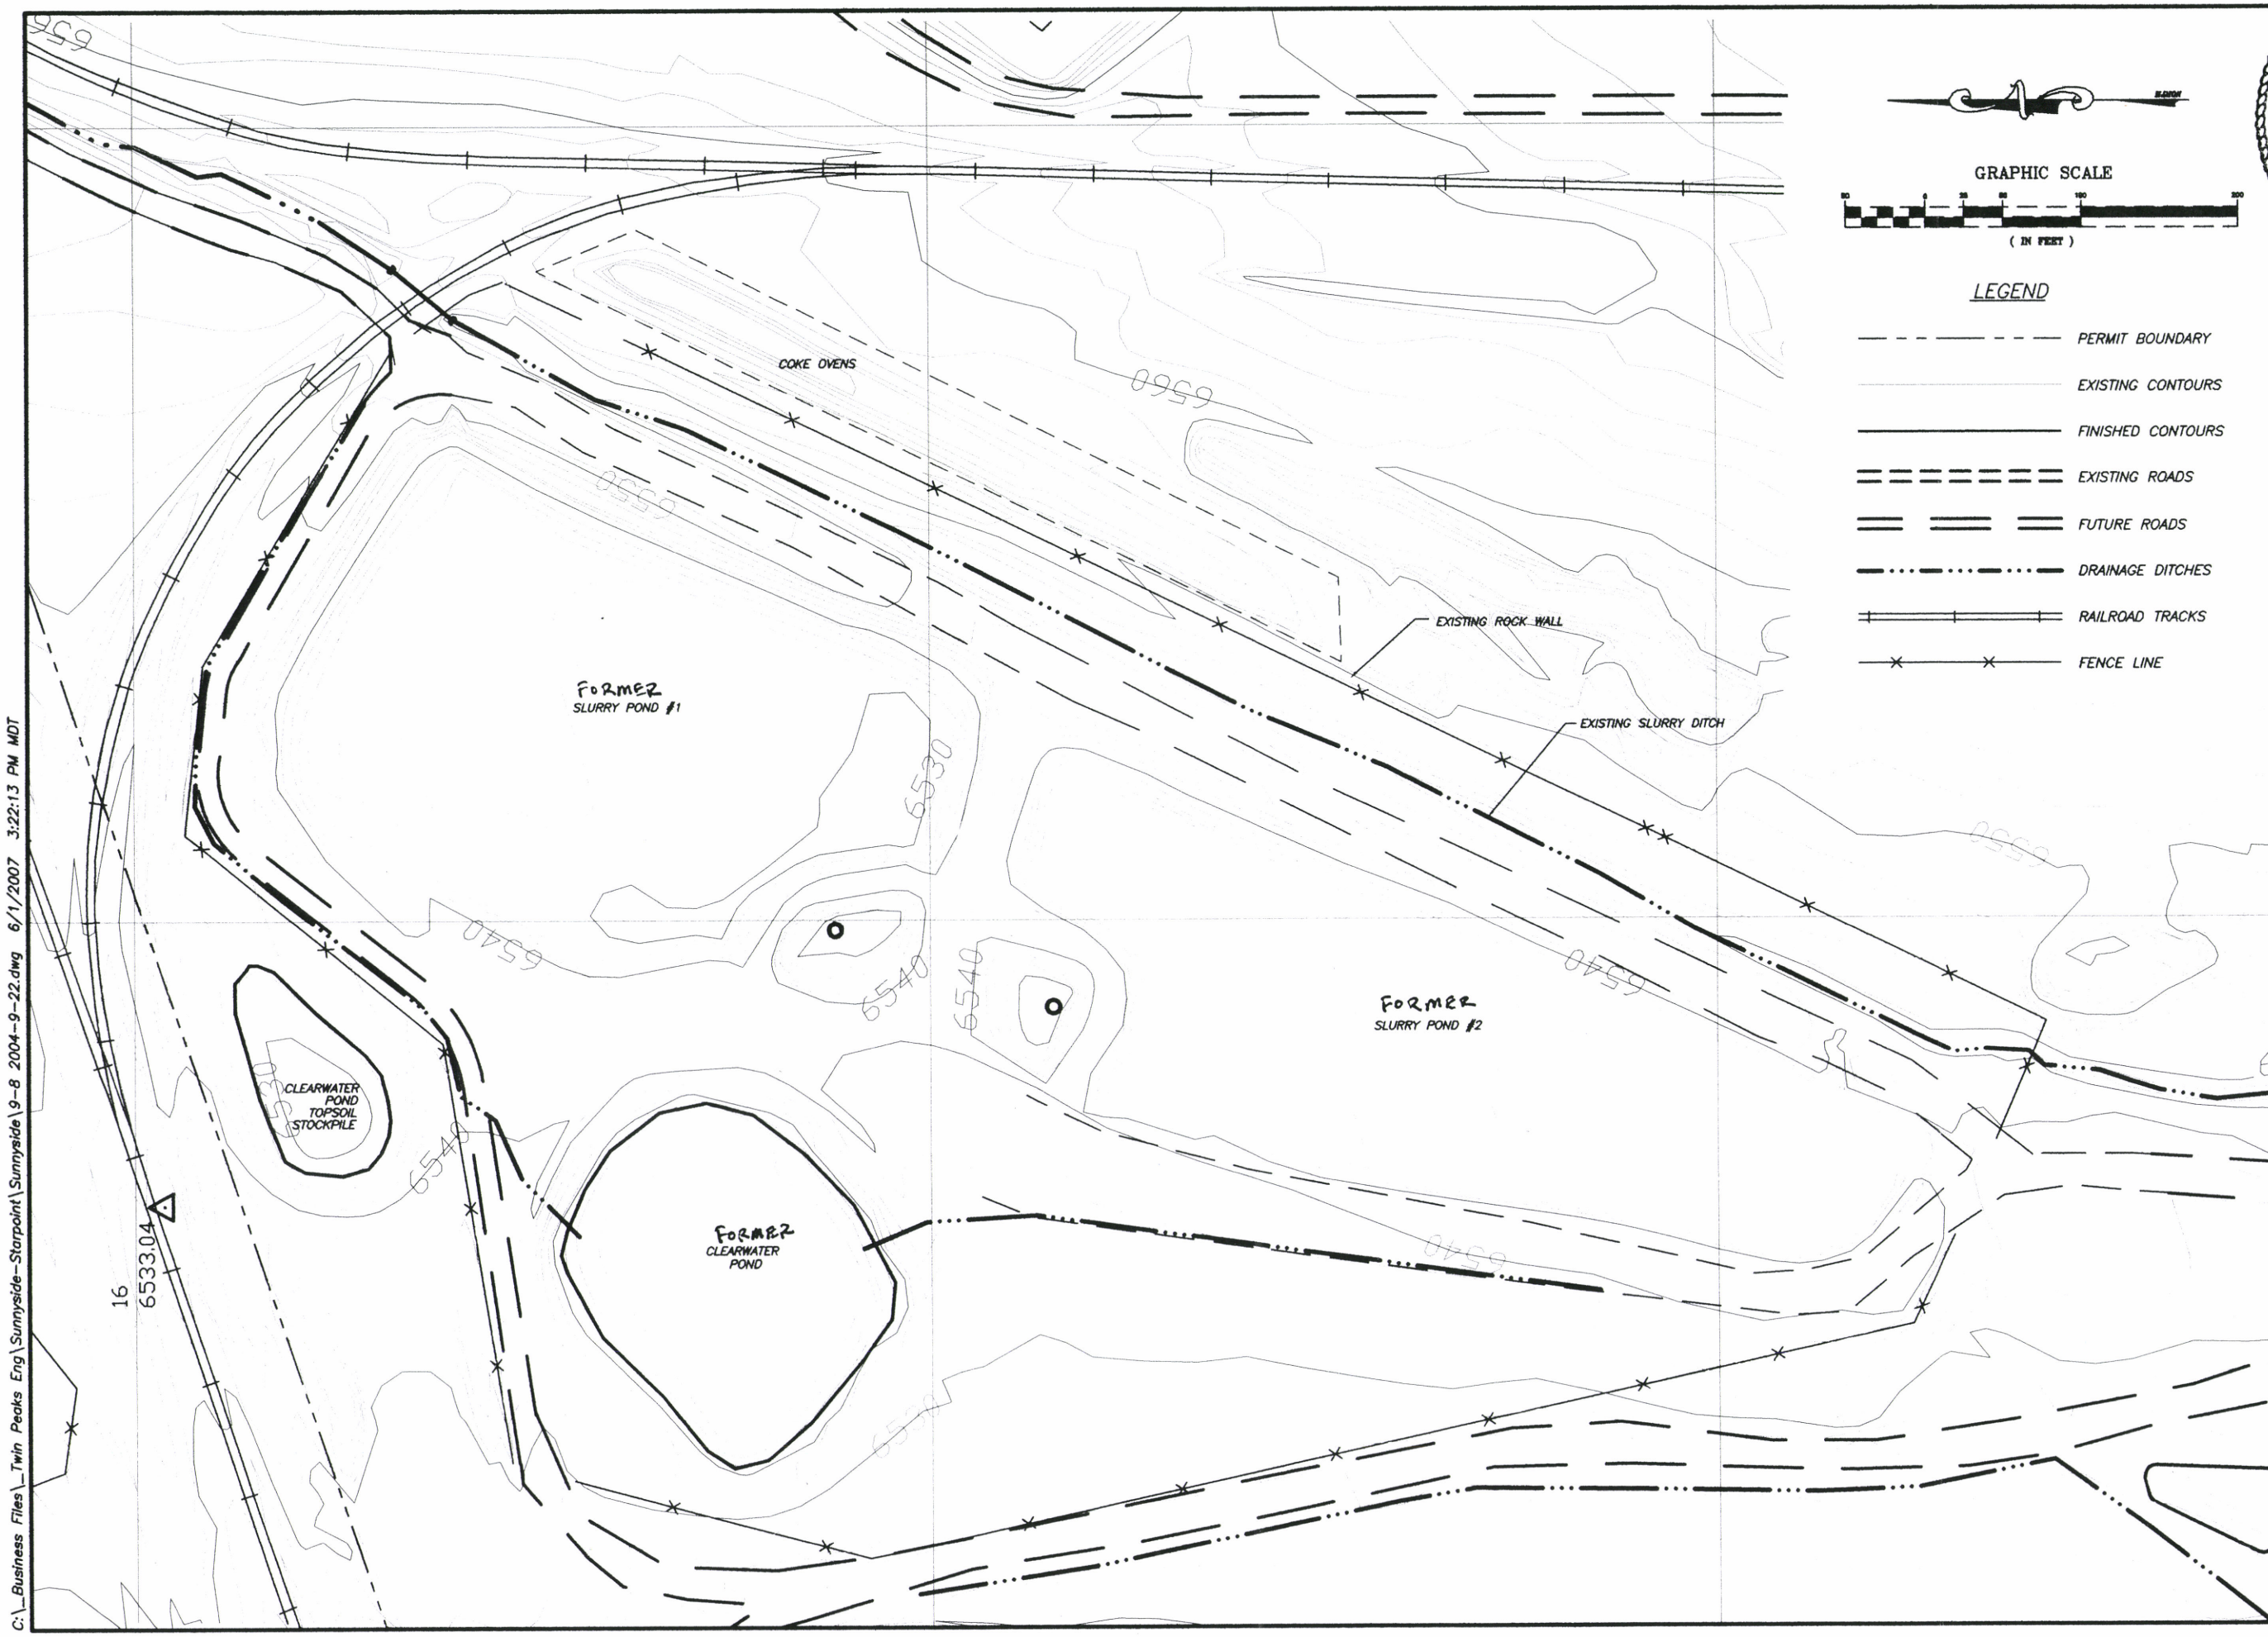

REGISTERED PROFESSIONAL ENGINEER
187727
S. SCOTT CARLSON
STATE OF UTAH

SUNNYSIDE COGENERATION ASSOC.
1997 EXISTING SURFACE
EXCESS SPOIL DISPOSAL AREA #2

TWIN PEAKS
Engineering & Land Surveying
1880 NORTH 800 EAST LEHI, UTAH 84043
(801) 450-3511, (801) 439-0700 FAX

SSC
WC
SSC

9-8A

RECEIVED
JUN 2 1 2007
DIV. OF OIL, GAS & MINING

INCORPORATED
APR 2 2 2007

C:_Business Files_Twin Peaks Eng\Sunnyside-Starpoint\Sunnyside\9-8 2004-9-22.dwg 6/1/2007 3:22:13 PM MDT