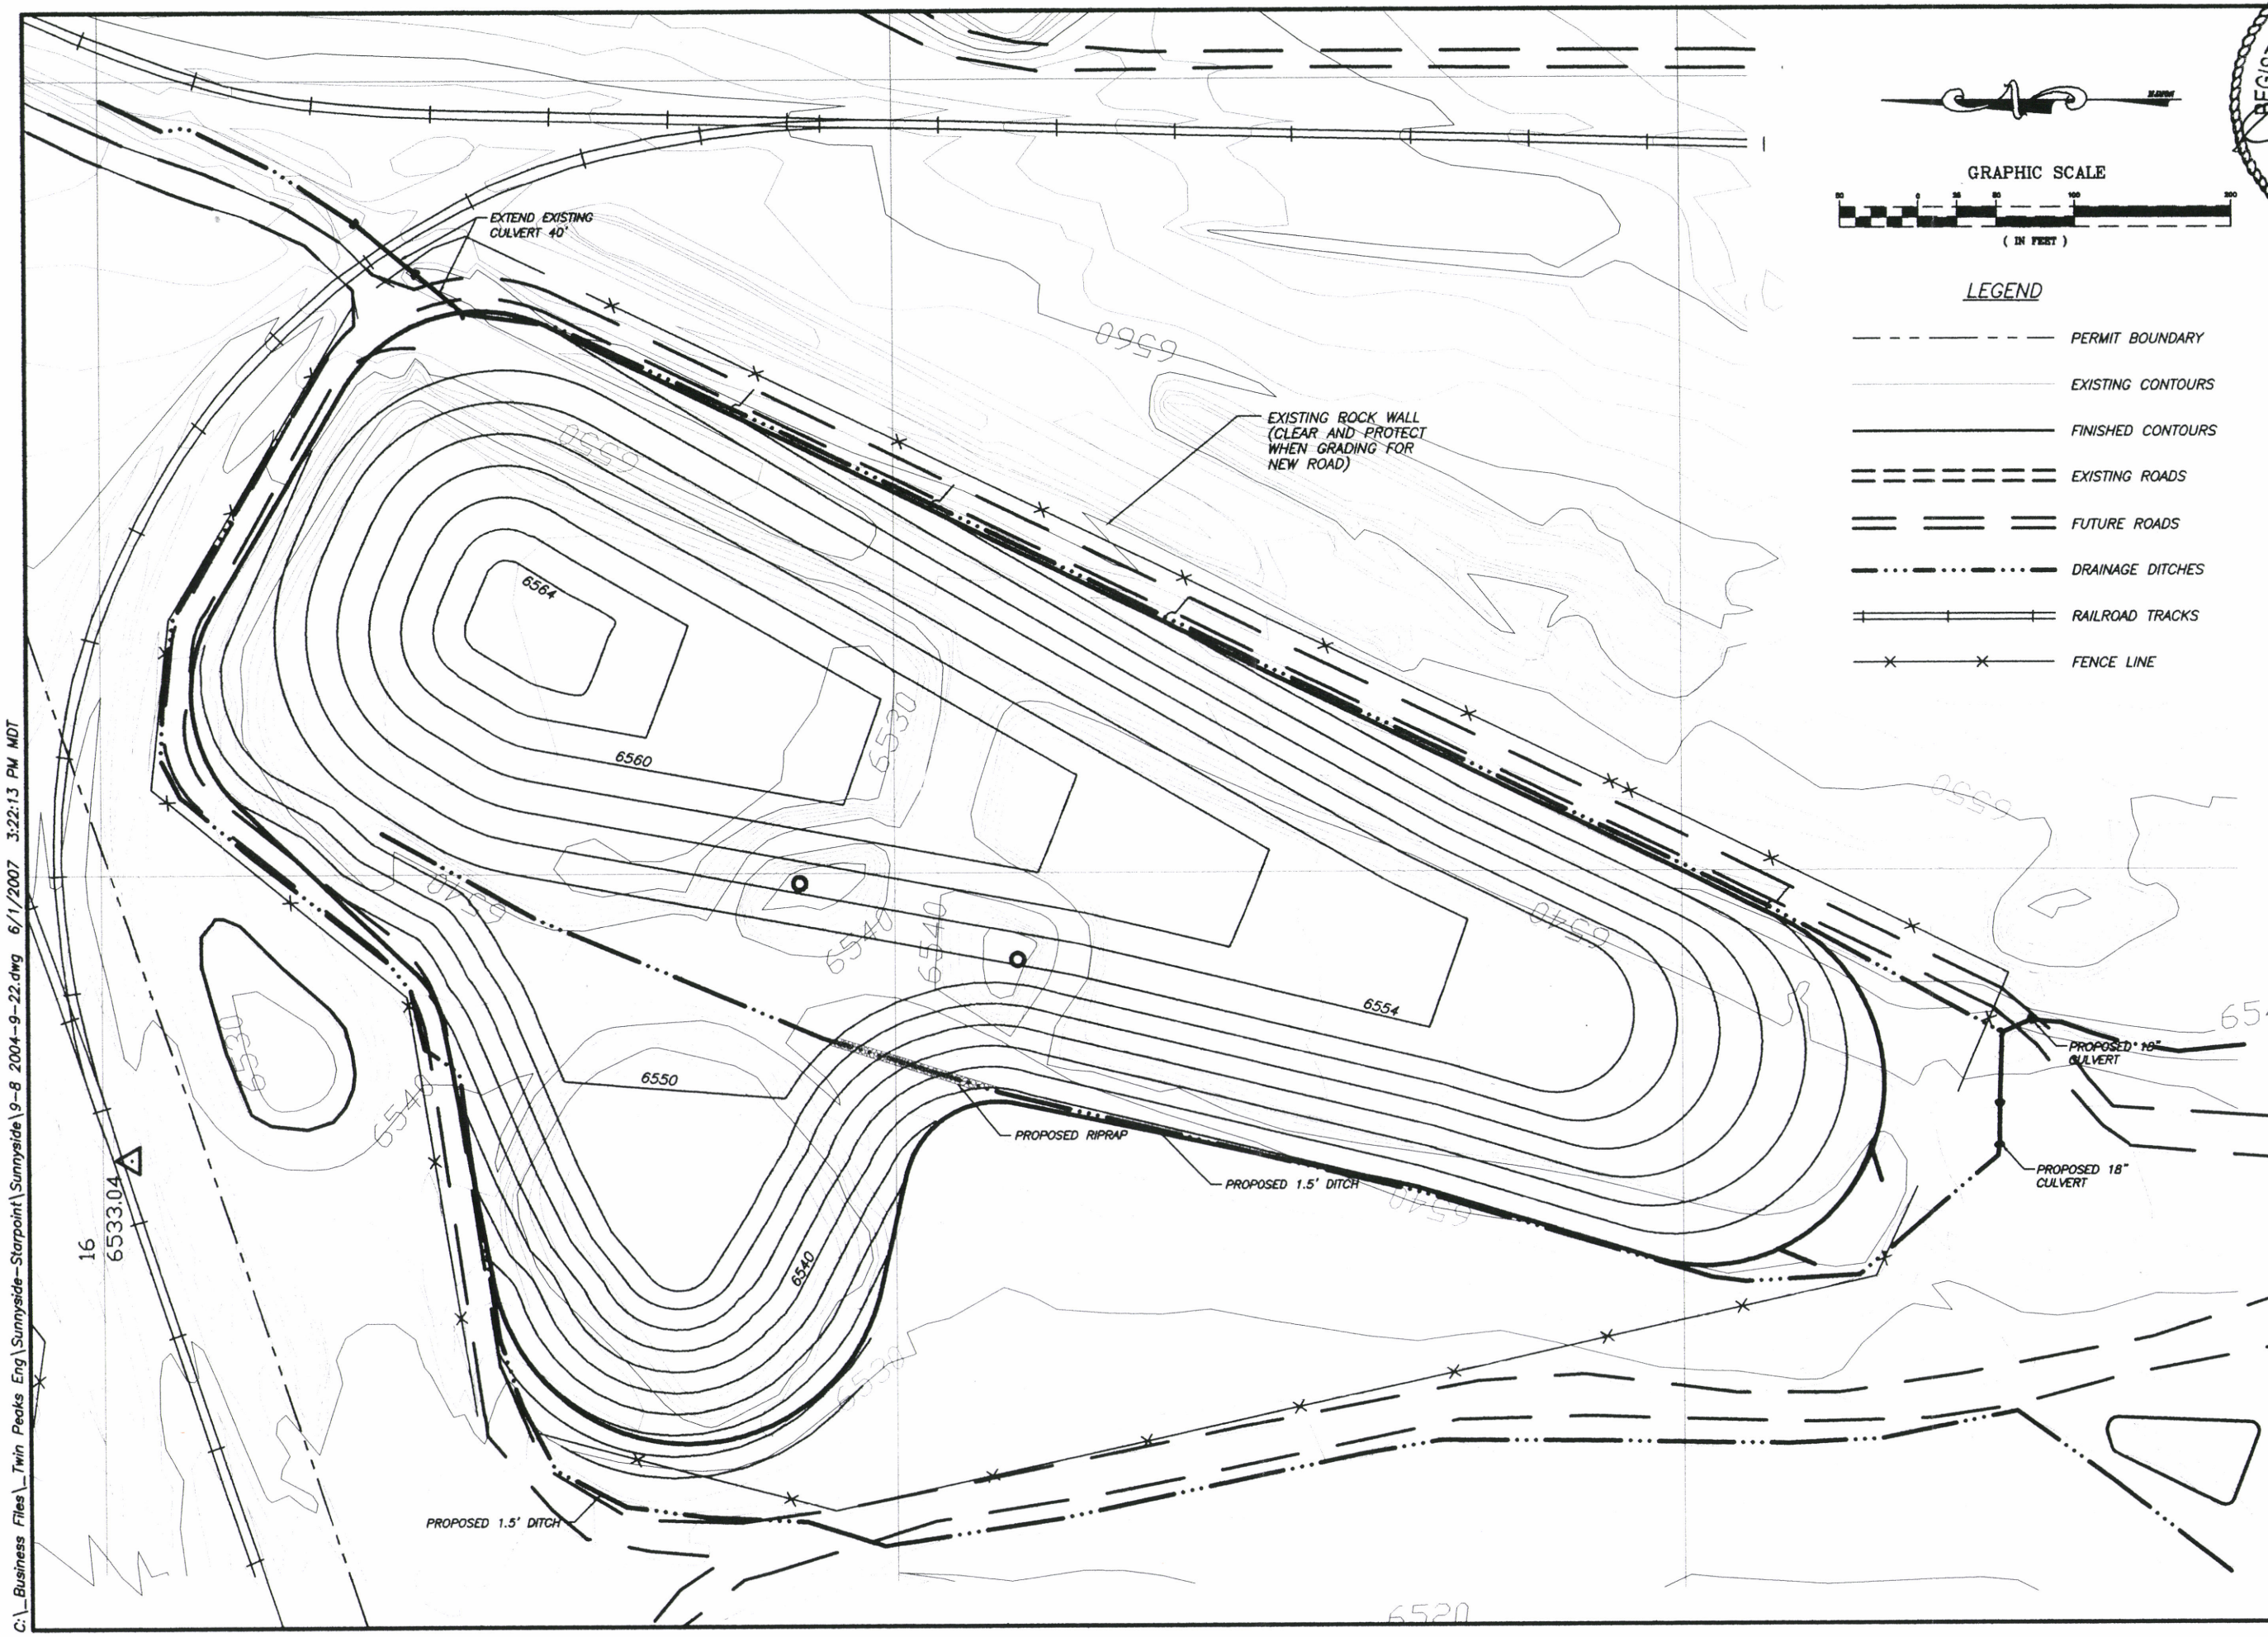

GRAPHIC SCALE

(IN FEET)

LEGEND

- PERMIT BOUNDARY
- EXISTING CONTOURS
- FINISHED CONTOURS
- EXISTING ROADS
- FUTURE ROADS
- DRAINAGE DITCHES
- RAILROAD TRACKS
- FENCE LINE

REGISTERED PROFESSIONAL ENGINEER # 187727 S. SCOTT CARLSON STATE OF UTAH

SUNNYSIDE COGENERATION ASSOC.
DRAINAGE AND DIVERSIONS
EXCESS SPOIL DISPOSAL AREA #2

TWIN PEAKS
Engineering & Land Surveying
1980 NORTH 800 EAST LEHI, UTAH 84043
(801) 450-2511, (801) 439-0700 FAX

SSC | WC | SSC

9-8C

RECEIVED
JUN 21 2007
DIV. OF OIL, GAS & MINING

INCORPORATED
APR 26 2007
Div. of Oil, Gas & Mining

C:_Business Files_Twin Peaks Eng\Sunnyside-Starpoint\Sunnyside\9-8 2004-9-22.dwg 6/1/2007 3:22:13 PM MDT