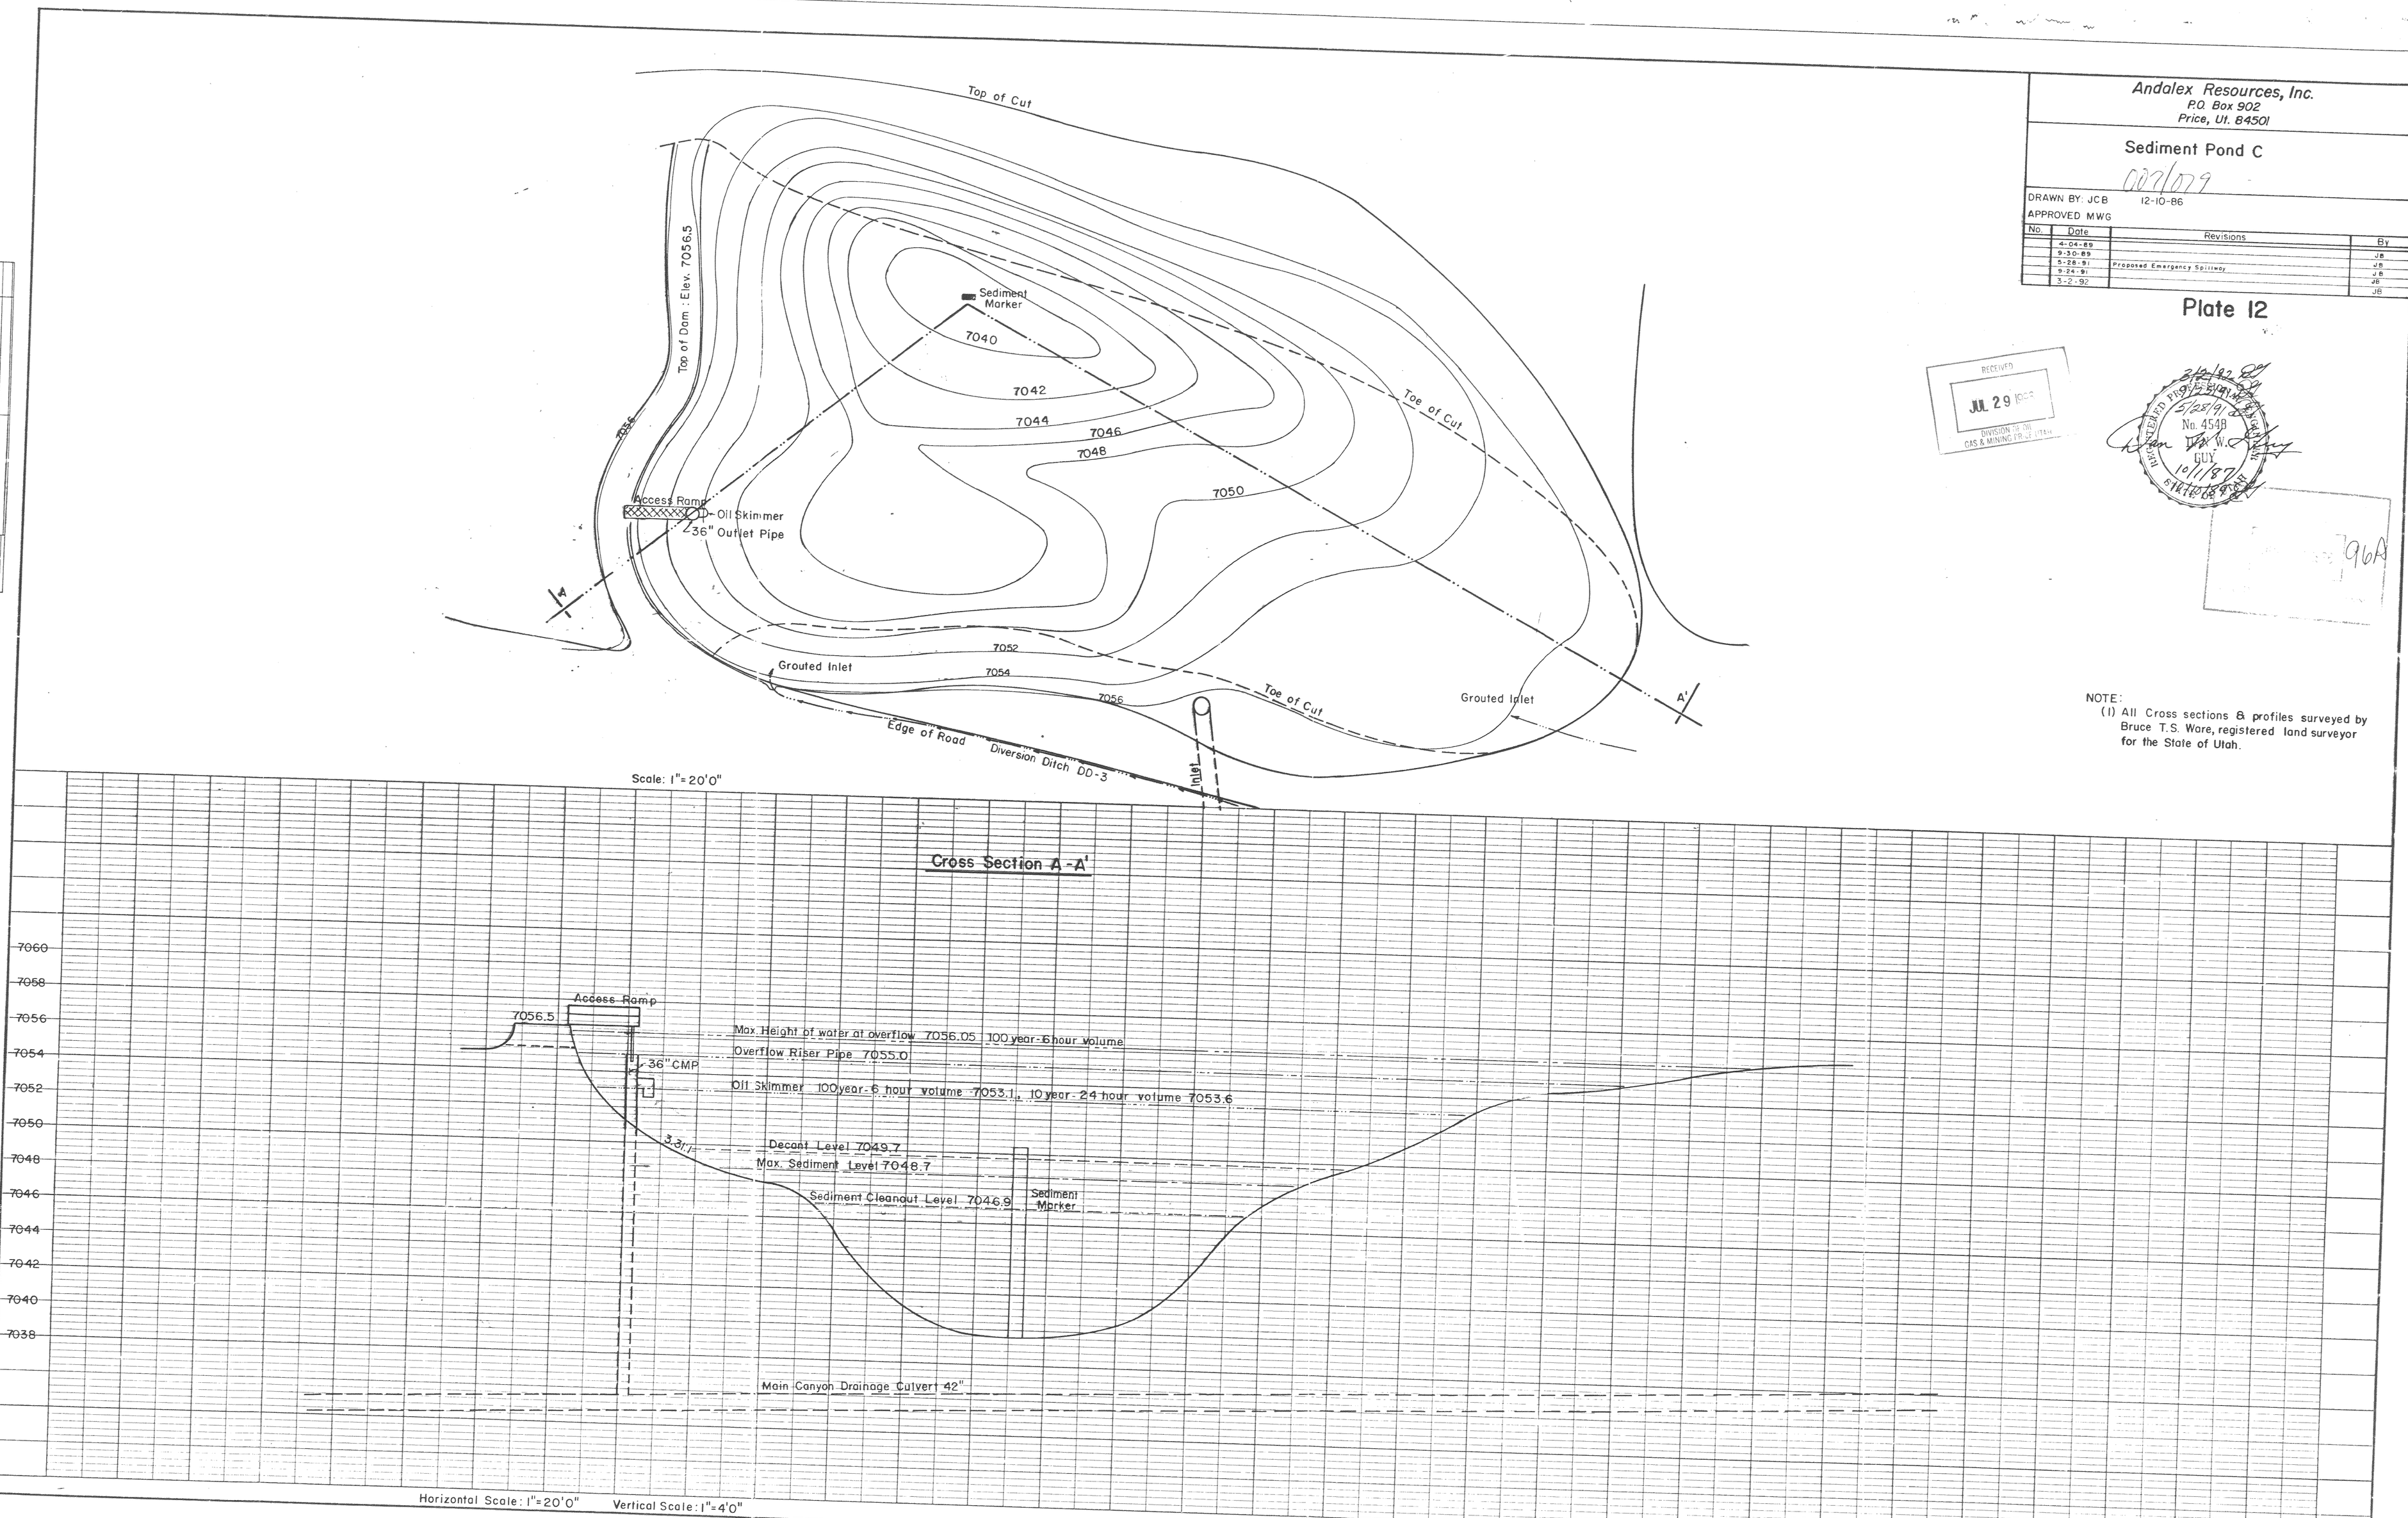

Andalex Resources, Inc.
P.O. Box 902
Price, Ut. 84501
Sediment Pond C
007/079
DRAWN BY: JCB 12-10-86
APPROVED MWG
No. Date Revisions By
4-04-89 JB
9-30-89 JB
5-28-91 Proposed Emergency Spillway JB
9-24-91 JB
3-2-92 JB
Plate 12
RECEIVED
JUL 29 1992
DIVISION OF OIL GAS & MINING PRICE UTAH
No. 4548
GUY
10/1/87
96A
NOTE:
(1) All Cross sections & profiles surveyed by Bruce T.S. Ware, registered land surveyor for the State of Utah.
Top of Cut
Top of Dam : Elev. 7056.5
Sediment Marker
7040
7042
7044
7046
7048
7050
7052
7054
7056
Toe of Cut
Access Ramp
Oil Skimmer
36" Outlet Pipe
Grouted Inlet
Edge of Road
Diversion Ditch DD-3
Inlet
A
A'
Scale: 1"=20'0"
Cross Section A-A'
7060
7058
7056
7054
7052
7050
7048
7046
7044
7042
7040
7038
Access Ramp
7056.5
Max. Height of water at overflow 7056.05 100 year-6 hour volume
Overflow Riser Pipe 7055.0
36" CMP
Oil Skimmer 100 year-6 hour volume 7053.1, 10 year-24 hour volume 7053.6
3.31:1
Decant Level 7049.7
Max. Sediment Level 7048.7
Sediment Cleanout Level 7046.9
Sediment Marker
Main Canyon Drainage Culvert 42"
Horizontal Scale: 1"=20'0"
Vertical Scale: 1"=4'0"
PLAN
NOTE BOOK
No.
SURVEYED
PLOTTED
ALIGNMENT CHECKED
RT. OF WAY CHECKED
BY
DATE
PROFILE
NOTE BOOK
No.
SURVEYED
PLOTTED
GRADES CHECKED
B.M.'s NOTED
STRUCTURE NOTATIONS CHECKED
BY
DATE
K+E PLATE 1, PLAN-PROFILE
KEUFFEL & ESSER CO.
48 7024 Made in U.S.A.