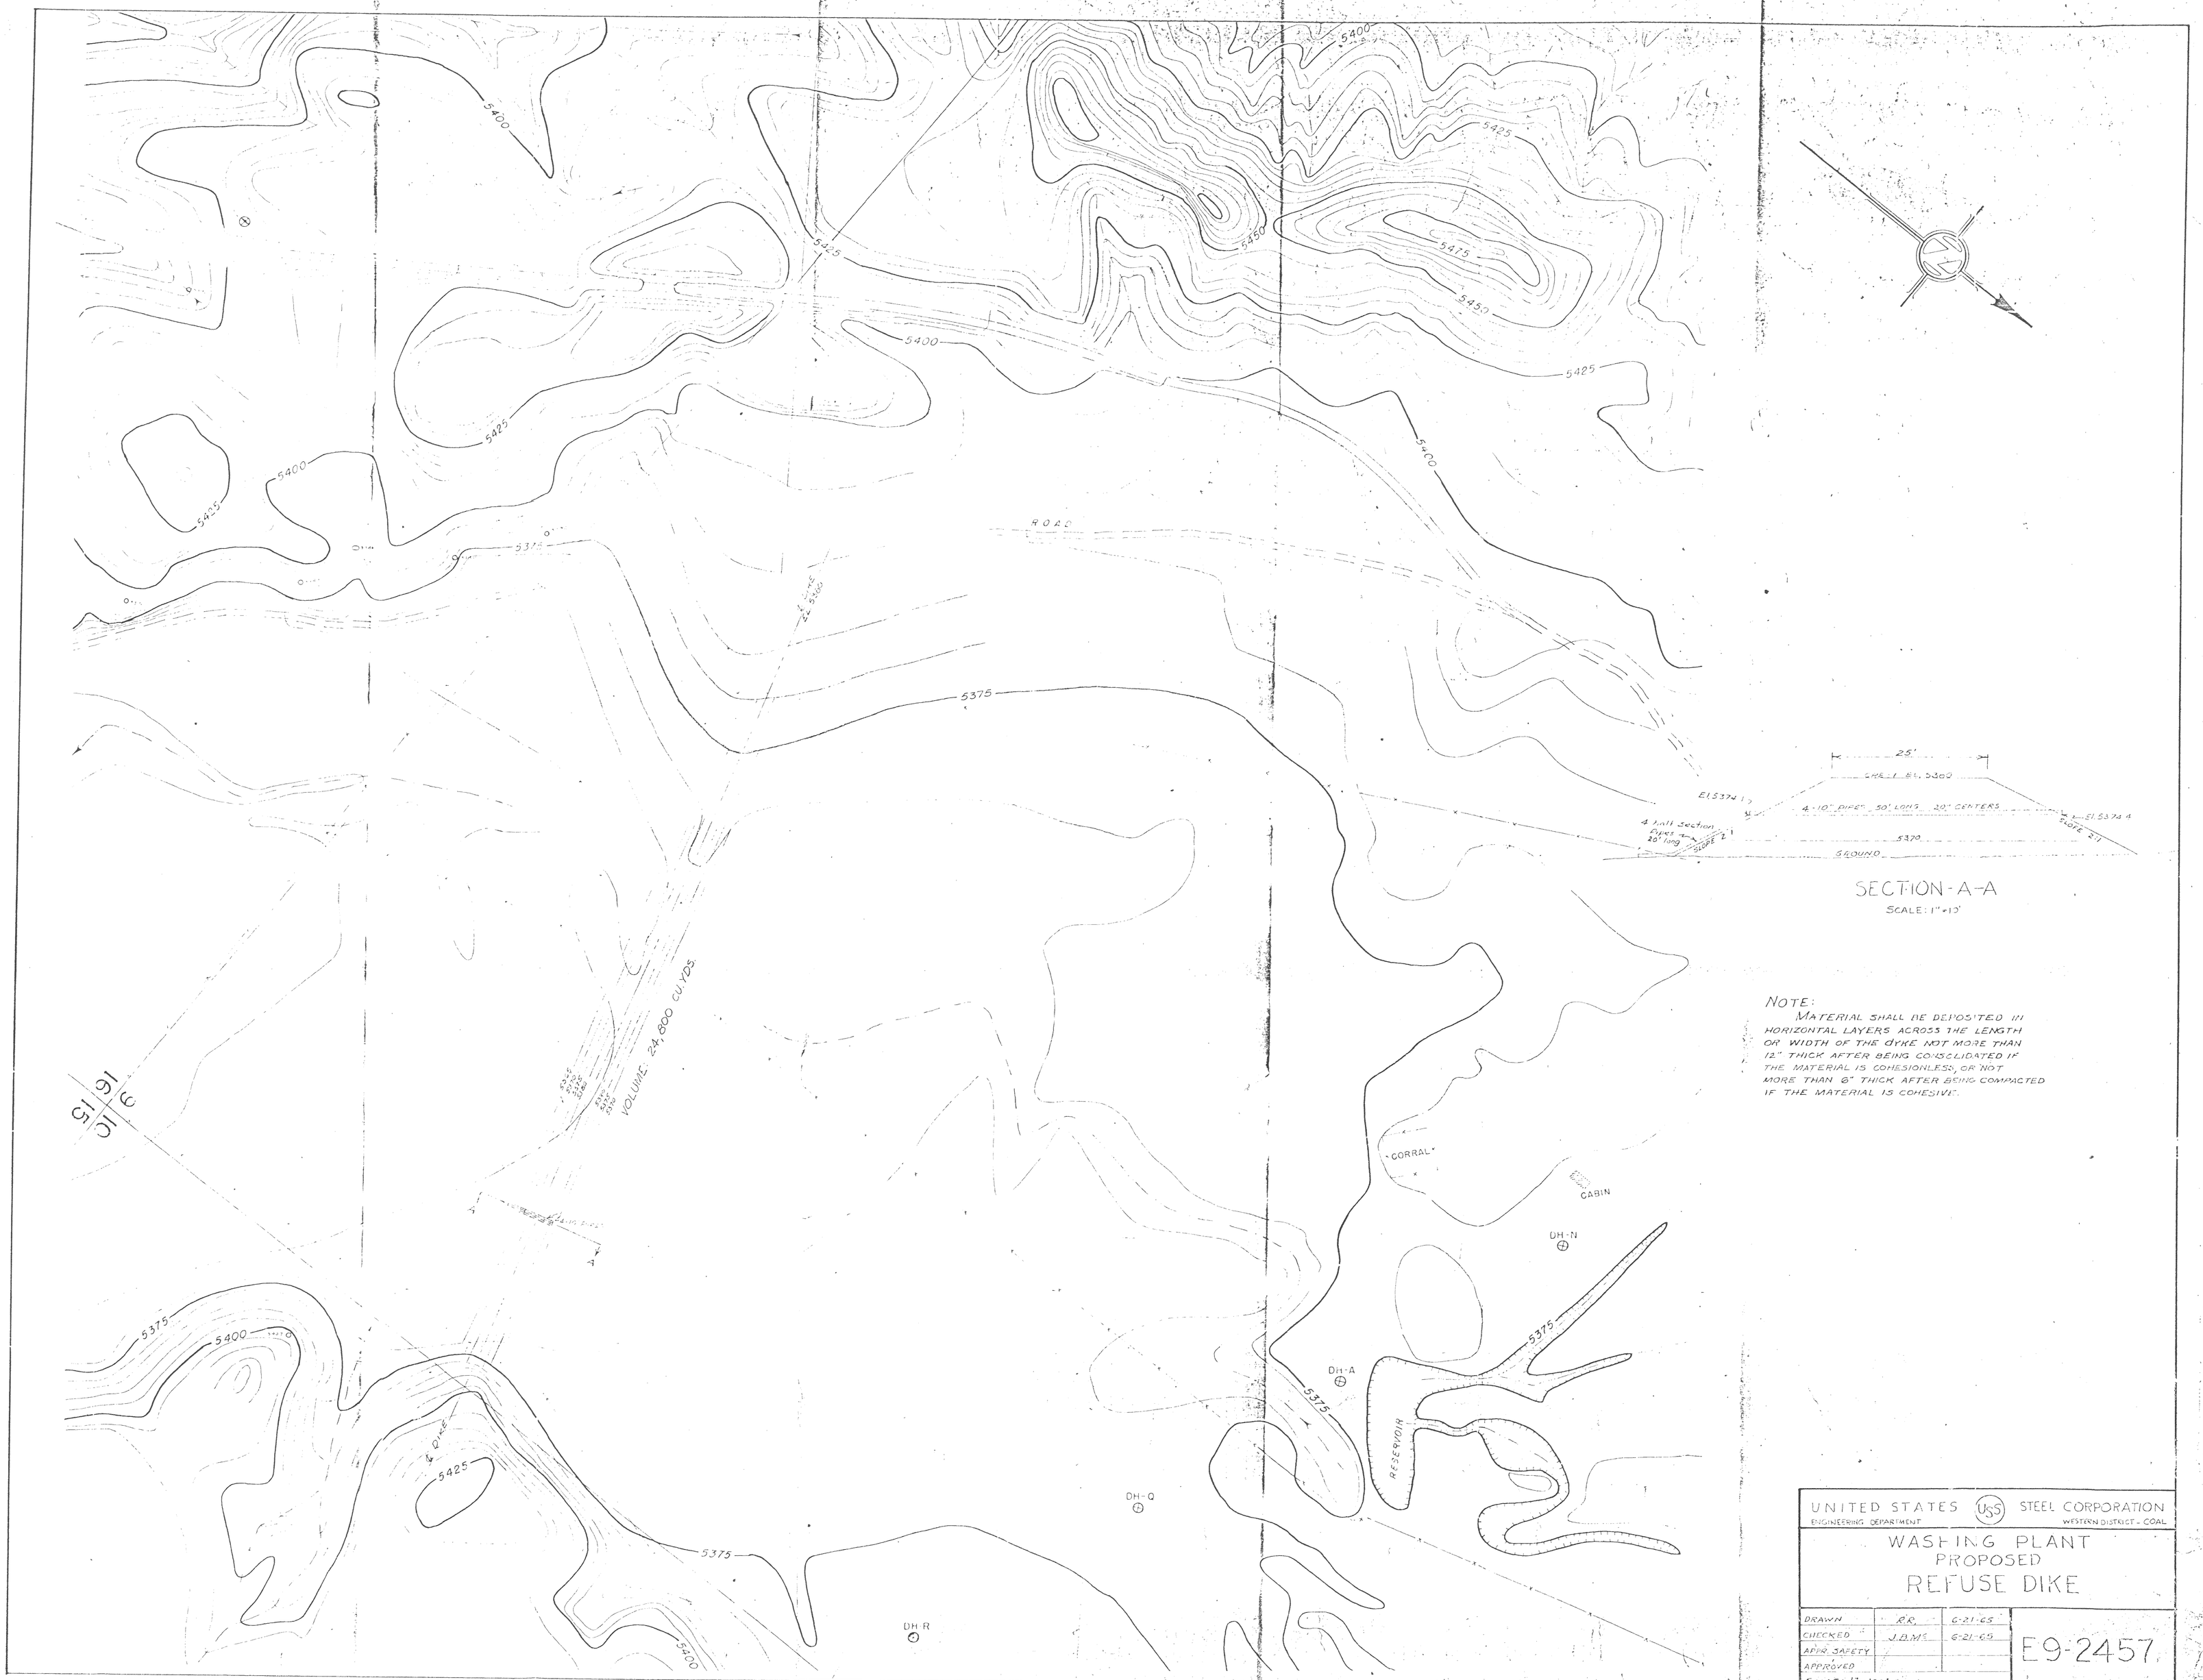
5400
5425
5450
5475
5375
ROAD
VOLUME 24,800 CU.YDS
CORRAL
CABIN
DH-N
DH-A
DH-Q
DH-R
RESERVOIR
25'
SHELL EL. 5389
4-10" PIPES 50' LONG 20" CENTERS
5370
GROUND
SECTION-A-A
SCALE: 1"=15'
NOTE:
MATERIAL SHALL BE DEPOSITED IN HORIZONTAL LAYERS ACROSS THE LENGTH OR WIDTH OF THE DYKE NOT MORE THAN 12" THICK AFTER BEING CONSOLIDATED IF THE MATERIAL IS COHESIONLESS, OR NOT MORE THAN 8" THICK AFTER BEING COMPACTED IF THE MATERIAL IS COHESIVE.
UNITED STATES STEEL CORPORATION
ENGINEERING DEPARTMENT
WESTERN DISTRICT - COAL
WASHING PLANT
PROPOSED
REFUSE DIKE
DRAWN R.R. 6-21-65
CHECKED J.D.M. 6-21-65
APPR. SAFETY
APPROVED
SCALE: 1"=100'
E9-2457