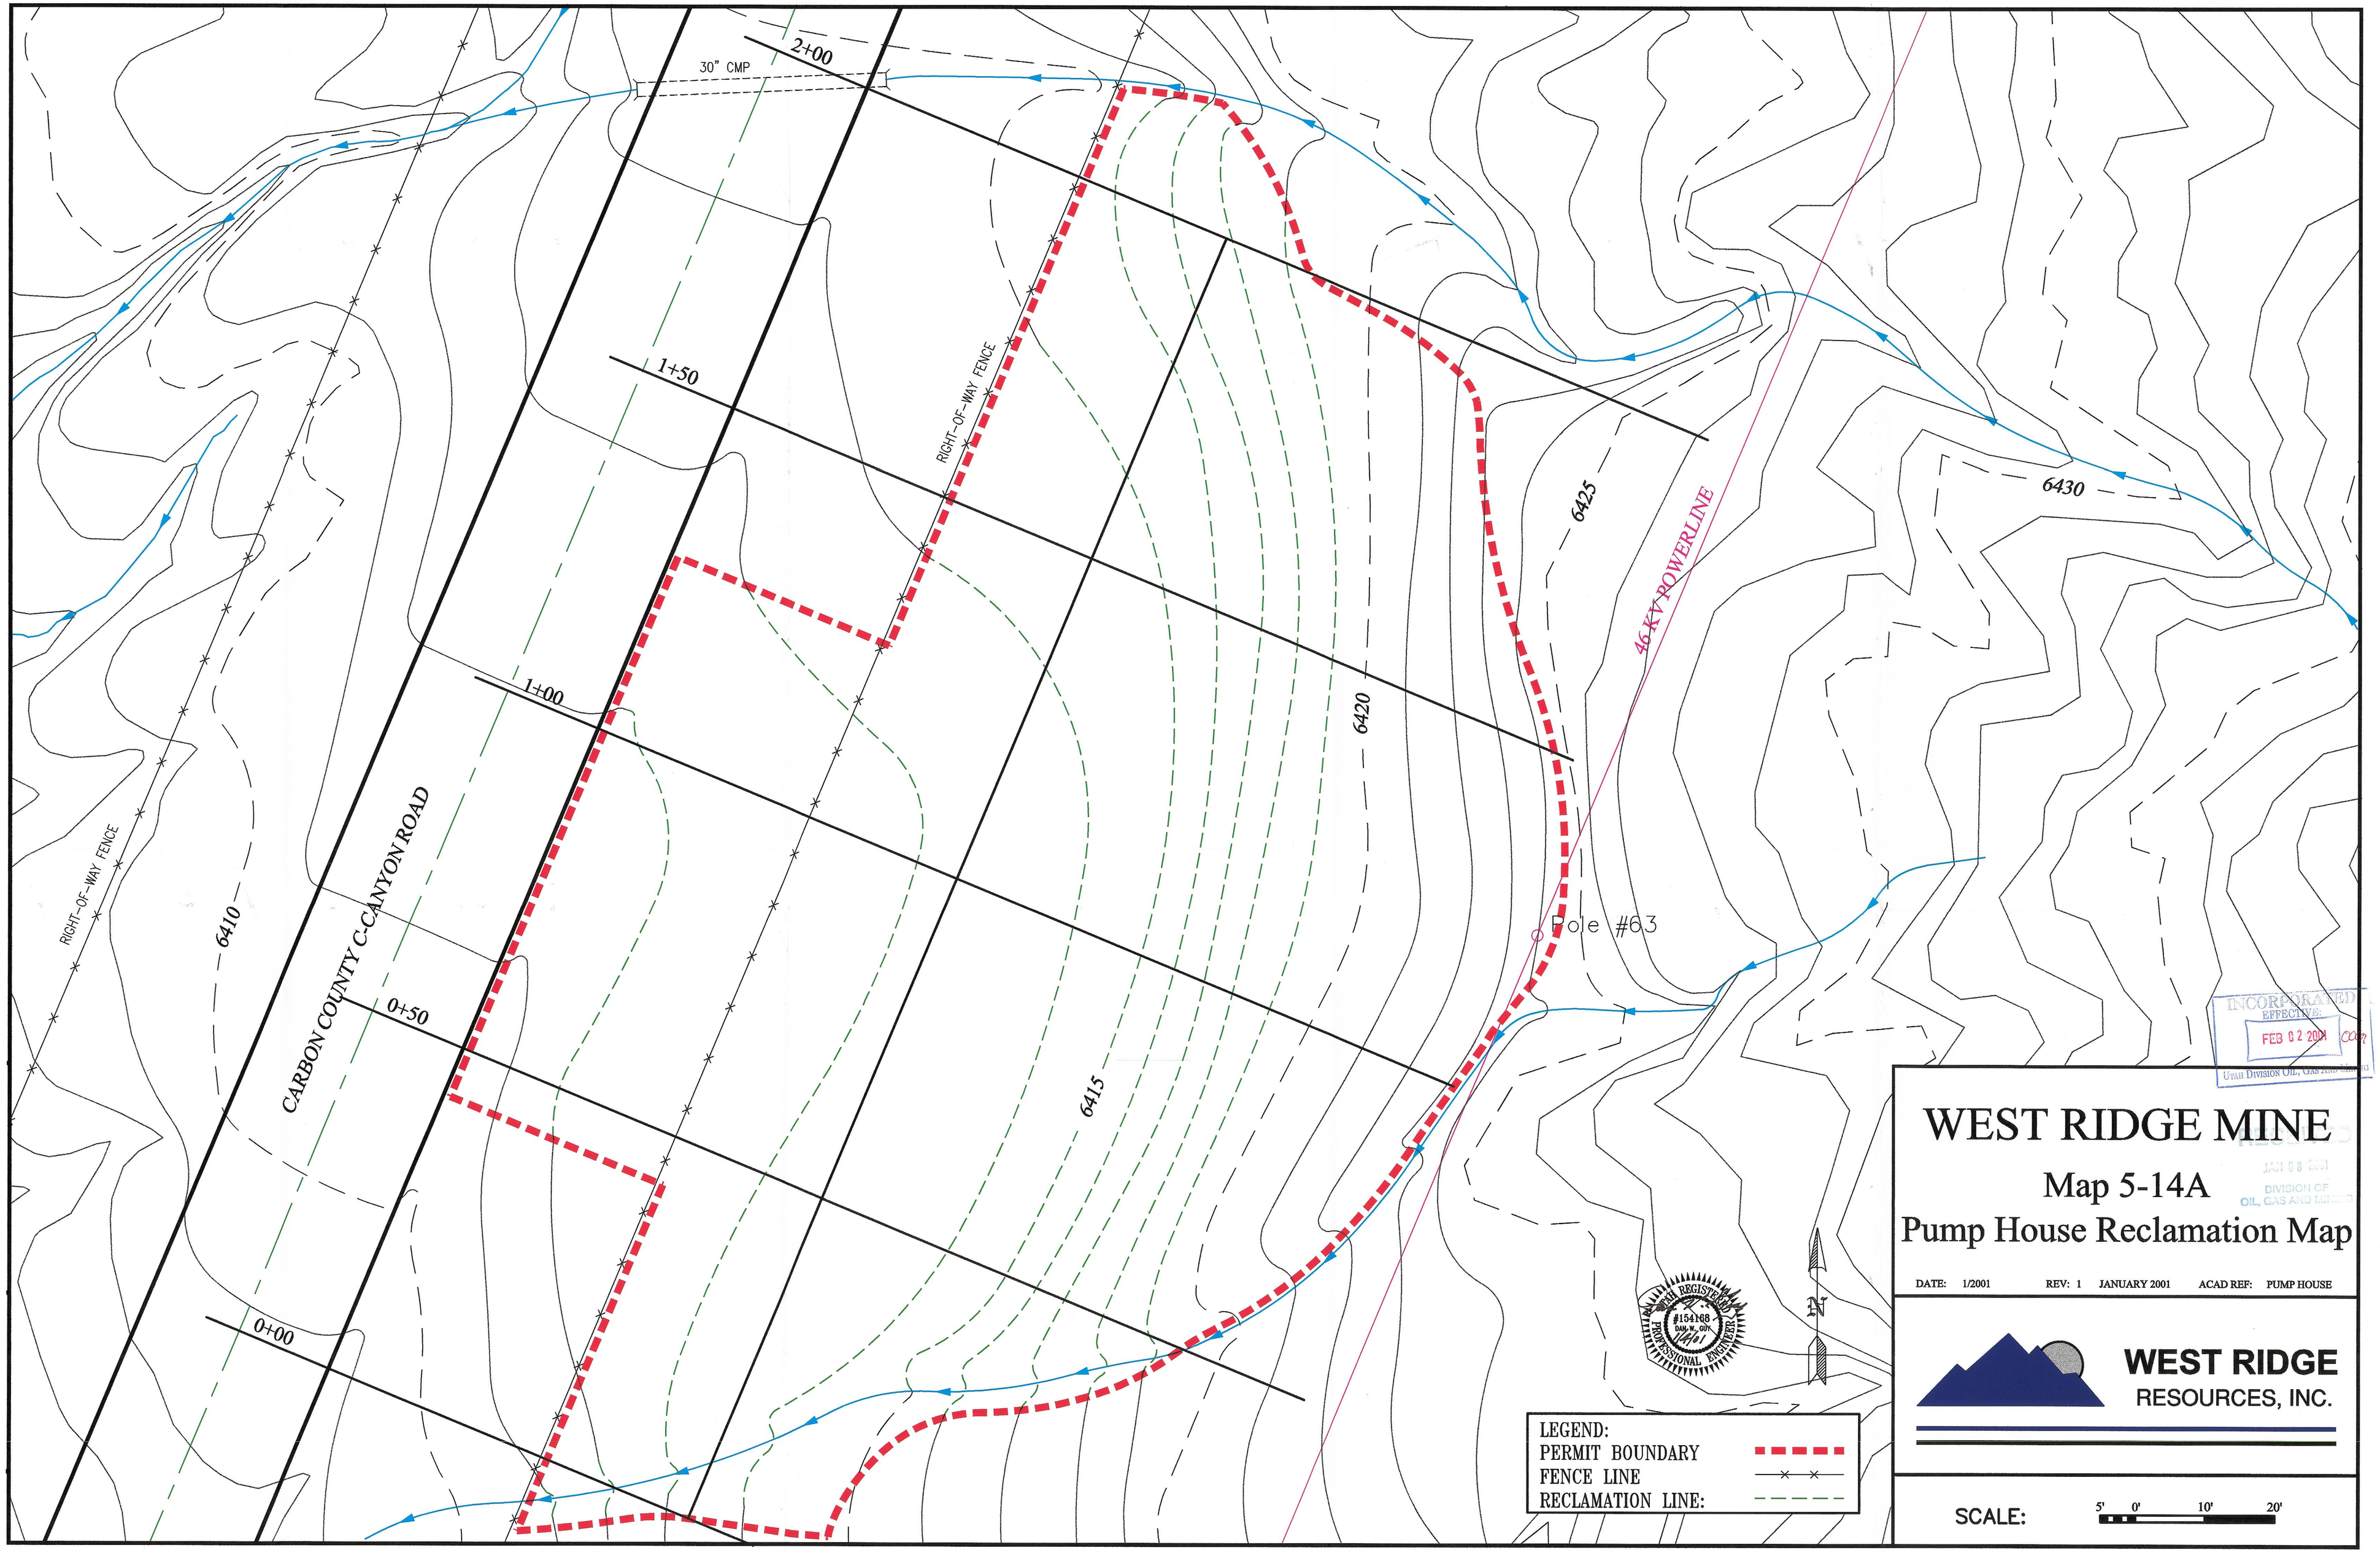
30" CMP
2+00
1+50
1+00
0+50
0+00
RIGHT-OF-WAY FENCE
RIGHT-OF-WAY FENCE
CARBON COUNTY C-CANYON ROAD
6410
6415
6420
6425
6430
46 KV POWERLINE
Pole #63
LEGEND:
PERMIT BOUNDARY
FENCE LINE
RECLAMATION LINE:
WEST RIDGE MINE
Map 5-14A
Pump House Reclamation Map
DATE: 1/2001
REV: 1
JANUARY 2001
ACAD REF: PUMP HOUSE
WEST RIDGE
RESOURCES, INC.
SCALE:
5' 0' 10' 20'
INCORPORATED
EFFECTIVE:
FEB 02 2001
UTAH DIVISION OIL, GAS AND MINING
JAN 08 2001
DIVISION OF
OIL, GAS AND MINING
UTAH REGISTERED
#154168
PROFESSIONAL ENGINEER