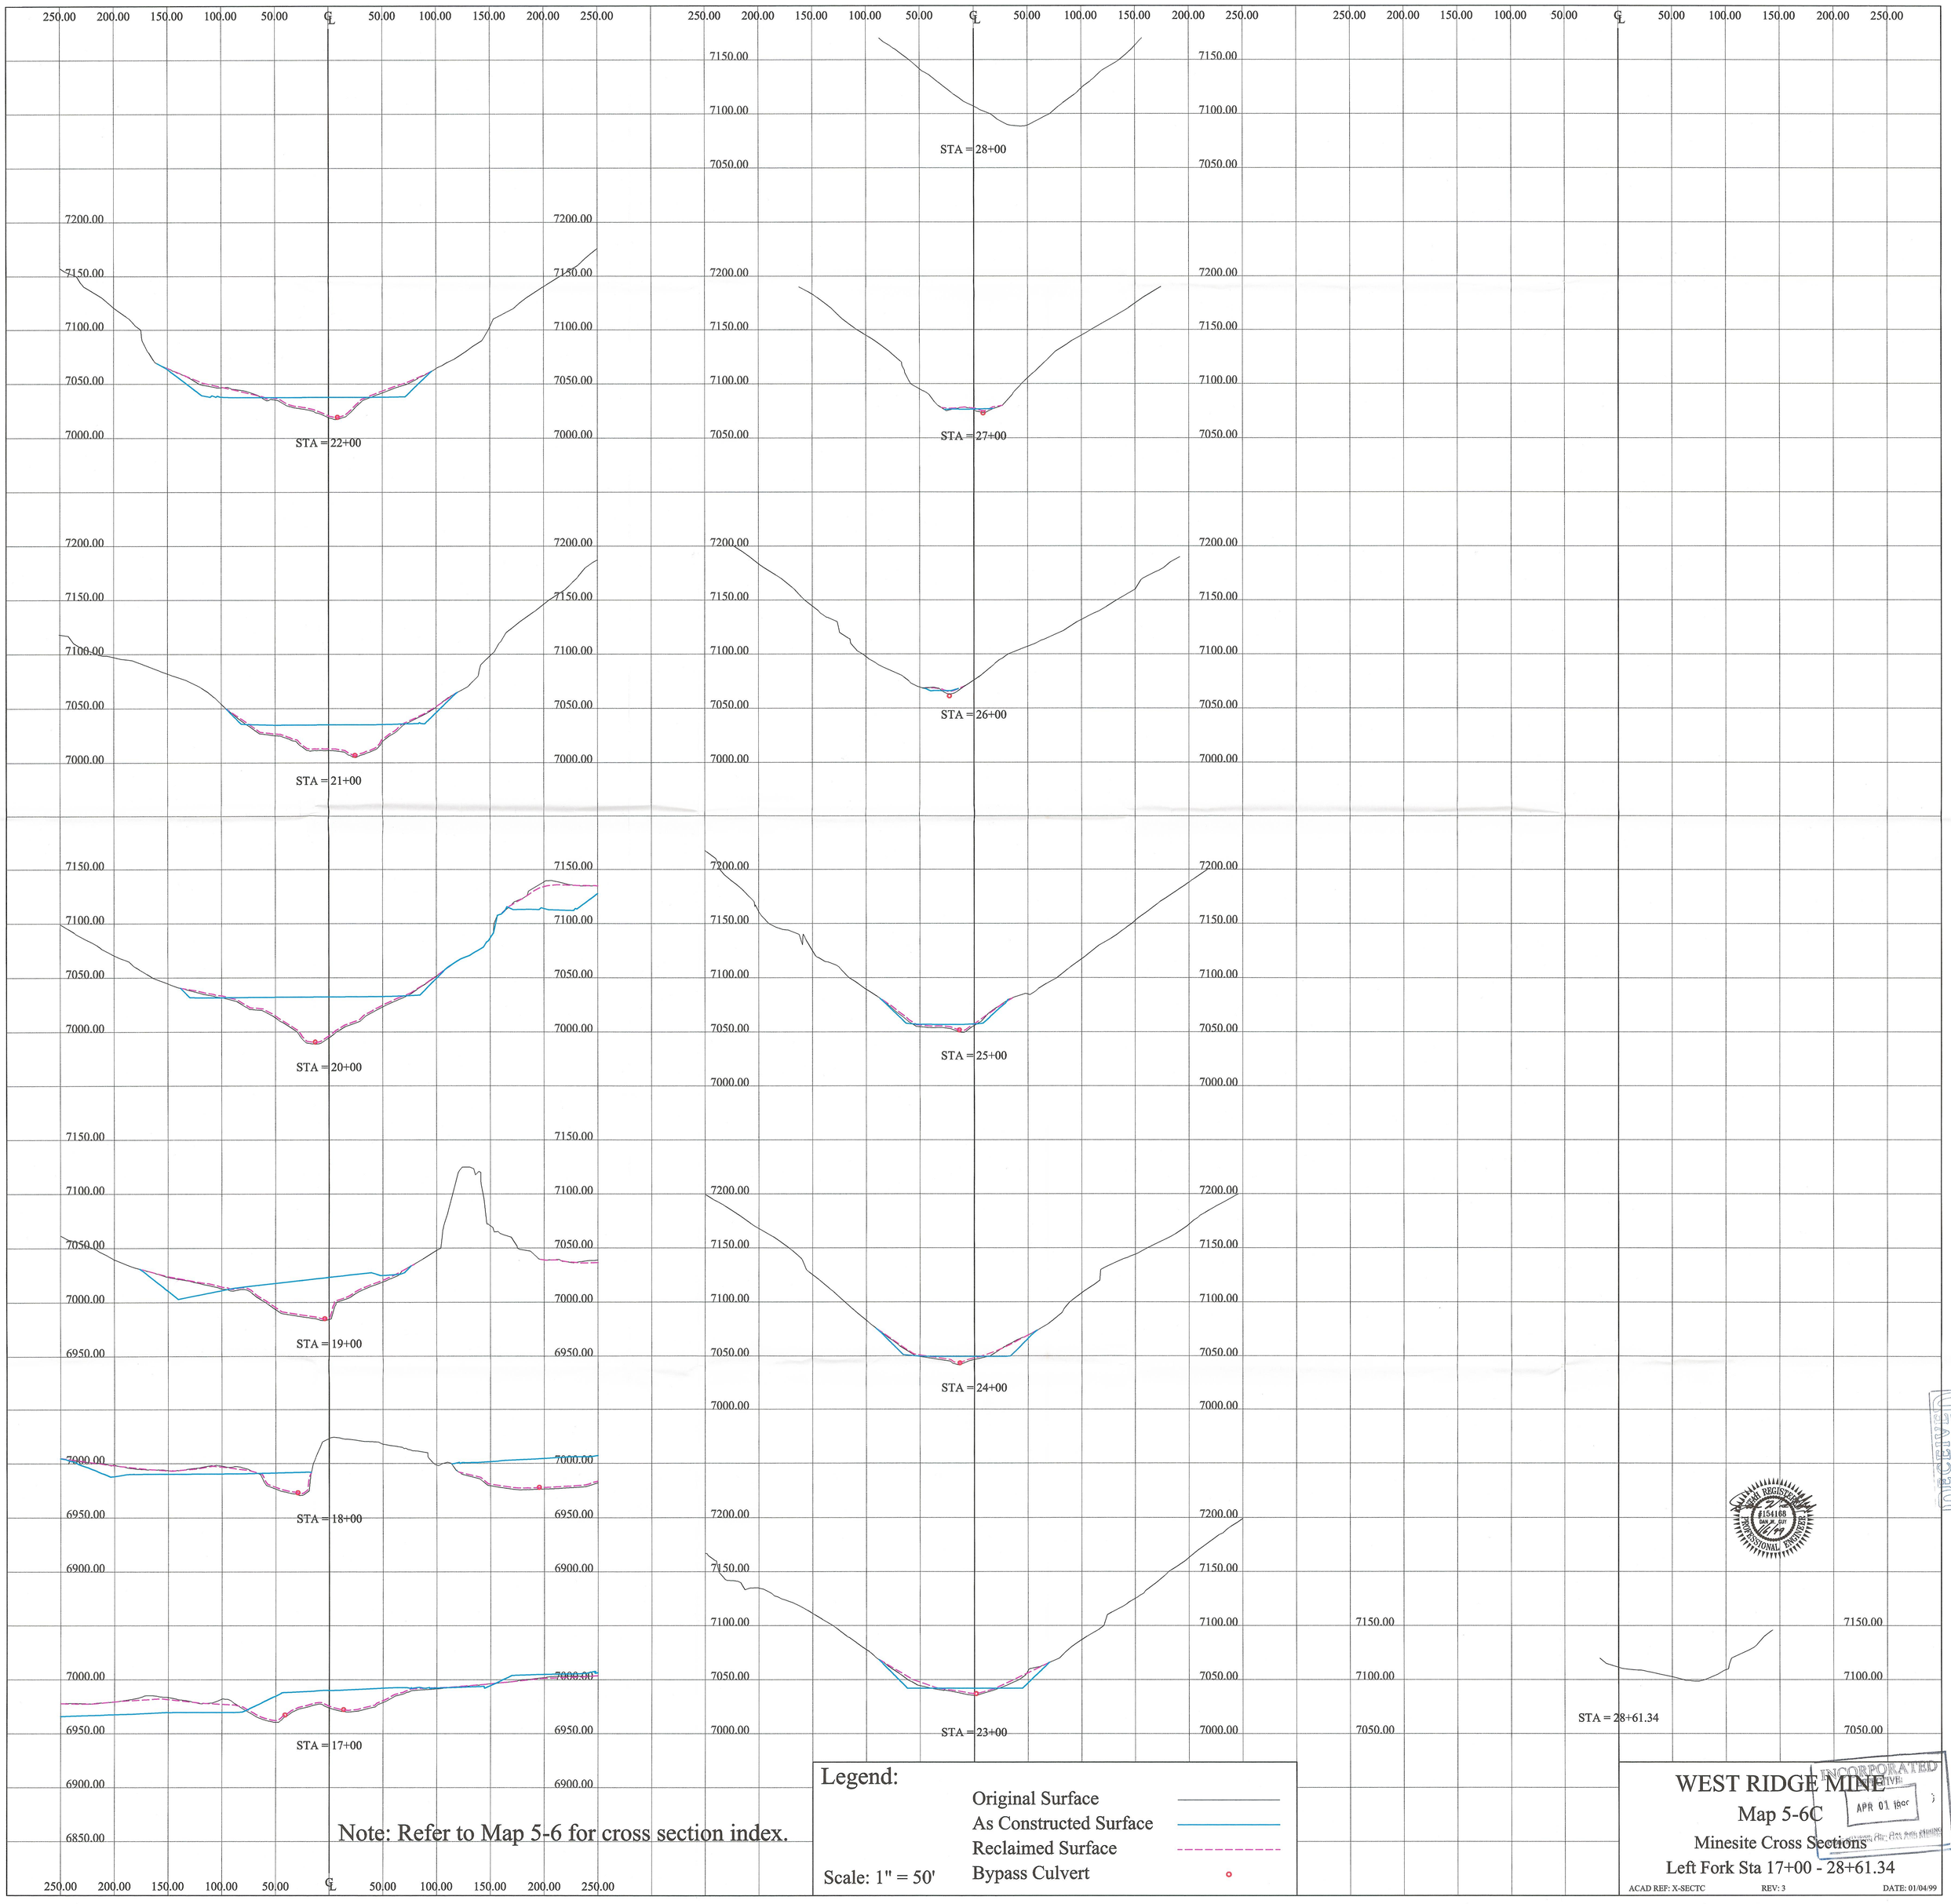
STA = 28+00
STA = 27+00
STA = 26+00
STA = 25+00
STA = 24+00
STA = 23+00
STA = 28+61.34
STA = 22+00
STA = 21+00
STA = 20+00
STA = 19+00
STA = 18+00
STA = 17+00
Legend:
Original Surface
As Constructed Surface
Reclaimed Surface
Bypass Culvert
Scale: 1" = 50'
Note: Refer to Map 5-6 for cross section index.
WEST RIDGE MINE
Map 5-6C
Minesite Cross Sections
Left Fork Sta 17+00 - 28+61.34
ACAD REF: X-SECTC
REV: 3
DATE: 01/04/99
RECEIVED
JAN 11 1999
DIV. OF OIL, GAS & MINING
INCORPORATED
APR 01 1997
DIV. OF OIL, GAS & MINING