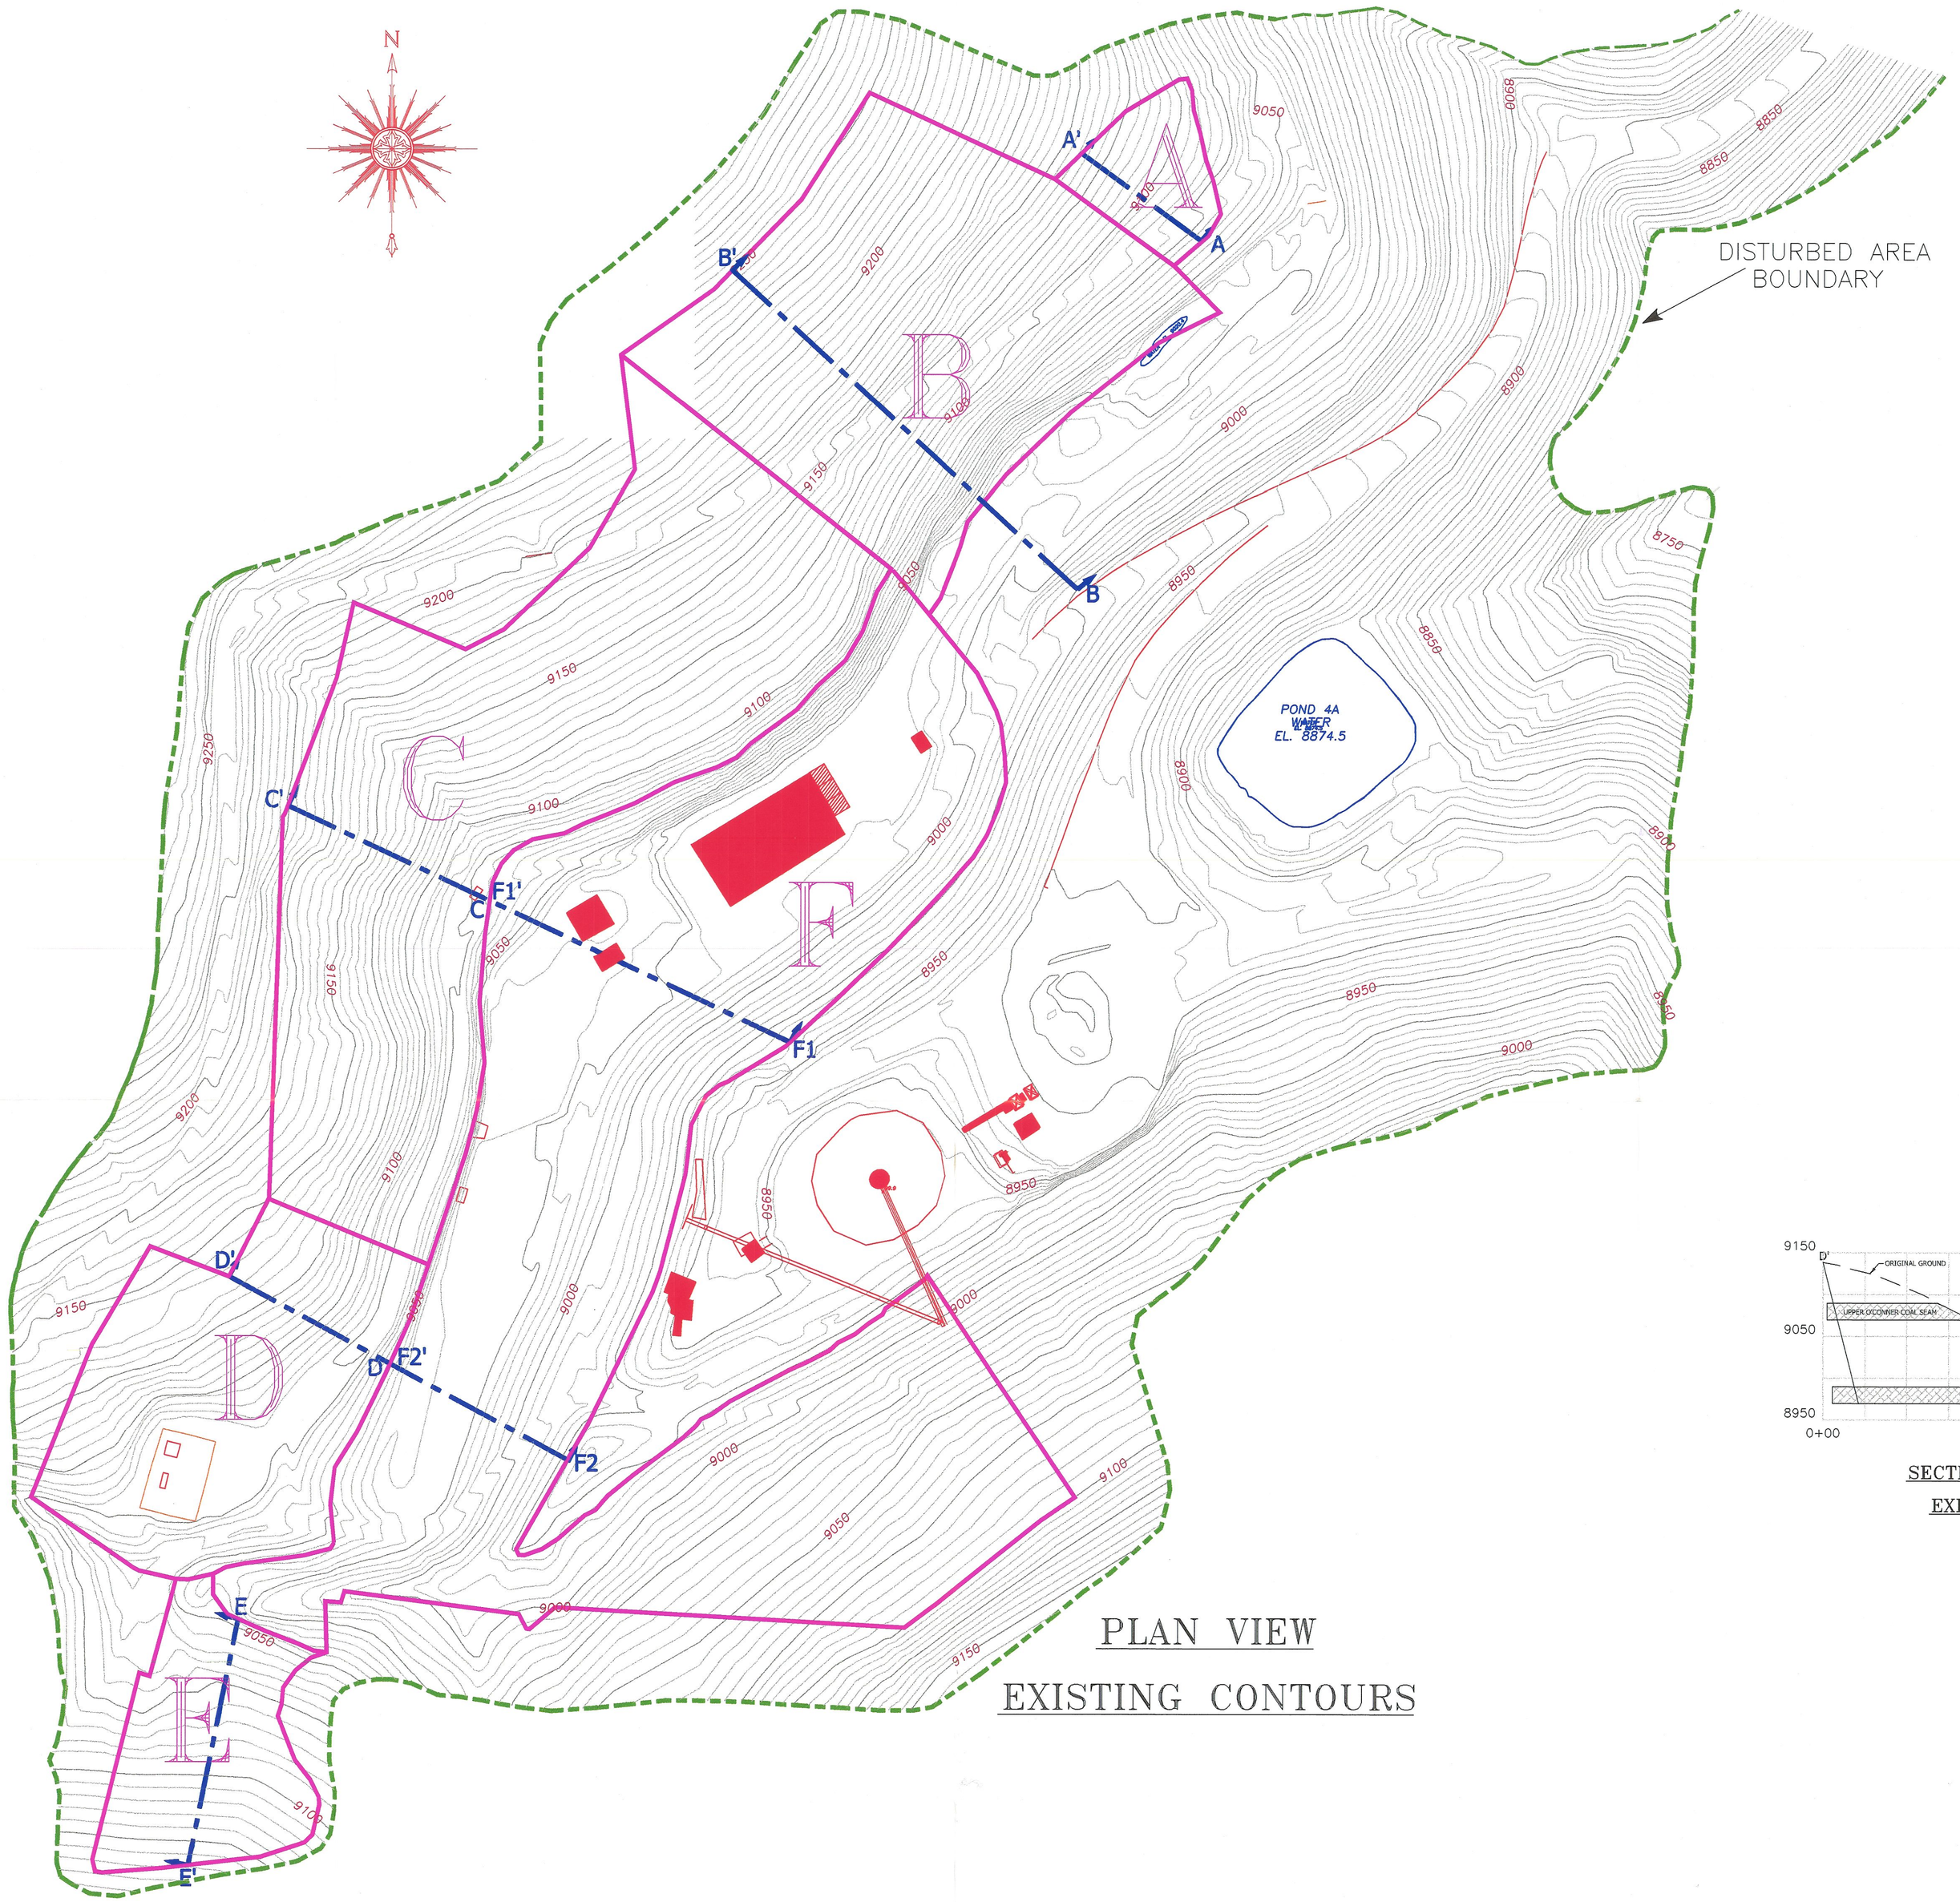

PLAN VIEW

EXISTING CONTOURS

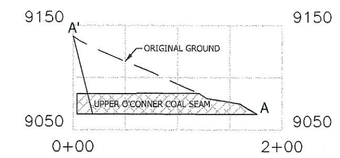

SECTION A–A'

EXISTING CONTOURS

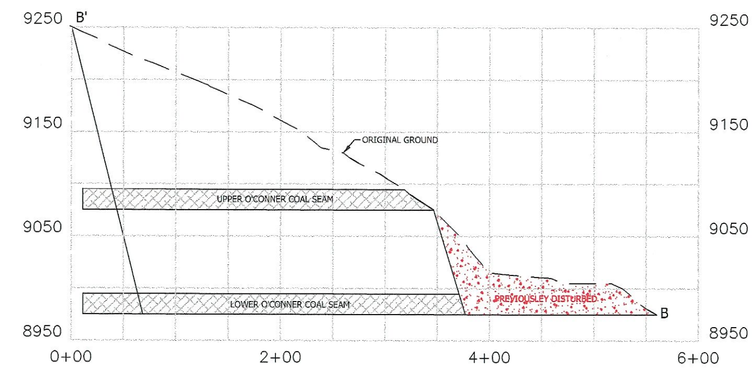

SECTION B–B'

EXISTING CONTOURS

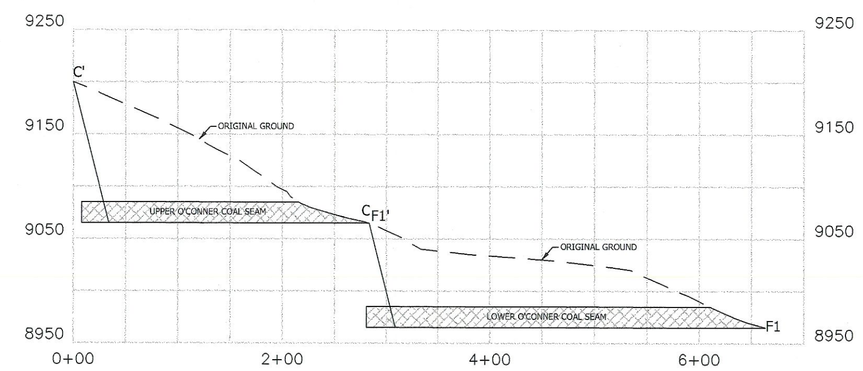

SECTION C–C' & F1–F1'

EXISTING CONTOURS

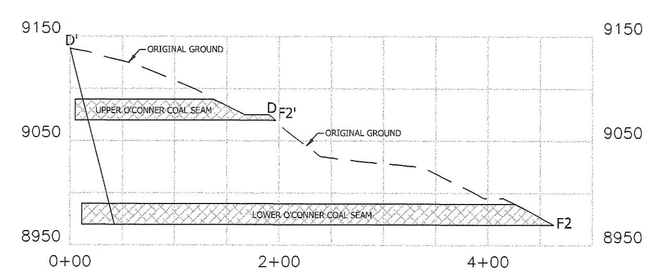

SECTION D–D' & F2–F2'

EXISTING CONTOURS

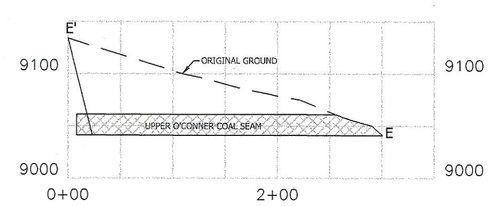

SECTION E–E'

EXISTING CONTOURS

RECEIVED
INCORPORATED
OCT 26 2001
DIV OF OIL GAS & MINING

REGISTERED PROFESSIONAL ENGINEER
No. 7418
DAVID B. MILLER
9/30/01
NOT VALID WITHOUT A RAISED SEAL
STATE OF UTAH

LODESTAR ENERGY MOUNTAIN OPERATIONS
Lodestar Energy Inc.
Mountain Operations, White Oak Mine
HC 35, Box 370, Helper Ut. 84526
PH #: 435-637-9200 Fax #: 435-448-9456

Drawn By: ENG. DEPARTMENT	Date: Aug. 29, 2001	Scale: 1" = 100'
Approval: DAVE MILLER	Drawing Name: SPOIL BACKFILL.DWG	
Drawing: SPOIL BACKFILL & RECLAMATION DETAILS		
APPENDIX R2	FIGURE R-11	SHEET A

Aug 29, 2001 - 2:01pm - C:\Jason\White Oak\spoil-backfill.dwg