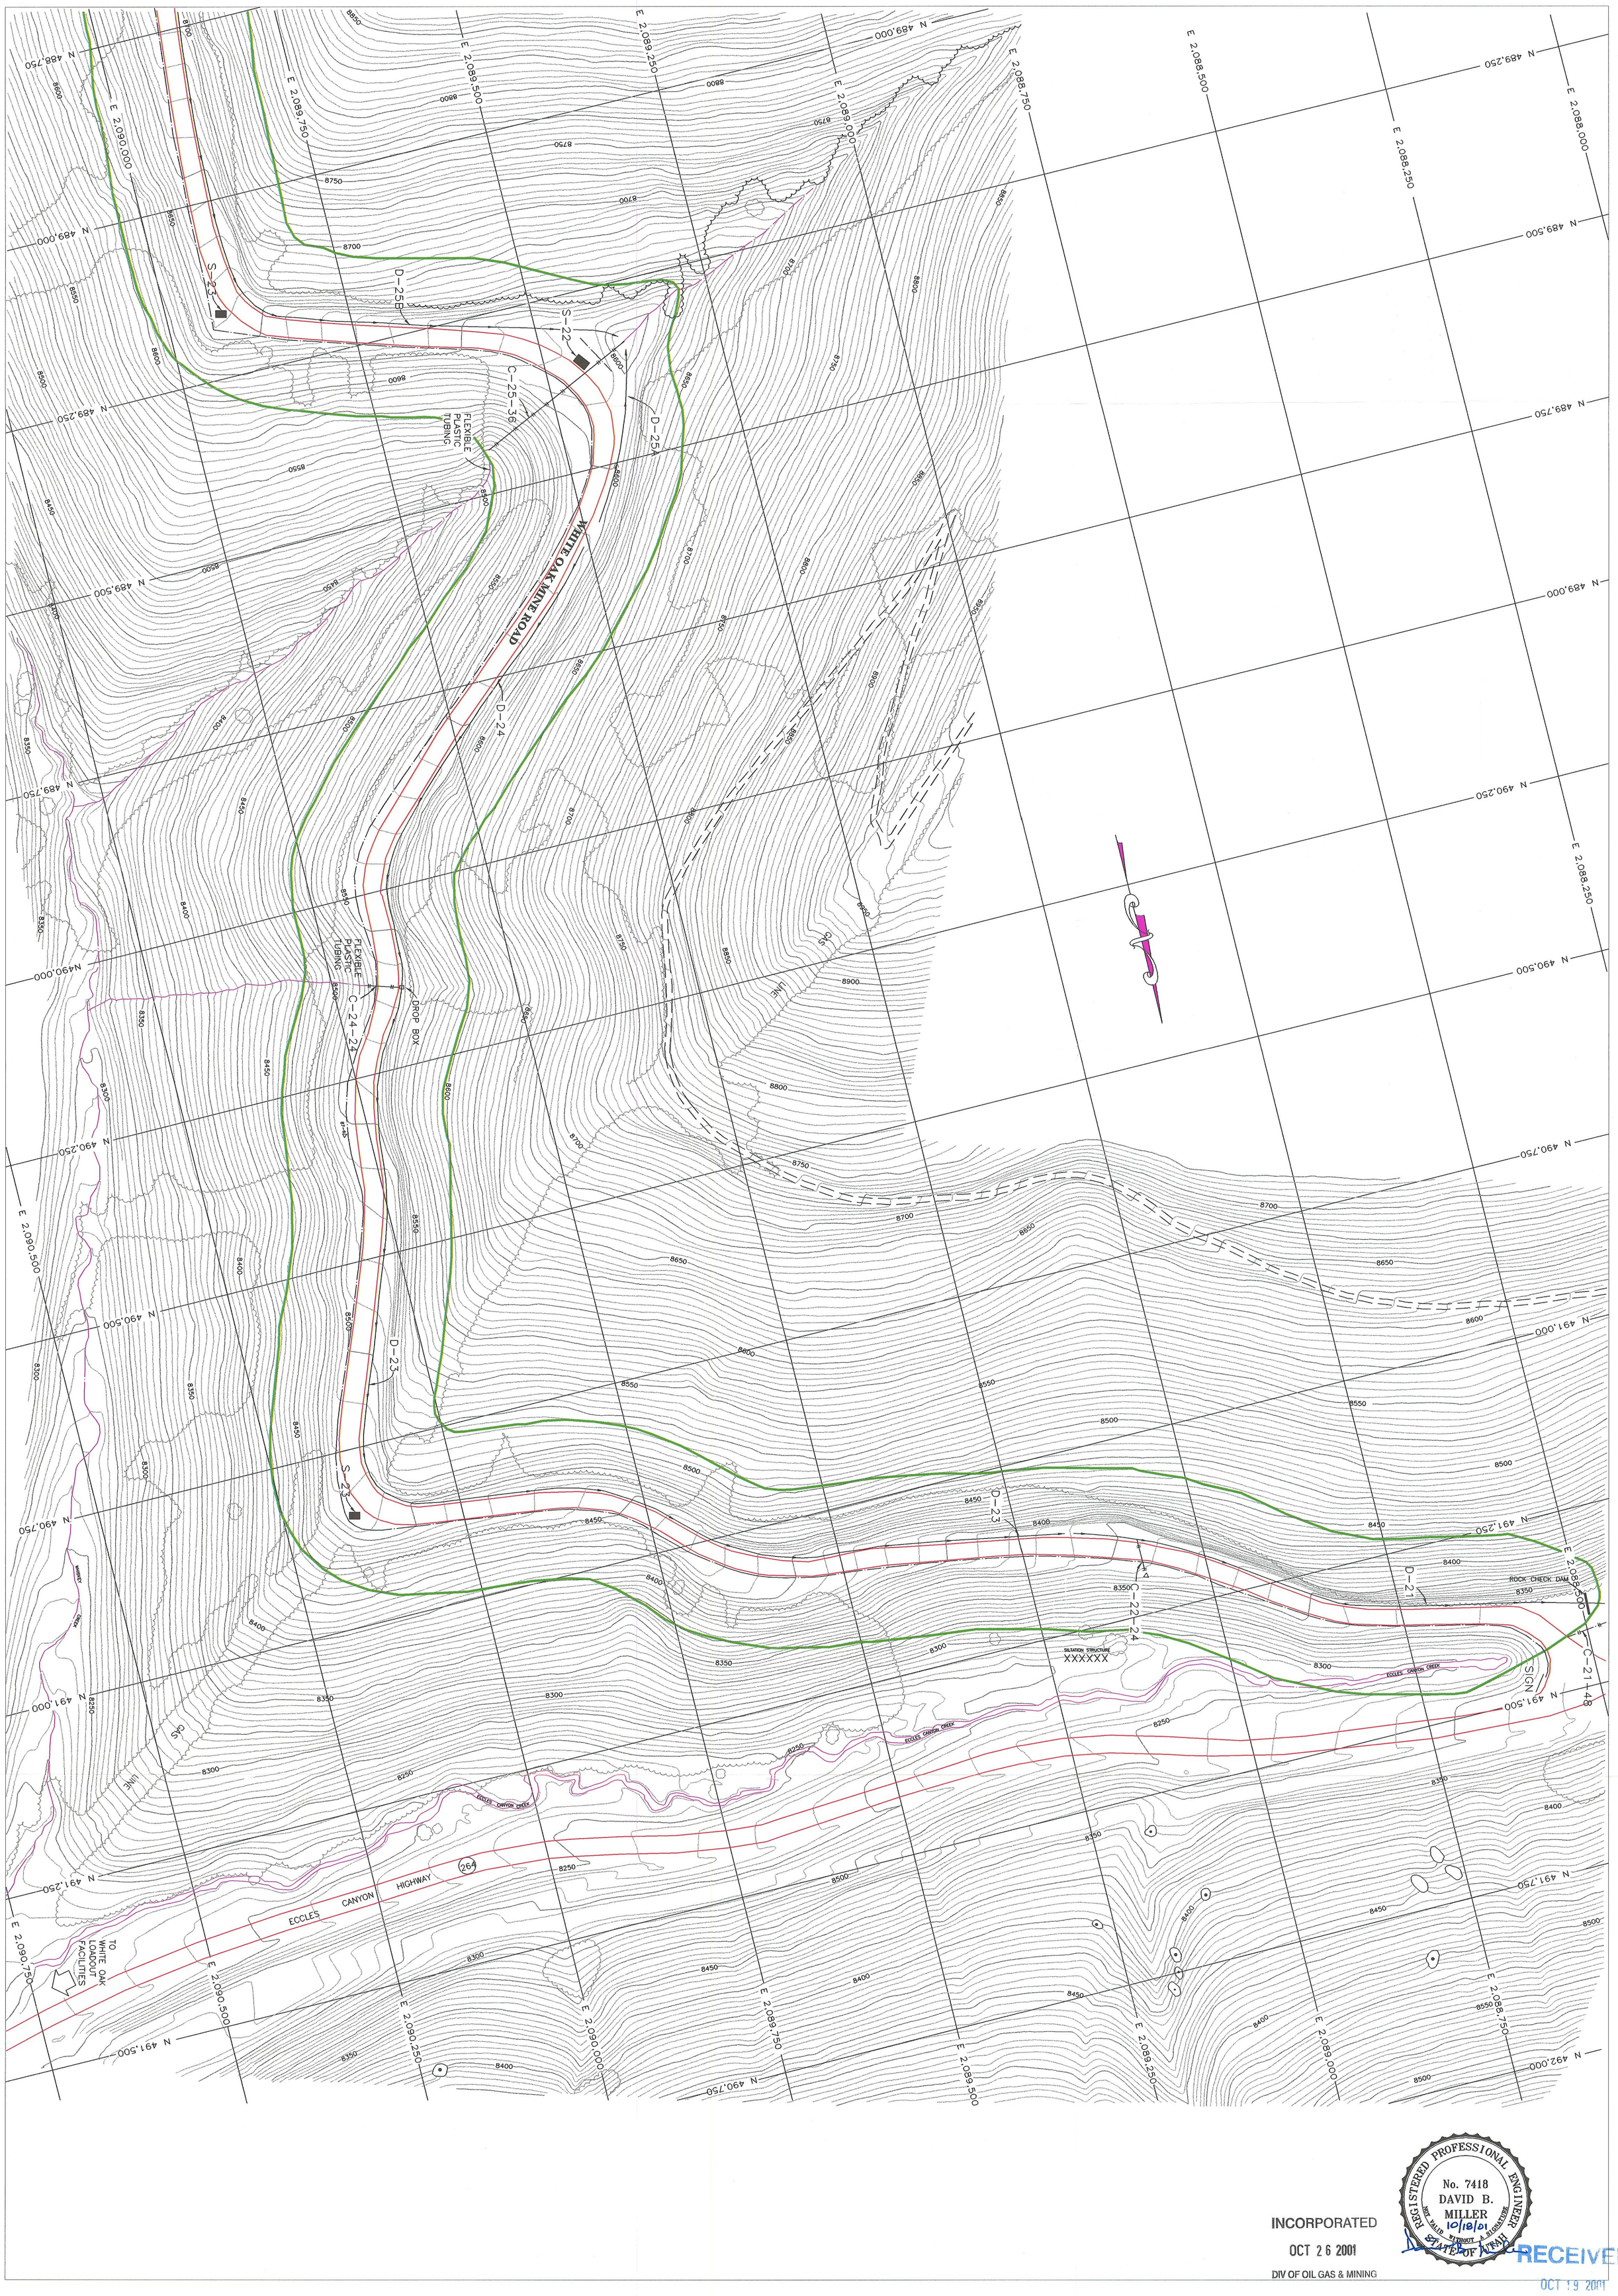

INCORPORATED
OCT 26 2001
DIV OF OIL GAS & MINING

REGISTERED PROFESSIONAL ENGINEER
No. 7418
DAVID B. MILLER
10/18/01
STATE OF UTAH
NOT VALID WITHOUT A SIGNATURE

RECEIVED
OCT 19 2001
DIVISION OF OIL GAS AND MINING

LEGEND:

- DISTURBED AREA BOUNDARY
- GUARD RAIL
- D-19A — DITCH LOCATION AND NUMBER
- C-19-48 — CULVERT – LOCATION 19, 48' DIAMETER
- S-22 — STRUCTURE NUMBER
- S-22 — AMMUNITION NITRATE STORAGE BIN
- S-23 — EXPLOSIVES MAGAZINE(S)

REVISIONS

Area	Revision	Description	Date	Approved

Lodestar Energy, Inc.
Mountain Operations, White Oak Mine
Scofield Route
Helper, Utah 84526

R645-301-521.150

Title: **White Oak Mine Haul Road Lower Section**

Size: | Drawn By: *RR* *Lodestar Engineering* | DWG LOCATION: C:\Rick\WhiteOak\ 4-1-2.dwg

Scale: *1" = 100'* | Date: *Oct. 16, 2001* | Sheet: *2 OF 4*