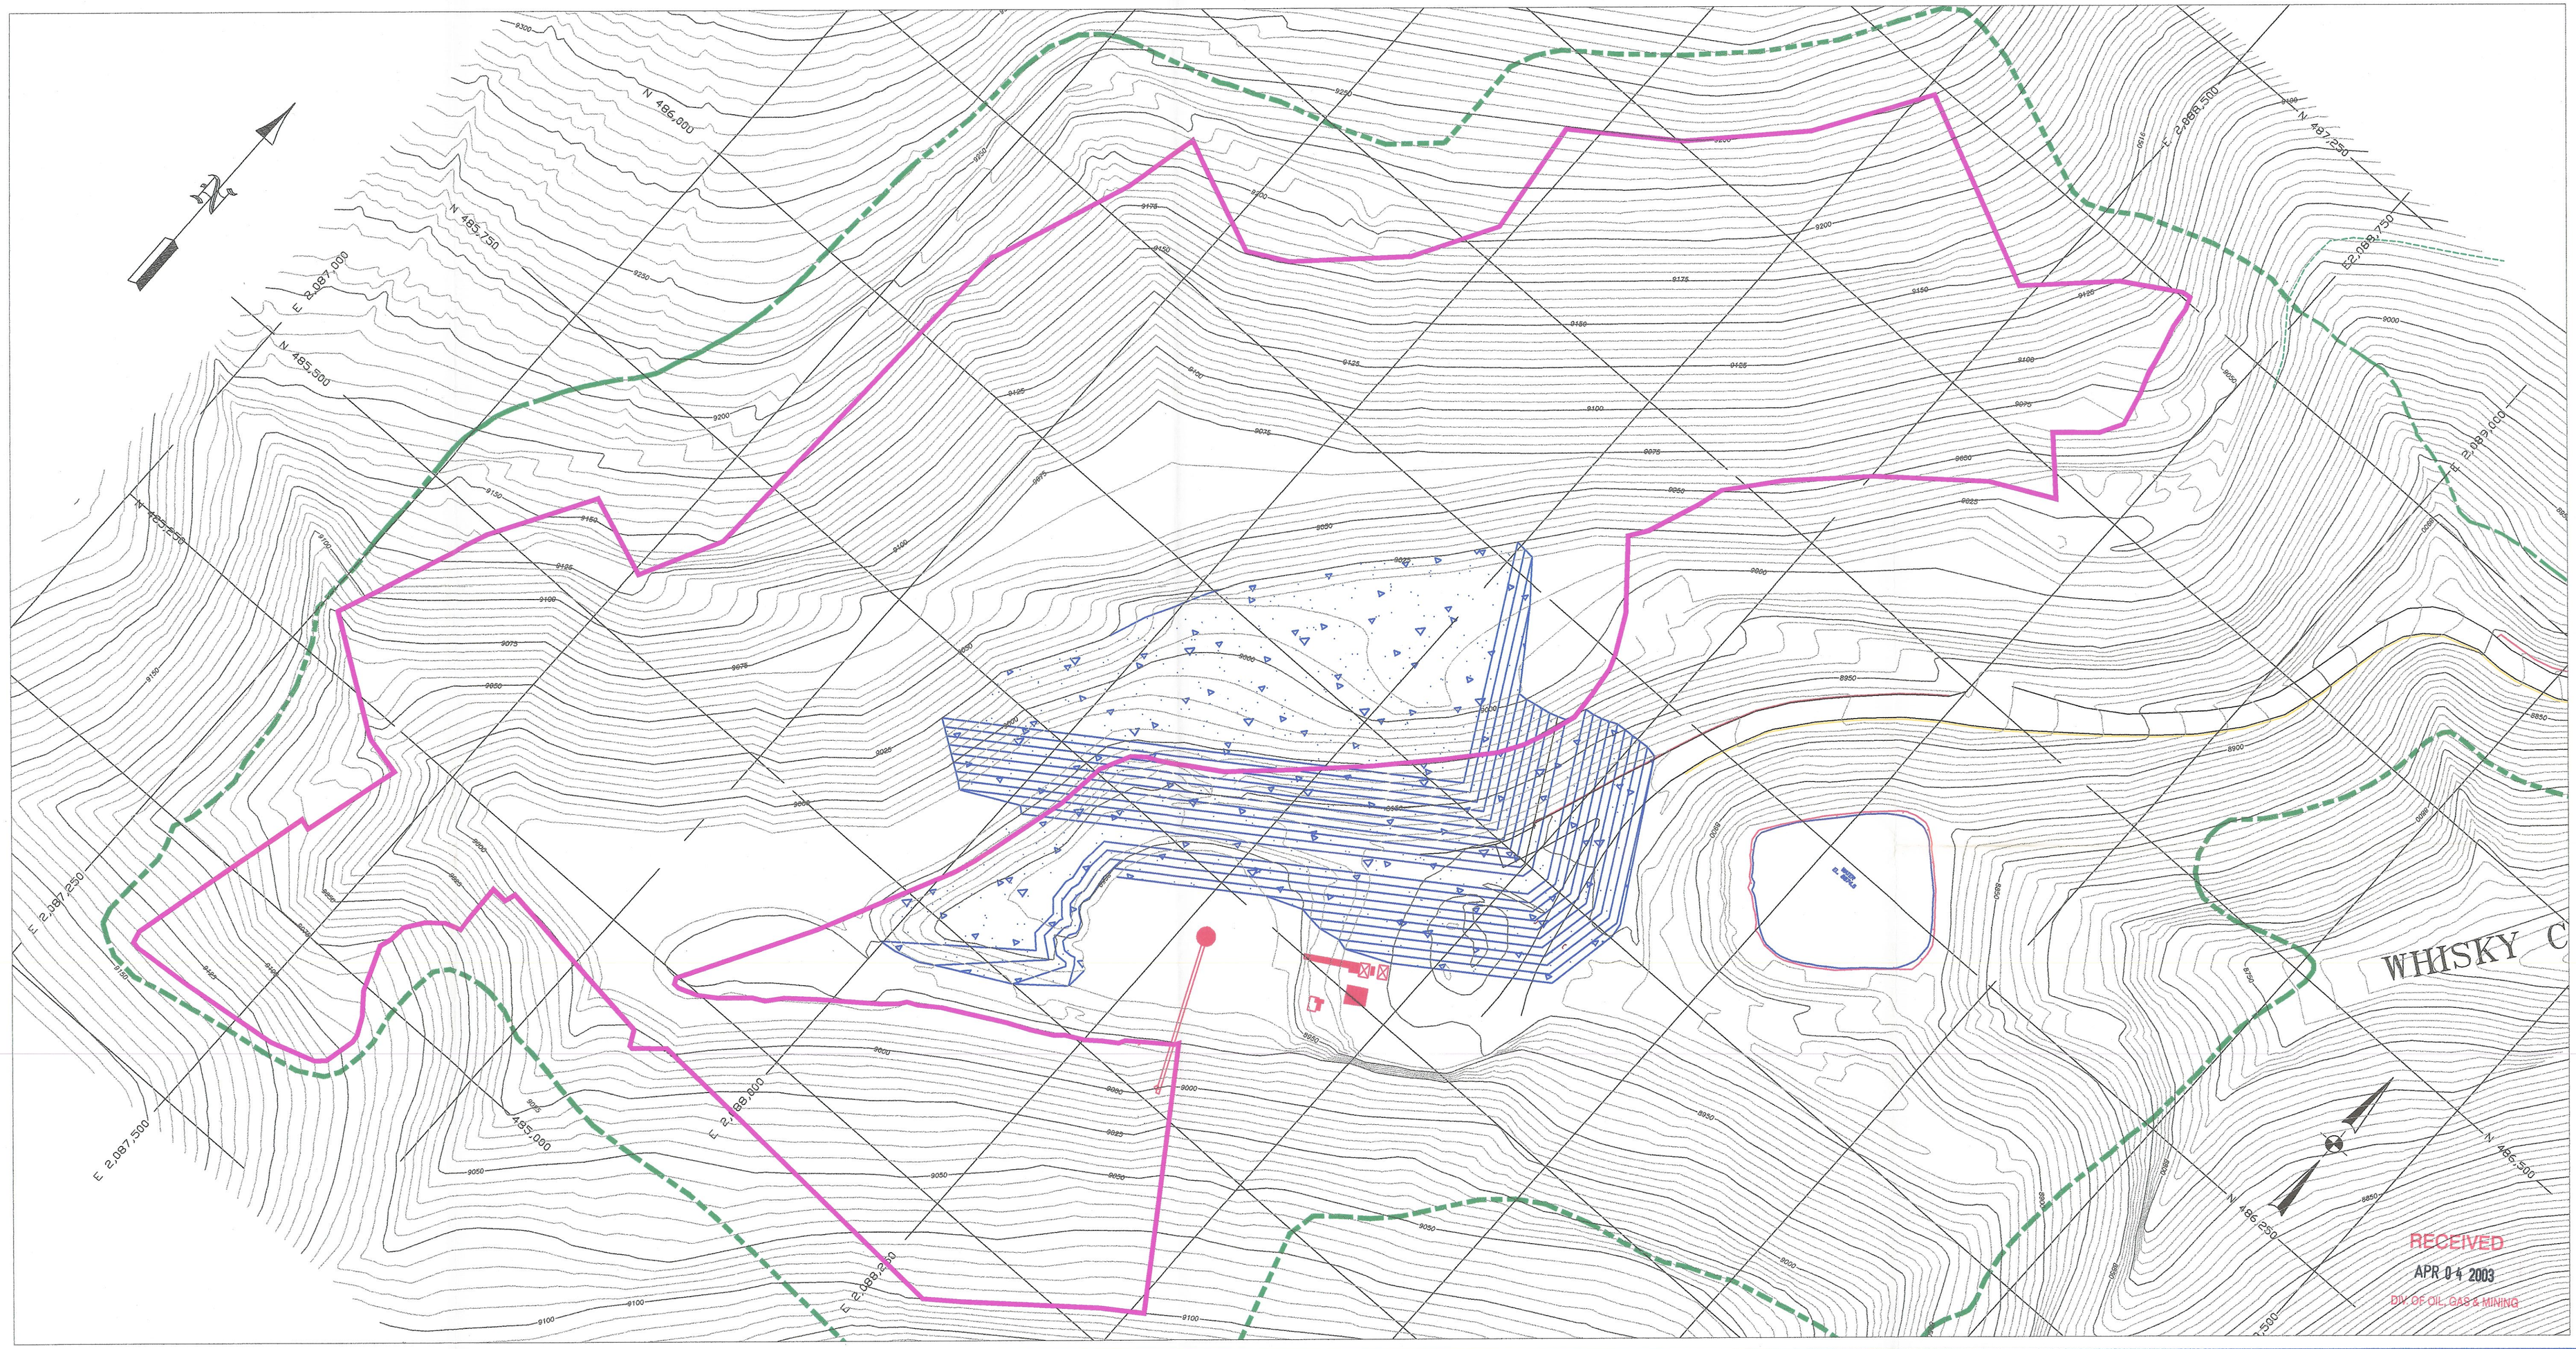

RECEIVED
APR 04 2003
DIV OF OIL, GAS & MINING

LEGEND:

- DISTURBED AREA BOUNDARY
- AREA TO BE MINED
- TEMPORARY SPOIL STORAGE AREA

MARK D. WAYMENT REGISTERED No. 870026 STATE OF INDIANA PROFESSIONAL ENGINEER

3/26/03

REGISTERED PROFESSIONAL ENGINEER No. 7418 DAVID B. MILLER NOT VALID WITHOUT A SIGNATURE STATE OF UTAH

LODESTAR ENERGY MOUNTAIN OPERATIONS

Lodestar Energy Inc.

Mountain Operations, White Oak Mine
HC 35, Box 370, Helper Ut. 84526
PH #: 435-637-9200 Fax #: 435-448-9456

Drawn By: TDC	Date: JANUARY 23, 2003	Scale: 1" = 100'
Approval: DAVE MILLER	Drawing Name: TEMP-SPOIL STOR2REV.DWG	

Drawing:

TEMPORARY SPOIL STORAGE

FIGURE 9-3

INCORPORATED
MAR 19 2003

Mar 26, 2003 - 9:36am - \\Utengl\c\Mine Drawings\White Oak Mine\AccessRdRev\temp-spoil stor2REV.dwg

DIV OF OIL GAS & MINING