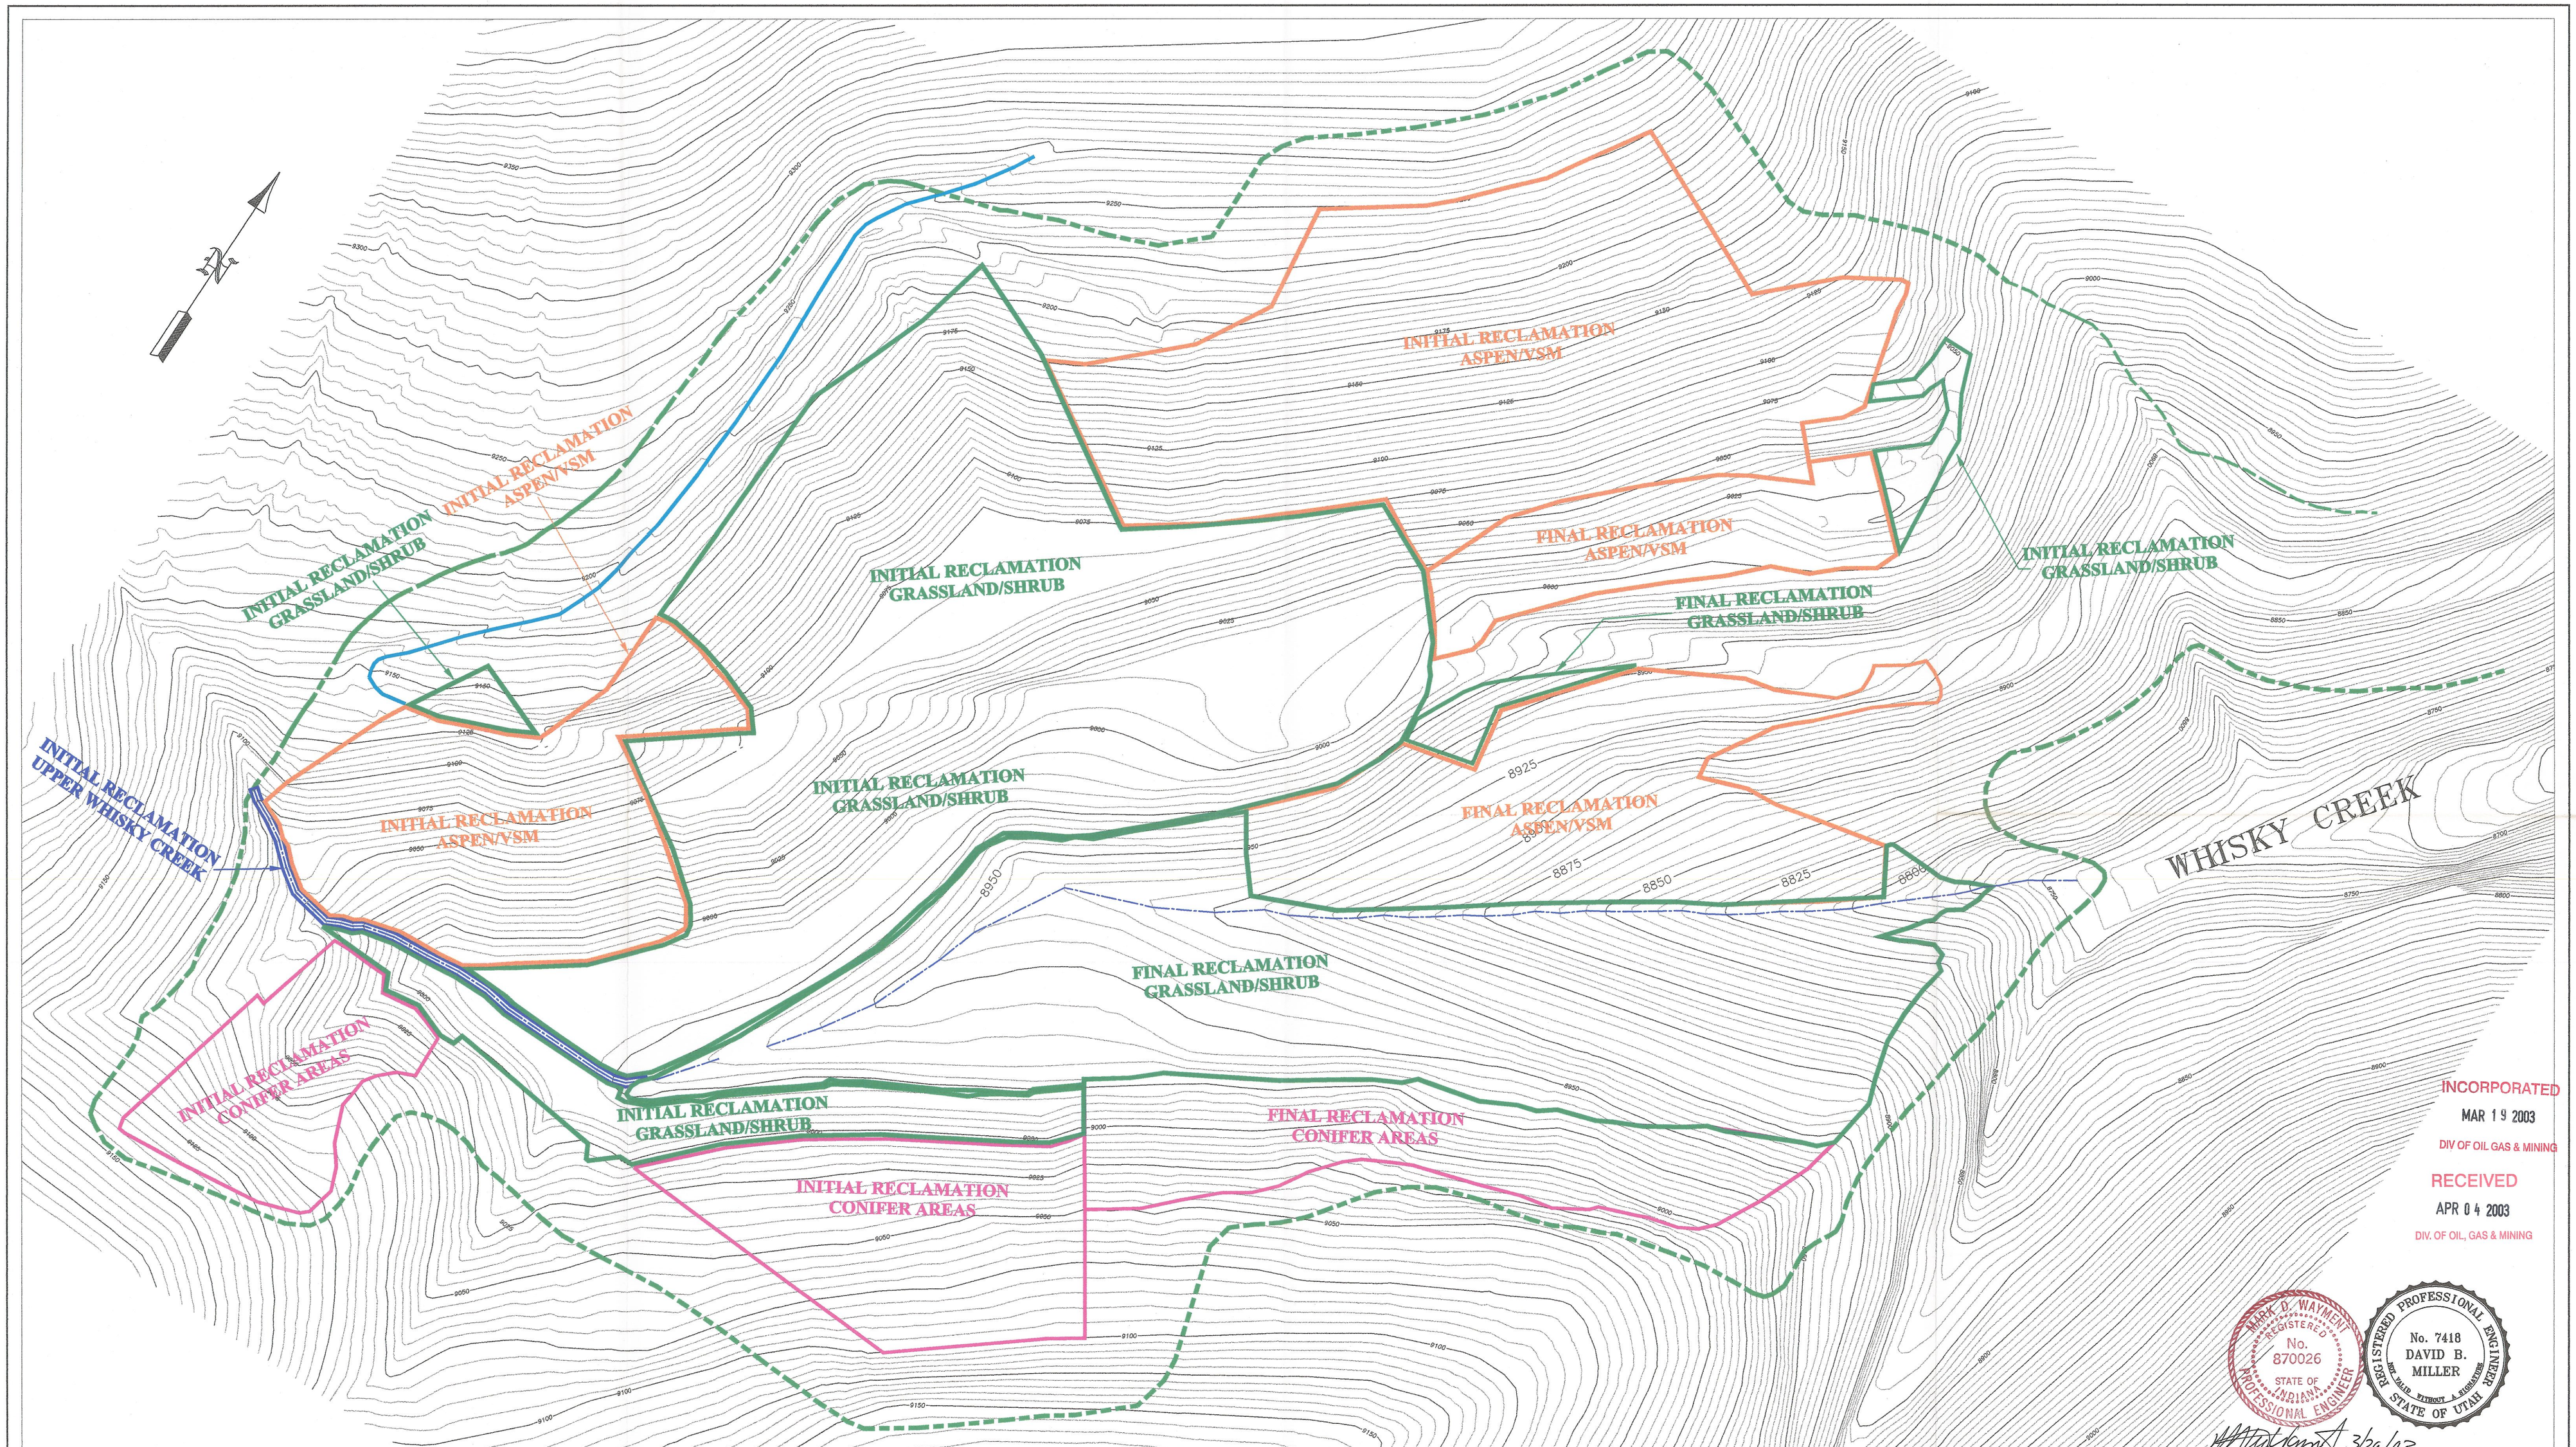

INCORPORATED
MAR 19 2003
DIV OF OIL GAS & MINING

RECEIVED
APR 04 2003
DIV. OF OIL, GAS & MINING

MARK D. WAYMENT
REGISTERED
No. 870026
STATE OF INDIANA
PROFESSIONAL ENGINEER

REGISTERED PROFESSIONAL ENGINEER
No. 7418
DAVID B. MILLER
NOT VALID WITHOUT A SIGNATURE
STATE OF UTAH

3/26/03

LEGEND:

- DISTURBED AREA BOUNDARY
- ASPEN/VSM
- CONIFER AREAS
- GRASSLAND/SHRUB
- UPPER WHISKY CREEK
- JEEP TRAIL (EXISTING)

ENERGY MOUNTAIN OPERATIONS

Lodestar Energy Inc.
Mountain Operations, White Oak Mine
HC 35, Box 370, Helper Ut. 84526
PH #: 435-637-9200 Fax #: 435-448-9456

Drawn By: TDC LODESTAR ENGINEERING	Date: JANUARY 22, 2003	Scale: 1" = 100'
Approval: DAVE MILLER	Drawing Location: \\Elmog1\Mine Drawings\White Oak Mine\AssmaRdRev\ TopsoilRedistREV.dwg	

Drawing: TOPSOIL REDISTRIBUTION

R645-301-242