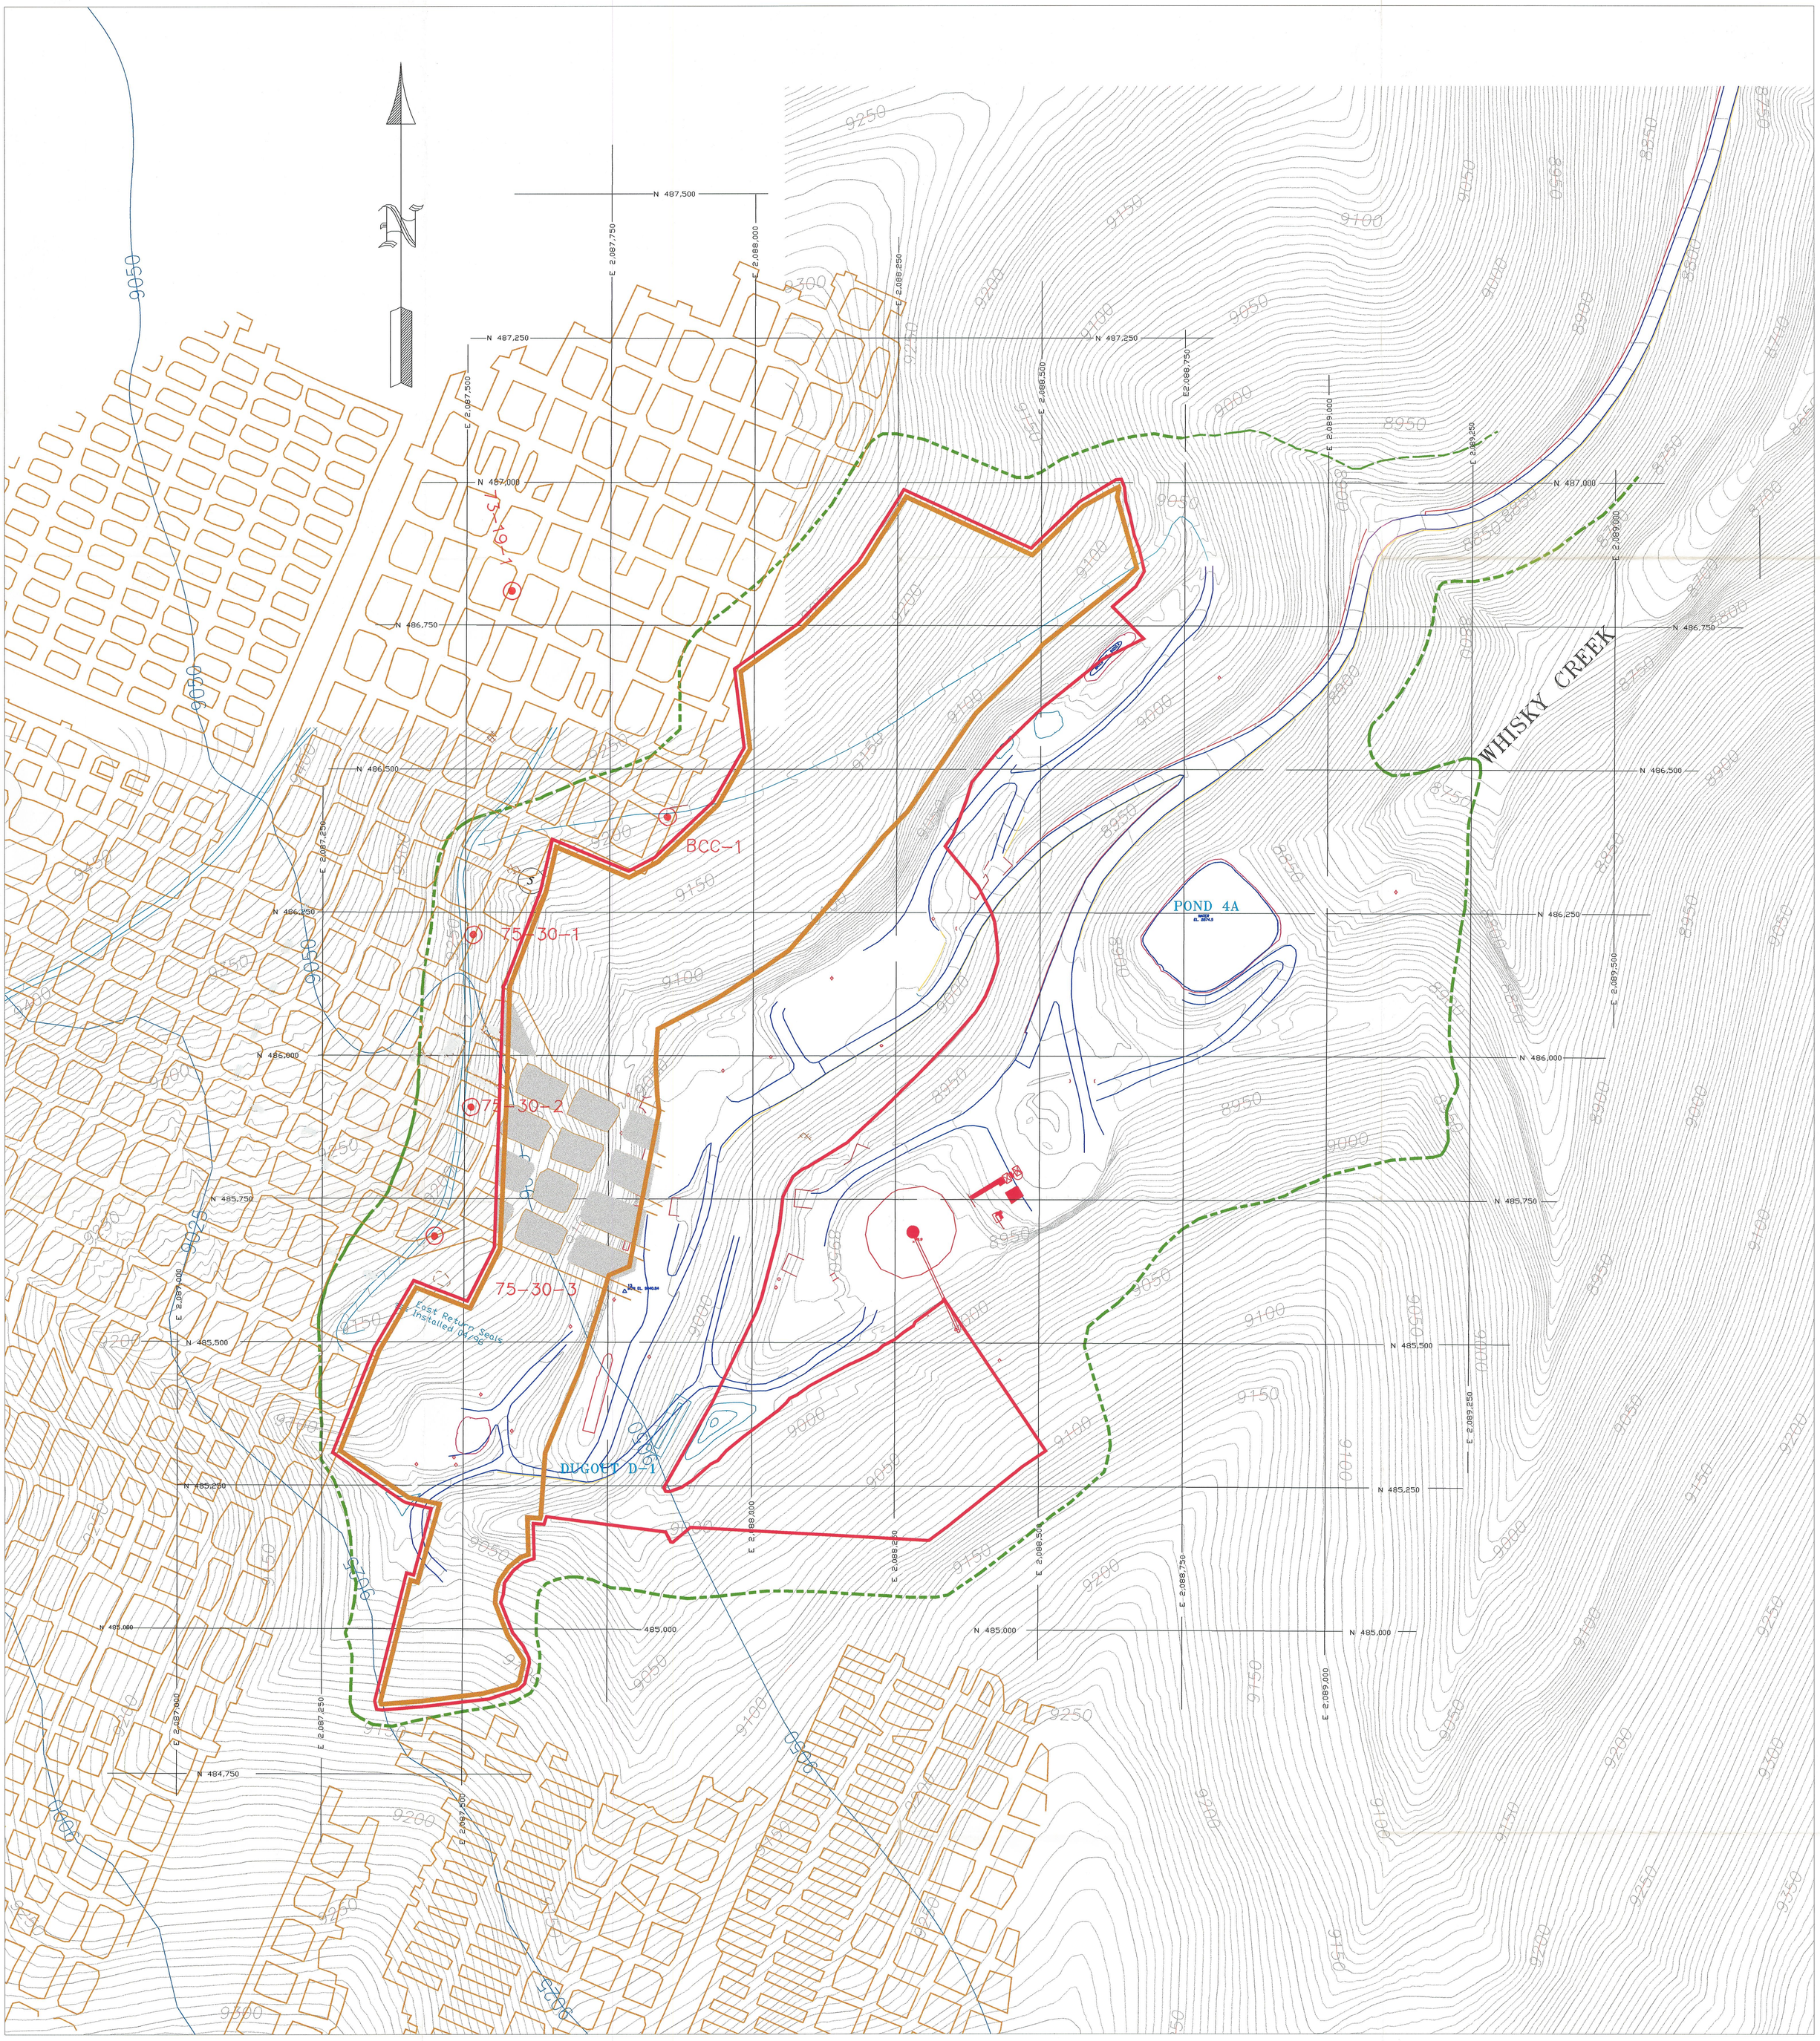

LEGEND:

- UNDERGROUND PILLARS MINED BY SURFACE MINE
- SURFACE MINING BOUNDARY IN UPPER O'CONNOR SEAM
- WHITE OAK #2 MINE WORKS – UPPER O'CONNOR SEAM
- UPPER O'CONNOR UNDERGROUND CONTOURS
- 9300 SURFACE CONTOURS
- DISTURBED AREA BOUNDARY
- SURFACE MINING BOUNDARY
- DRILL HOLE LOCATION

REGISTERED PROFESSIONAL ENGINEER
No. 7418
DAVID B. MILLER
8/29/01
SIGNATURE
STATE OF UTAH

Lodestar Energy Inc.

Mountain Operations, White Oak Mine
HC 35, Box 370, Helper Ut. 84526
PH #: 435-637-9200 Fax #: 435-448-9456

Drawn By: RR Lodestar Engineering	Date: Aug. 29, 2001	Scale: 1" = 100'
Approval: DAVE MILLER	Drawing Location: c\Rick\WhiteOak\StripMine\surface&undergroundMining.dwg	

Drawing:

Upper O'Connor Seam Mining Surface and Underground

PLATE 5-1 D

INCORPORATED

OCT 26 2001
DIV OF OIL GAS & MINING
RECEIVED
SEP 10 2001
DIVISION OF
OIL, GAS AND MINING