VALLEY CAMP ACT/007/001 REVISION			INCORPORATED INTO MRP BY DOGM		
NO.	DATE	DESCRIPTION	REF. NO.	DATE	INITIALS

VALLEY CAMP ACT/007/001 REVISION			INCORPORATED INTO MRP BY DOGM		
NO.	DATE	DESCRIPTION	REF. NO.	DATE	INITIALS

VALLEY CAMP ACT/007/001 REVISION			INCORPORATED INTO MRP BY DOGM		
NO.	DATE	DESCRIPTION	REF. NO.	DATE	INITIALS

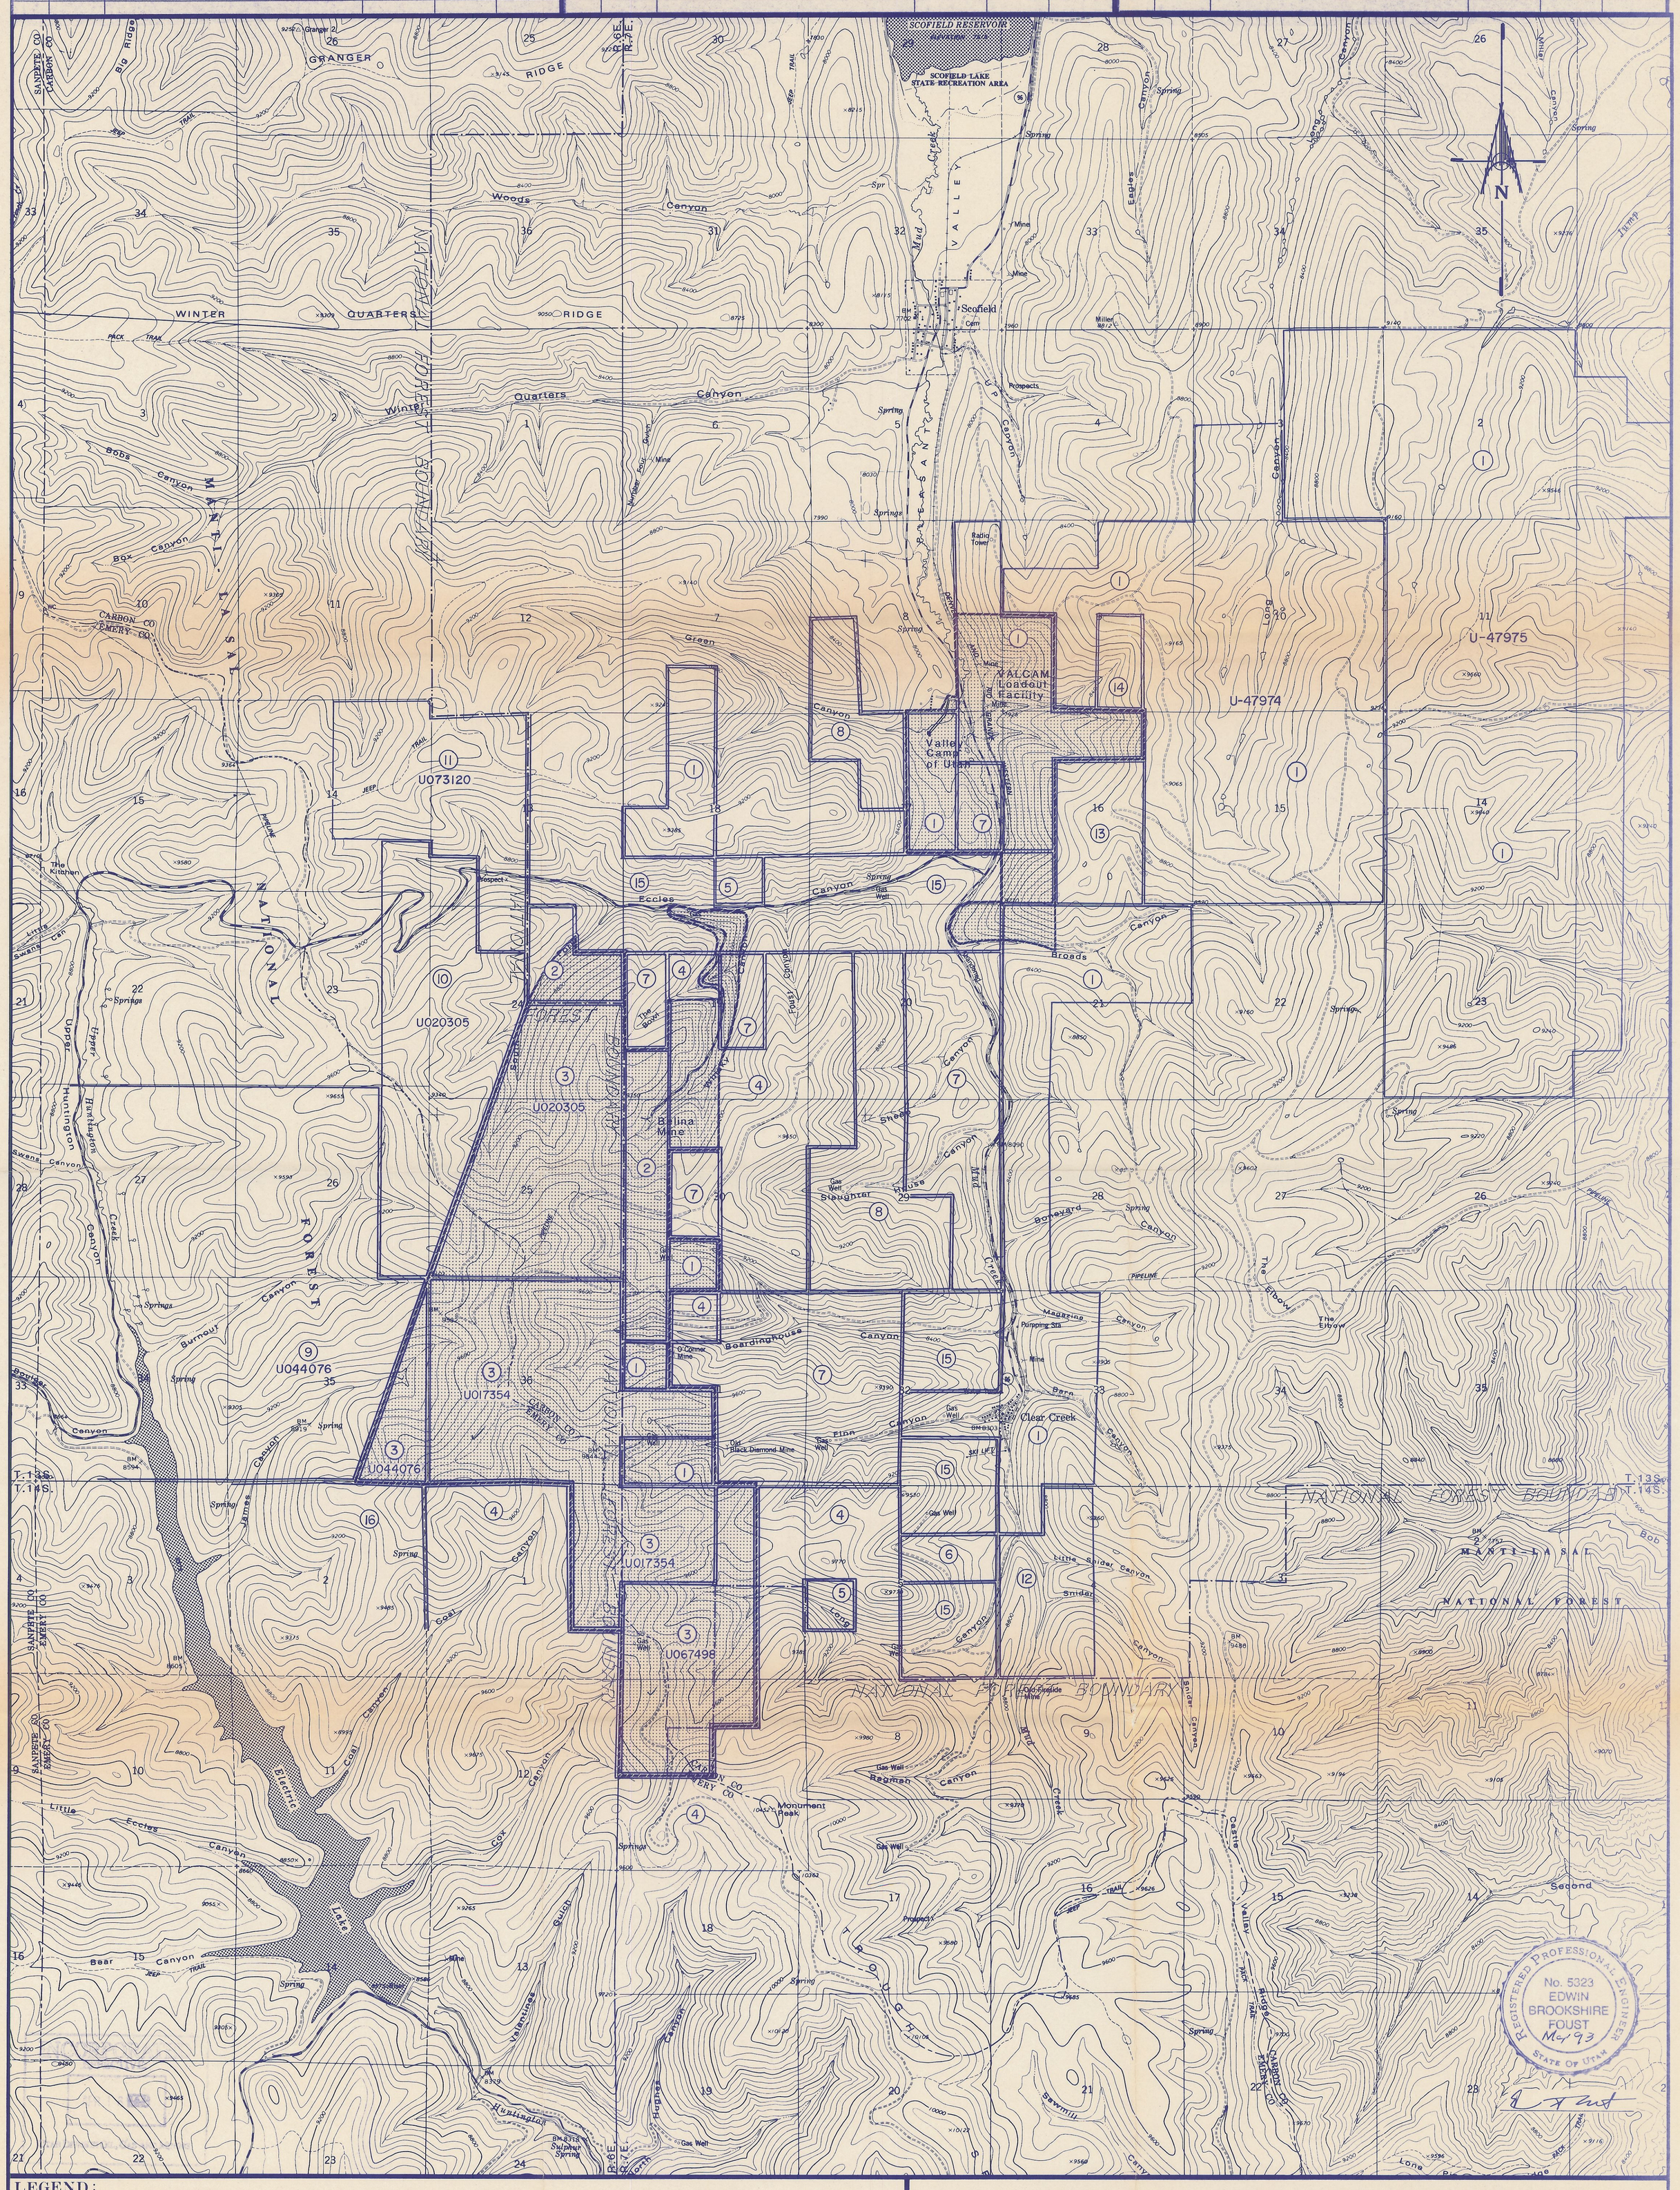

LEGEND:

- Mine Permit Boundary
- National Forest Boundary

1. KANAWHA & HOCKING
2. KANAWHA & HOCKING, COUNTY
3. KANAWHA & HOCKING, FEDERAL
4. FEDERAL OPEN
5. COUNTY OPEN
6. STATE OPEN
7. STAGSTEAD INC.
8. NOAL TANNER
9. COASTAL STATES ENERGY CO.
10. COASTAL STATES ENERGY CO.
11. COASTAL STATES ENERGY CO.
12. TOE INVESTMENT CO.
13. WESTERN RESERVE COAL CO. INC.
14. GEORGE TELONIS
15. KAISER STEEL CORP.
16. UTAH POWER & LIGHT

RECEIVED
AUG 20 1993
DIVISION OF OIL, GAS & MINING

REGISTERED PROFESSIONAL ENGINEER
No. 5323
EDWIN BROOKSHIRE FOUST
May 93
STATE OF UTAH

VALLEY CAMP OF UTAH, INC.

SCOFIELD ROUTE, HELPER, UTAH 84526

TITLE:

R645-301-112.600.
COAL OWNERSHIP

Drawn by: Ed Sanderson	Date: Aug. 15, 89
Approval:	Date:
Drawing No. R645-301-112.600.	Rev. 1 3/93

SAND DESIGN & GRAPHICS

SCALE: 1" = 2000'

SHEET 1 of 1

ETS-5-89