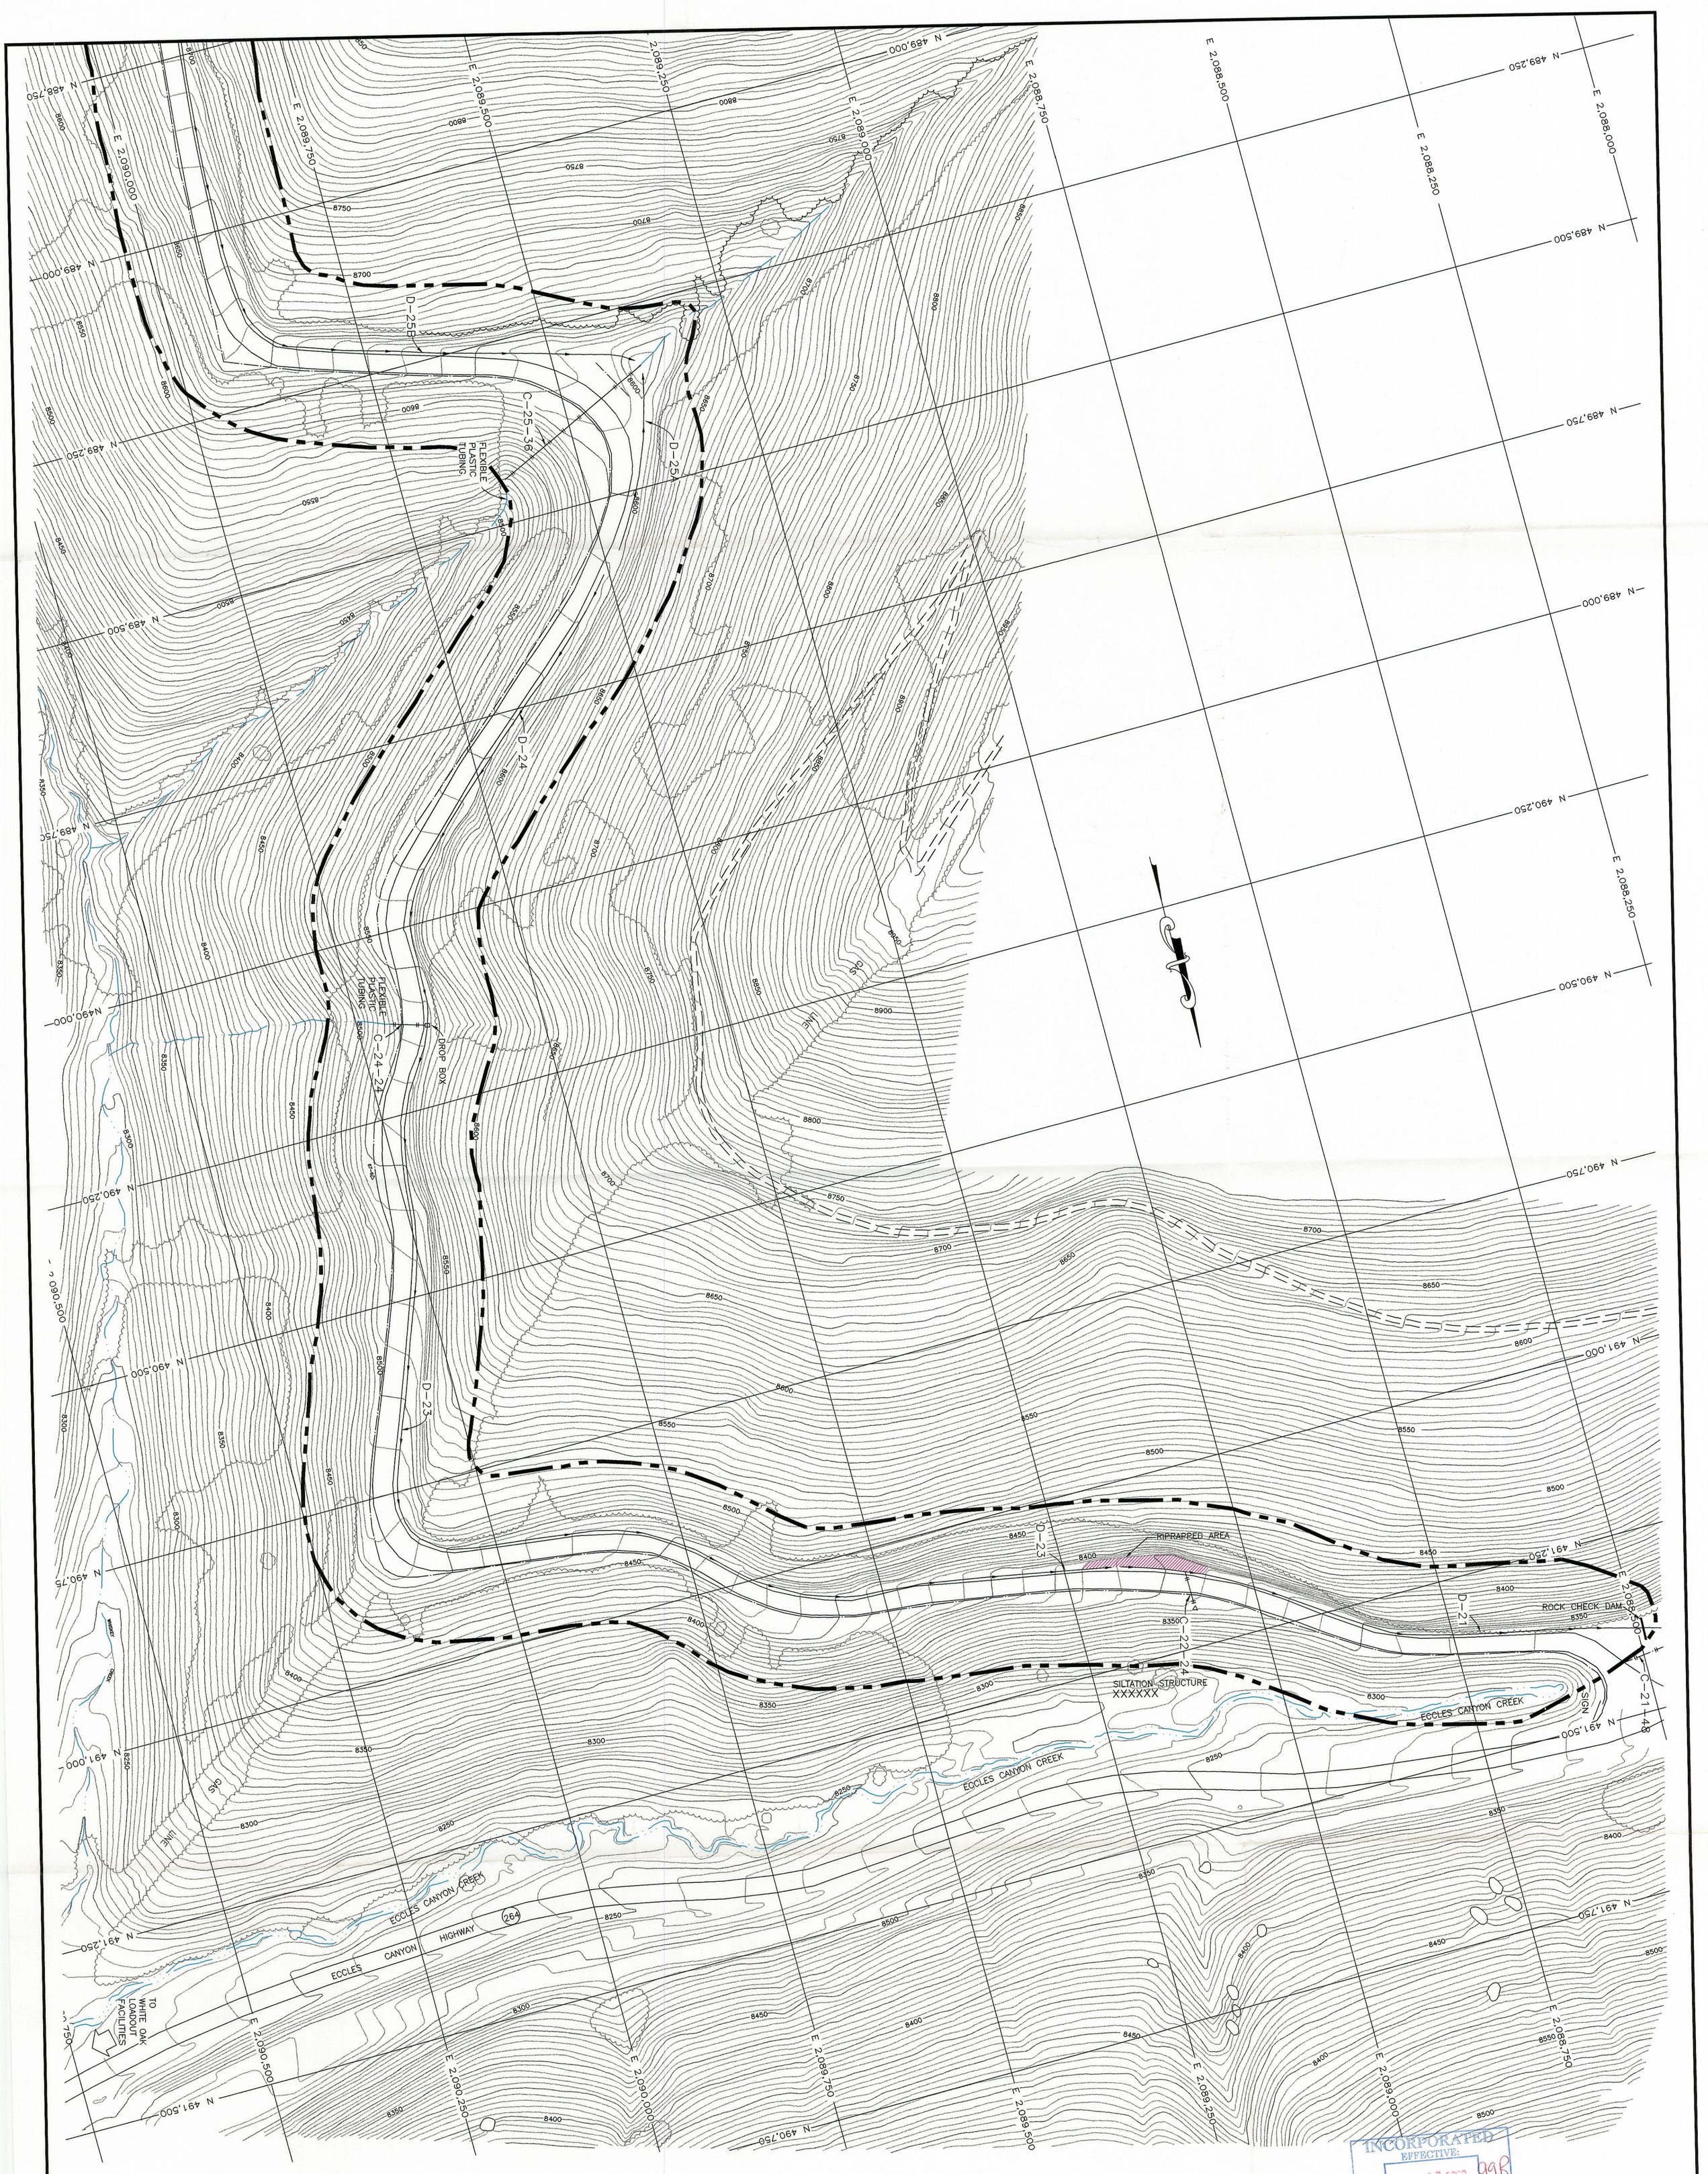

INCORPORATED
EFFECTIVE:
FEB 07 2000 99B
UTAH DIVISION OIL, GAS AND MINING

RECEIVED
MAR 24 2000
DIV. OF OIL, GAS & MINING

REGISTERED PROFESSIONAL ENGINEER
2-11-00
No. 189797
LAYNE D. JENSEN
STATE OF UTAH

LEGEND

- DISTURBED AREA BOUNDARY
- GUARD RAIL
- D-19A — DITCH LOCATION AND NUMBER
- C-19-48 — CULVERT – LOCATION 19, 48' DIAMETER
- S-22 — STRUCTURE NUMBER

REVISIONS

Area	Revision	Description	Date	Approved
		CULVERT REMOVAL	8-4-99	VSM

Plate R645-301-742.310

LODESTAR ENERGY, INC.
MOUNTAIN OPERATIONS
WHITE OAK MINE
HC35 BOX 370
HELPER, UTAH 84526

Title: Lower Haul Road

Size: C | Drawn By: WOMCC Eng. | DWG No: G:\UC691\01\DWG\4-1-2.DWG 8-4-99 XREF: 24x36.dwg, WOBASE.dwg

Scale: 1"=100' | Date: July 29, 1998 | Sheet: 1 of 1