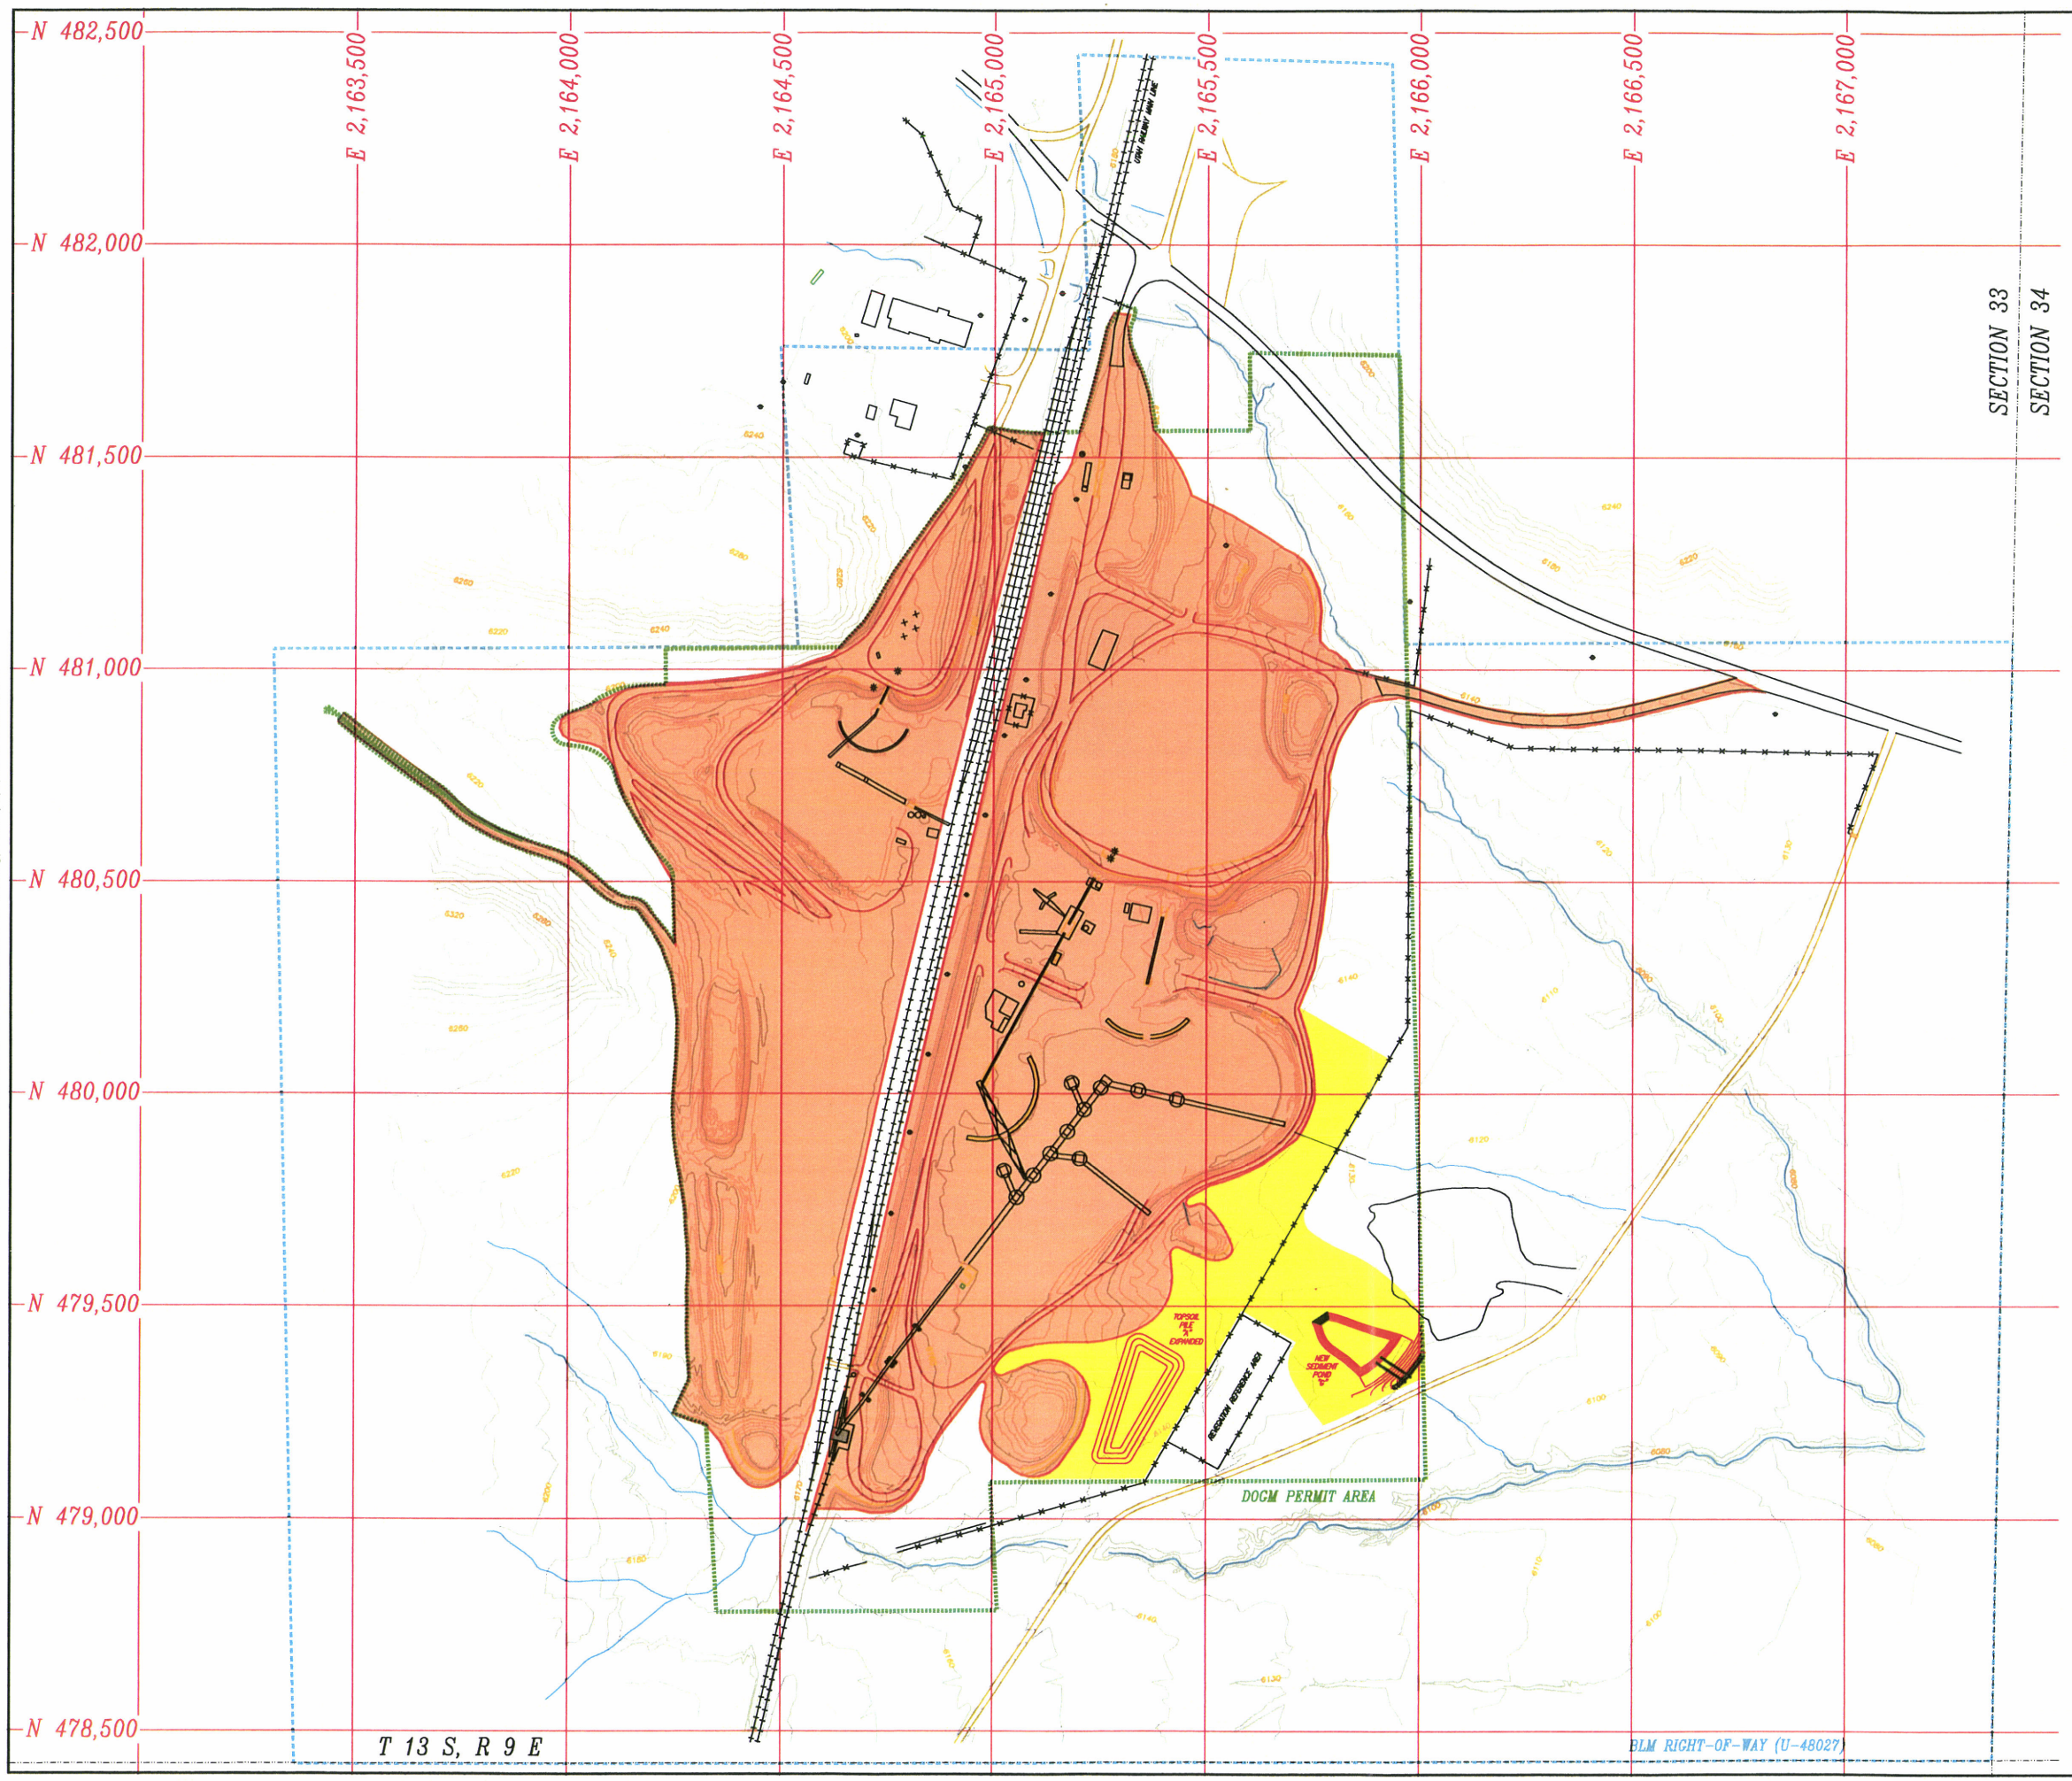

DISTURBED AREAS:

INCORPORATED
OCT 1 8 2010
DIV. OF OIL, GAS & MINING

EXISTING WEST:	26.11 AC.	PROPOSED WEST:	26.11 AC.
EXISTING EAST:	42.00 AC.	PROPOSED EAST:	49.56 AC.
TOTAL:	68.11 AC.	TOTAL:	75.67 AC.

ADDITIONAL ACREAGE: 7.56 AC.

EXISTING DISTURBED AREA:

PROPOSED DISTURBED AREA (DO-04):

RECEIVED
SEP 1 6 2010
DIV. OF OIL, GAS & MINING

I CERTIFY THIS MAP TO BE TRUE AND CORRECT TO THE BEST OF MY KNOWLEDGE.

UTAH REGISTERED PROFESSIONAL ENGINEER
#6449561
David W. Hibbs
09/08/10

N

ANDALEX RESOURCES, INC.

WILDCAT LOADOUT
DISTURBED AREAS

REVISION NUMBER: 3	SCALE: AS SHOWN
DATE: SEPTEMBER 2010	PLATE 1B

Z:\Current Drawings\Buildings & Construction\Wildcat Loadout\Coal Storage Area Expansion\Files from Blackhawk\7-24-09\Plate 1B 9-08-10.dwg, Model, 9/8/2010 1:20:20 PM