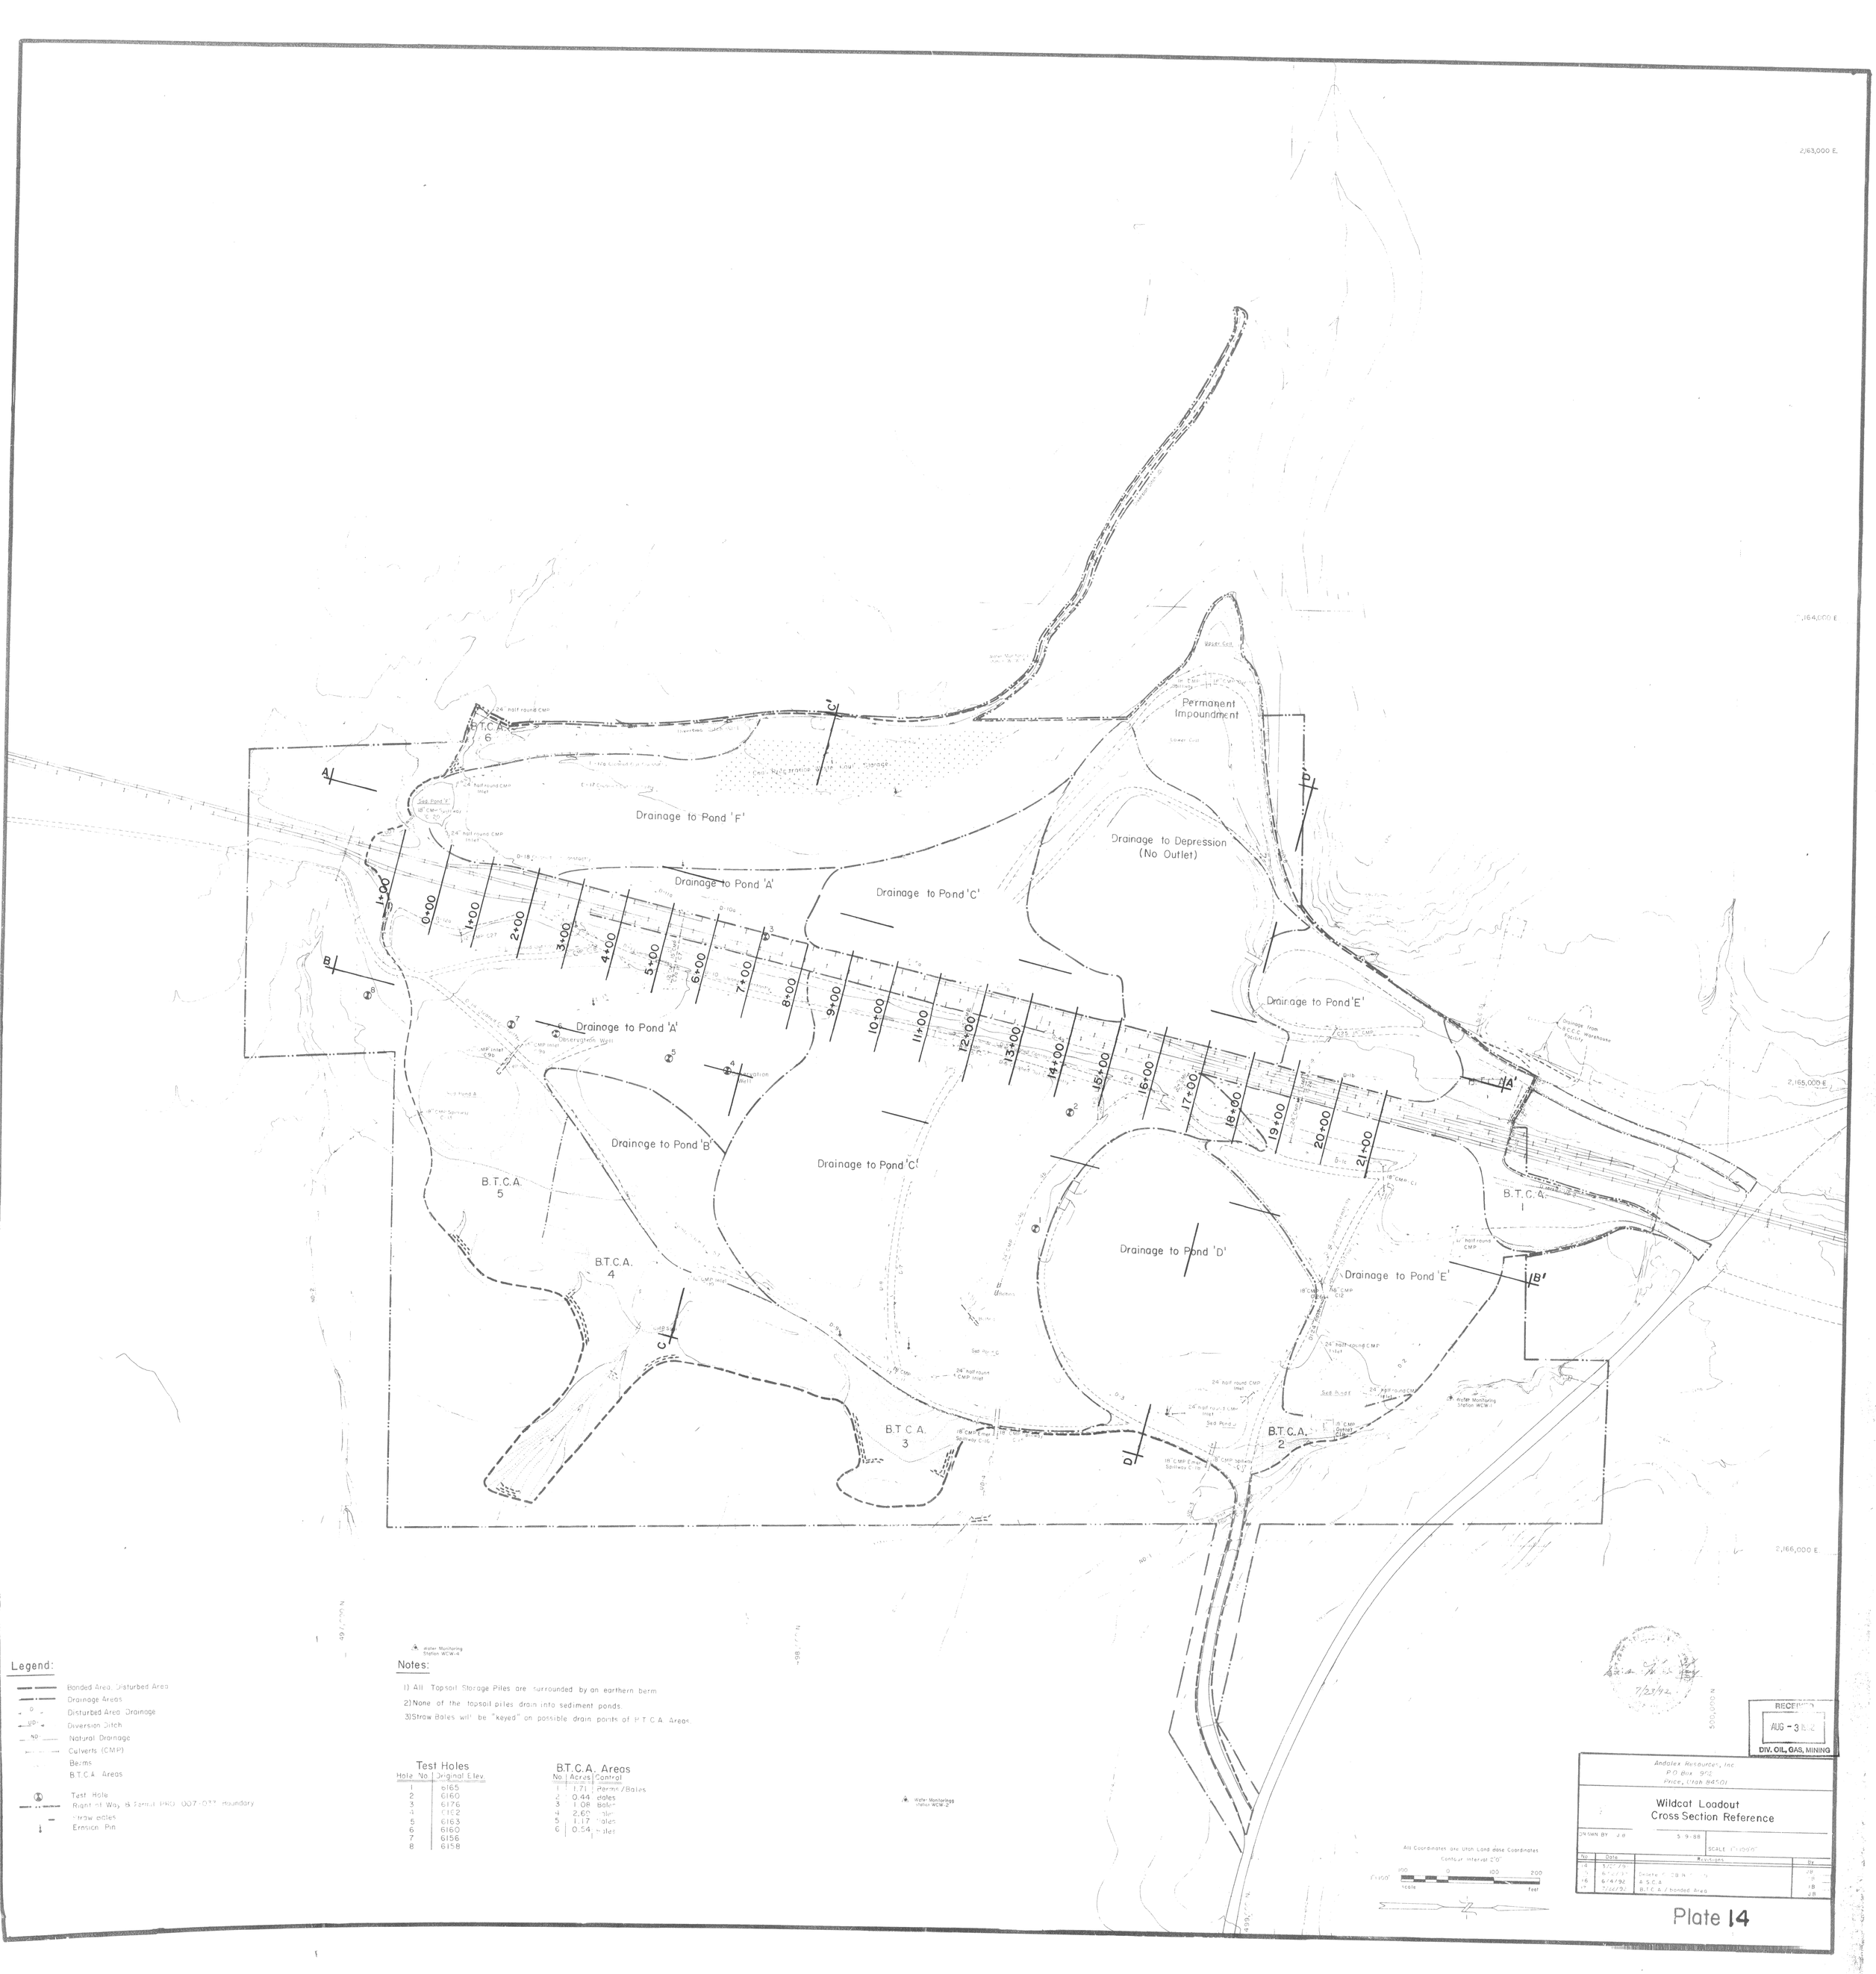

Legend:

- Bonded Area, Disturbed Area
- Drainage Areas
- Disturbed Area Drainage
- Diversion Ditch
- Natural Drainage
- Culverts (CMP)
- Berms
- B.T.C.A. Areas
- Test Hole
- Right of Way, B Permit PRO 007-077 Boundary
- Straw Bales
- Erosion Pin

Notes:

1) All Topsoil Storage Piles are surrounded by an earthern berm.

2) None of the topsoil piles drain into sediment ponds.

3) Straw Bales will be "keyed" on possible drain points of B.T.C.A. Areas.

Test Holes

Hole No.	Original Elev.
1	6165
2	6160
3	6176
4	6152
5	6163
6	6160
7	6156
8	6158

B.T.C.A. Areas

No.	Acres	Control
1	1.71	Berms/Bales
2	0.44	Bales
3	1.08	Bales
4	2.60	Bales
5	1.17	Bales
6	0.54	Bales

RECEIVED
AUG - 3 1992
DIV. OIL, GAS, MINING

7/23/92

Andalex Resources, Inc
P.O. Box 902
Price, Utah 84501

Wildcat Loadout
Cross Section Reference

DRAWN BY J.B. 5-9-88 SCALE 1"=1000'

No	Date	Revisions	By
14	3/27/91		JB
15	6/22/92	Delete T 28 R 7 9	JB
16	6/24/92	B.T.C.A.	JB
17	7/22/92	B.T.C.A. / bonded Area	JB

Plate 14