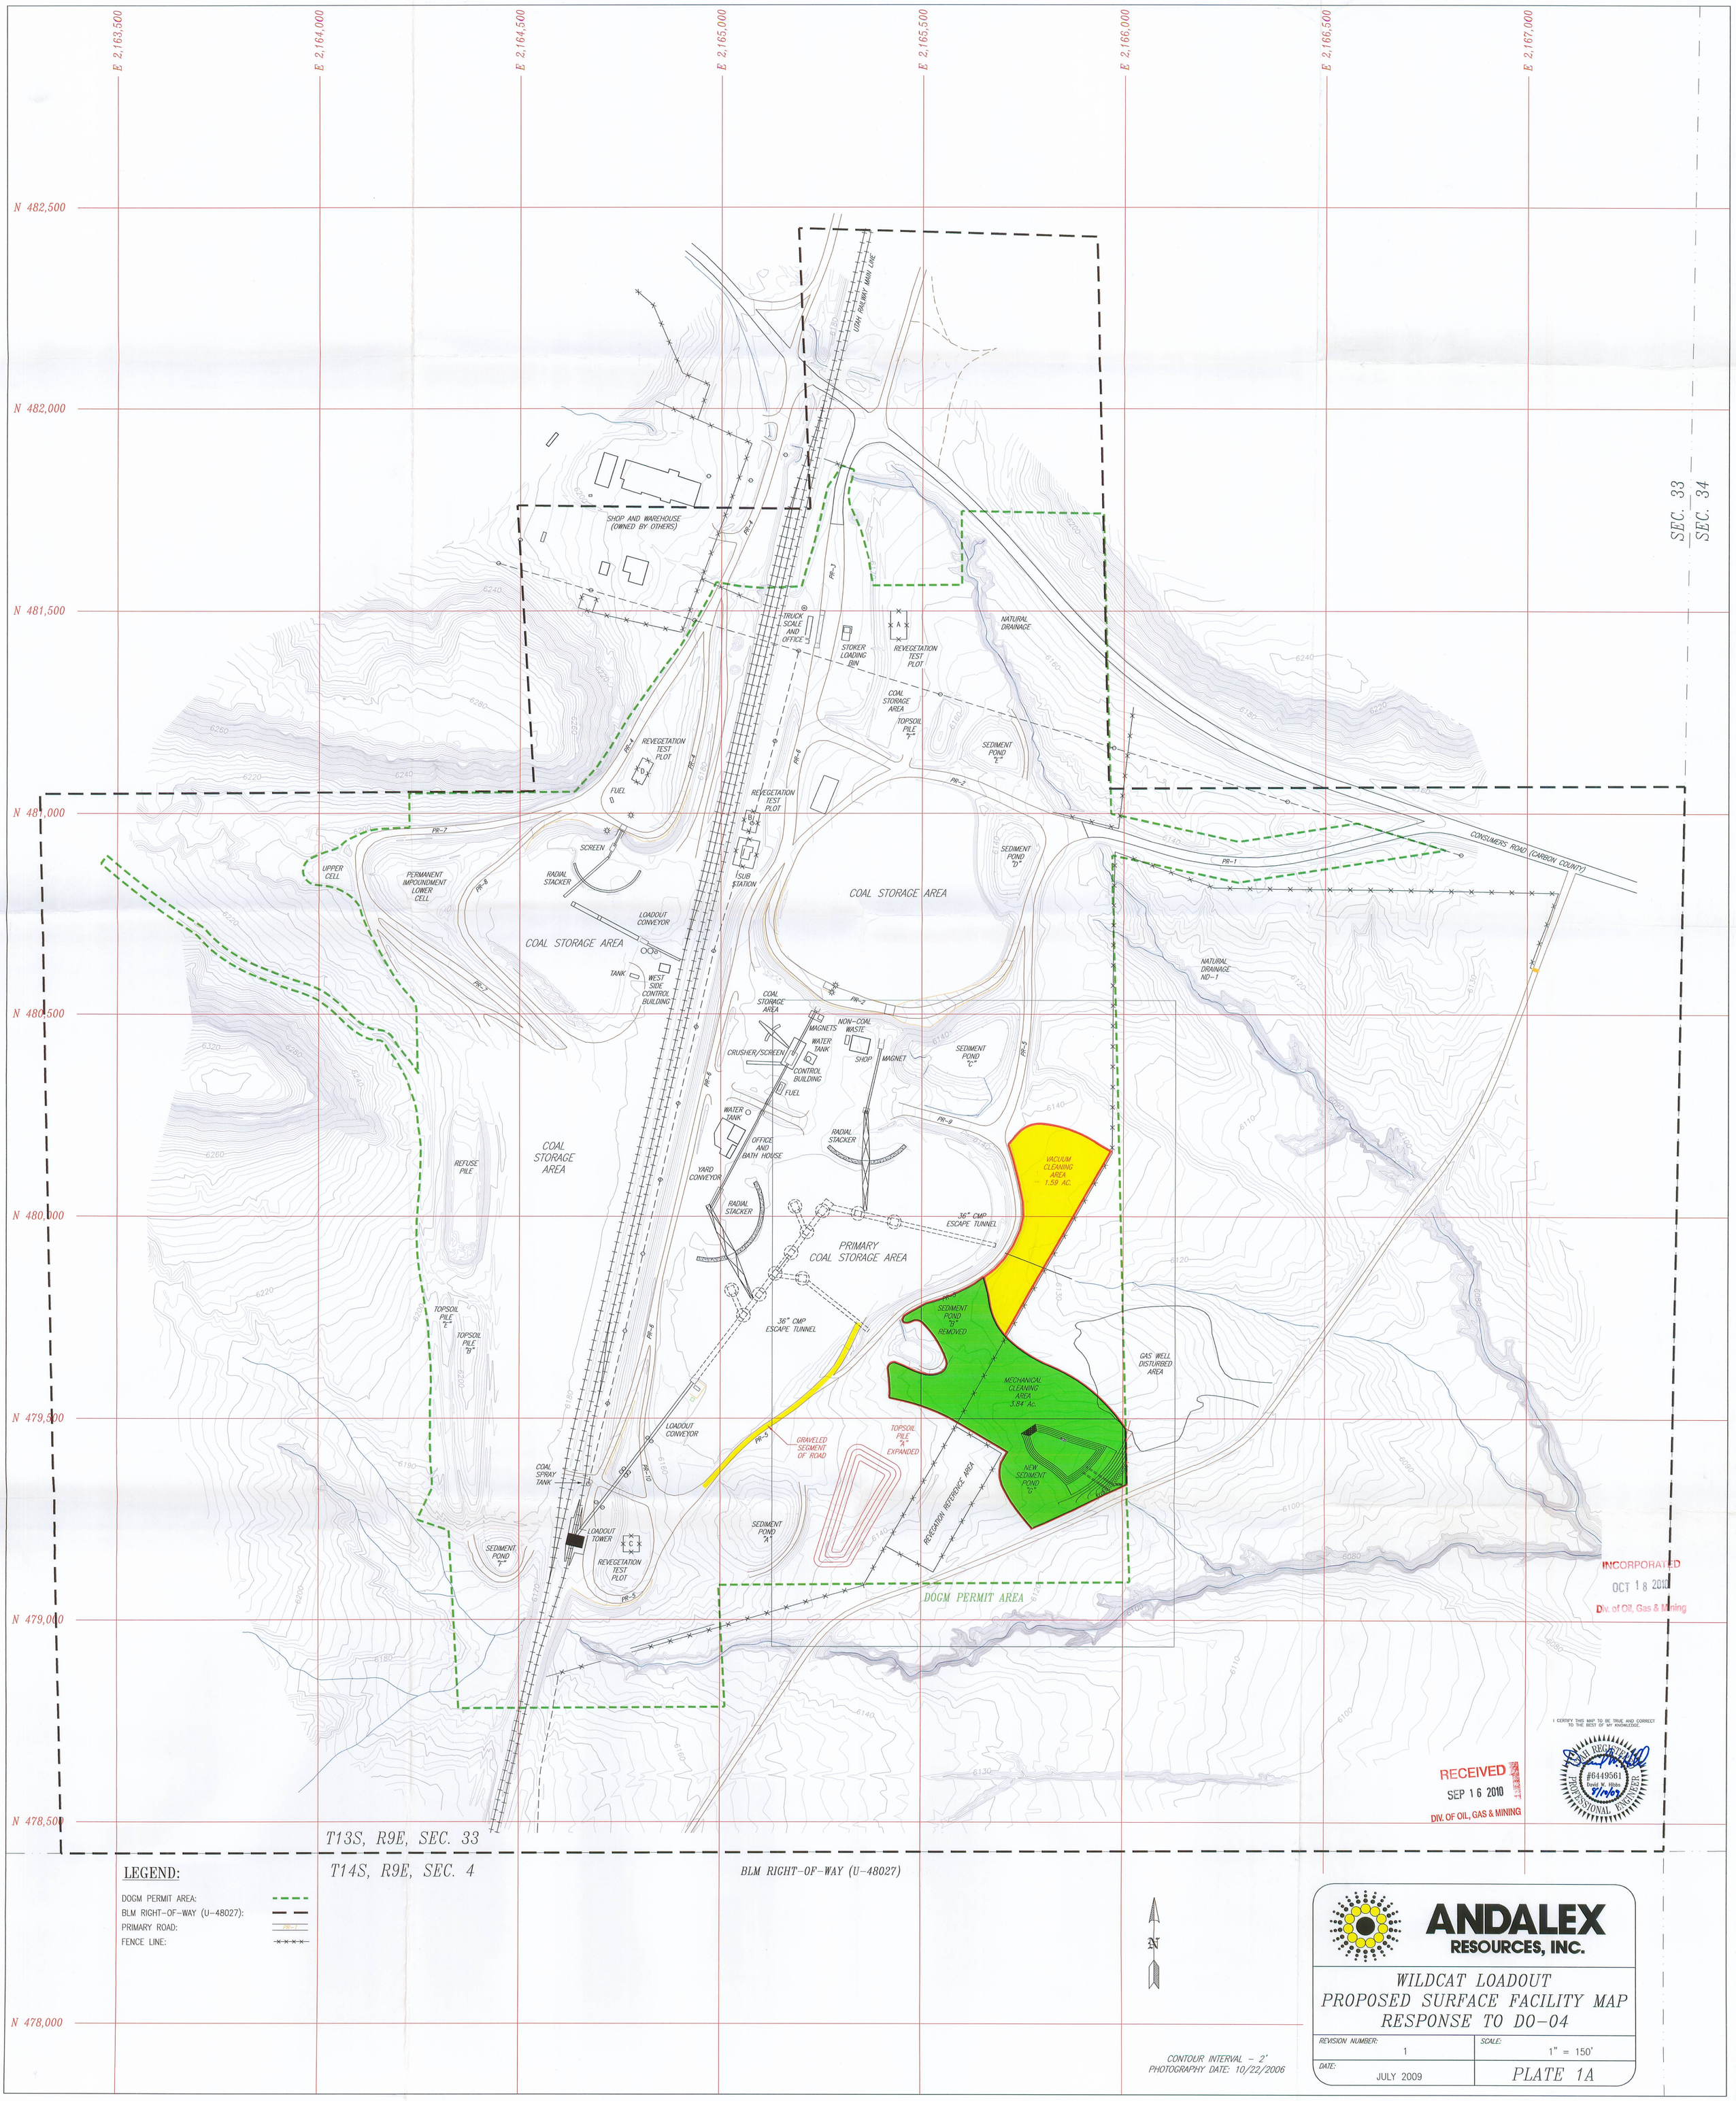
E 2,163,500
E 2,164,000
E 2,164,500
E 2,165,000
E 2,165,500
E 2,166,000
E 2,166,500
E 2,167,000
N 482,500
N 482,000
N 481,500
N 481,000
N 480,500
N 480,000
N 479,500
N 479,000
N 478,500
N 478,000
SEC. 33
SEC. 34
UTAH RAILWAY MAIN LINE
SHOP AND WAREHOUSE (OWNED BY OTHERS)
TRUCK SCALE AND OFFICE
STOKER LOADING BIN
REVEGETATION TEST PLOT
NATURAL DRAINAGE
COAL STORAGE AREA
TOPSOIL PILE "E"
SEDIMENT POND "E"
SEDIMENT POND "D"
FUEL
SCREEN
RADIAL STACKER
SUB STATION
LOADOUT CONVEYOR
UPPER CELL
PERMANENT IMPOUNDMENT LOWER CELL
TANK
WEST SIDE CONTROL BUILDING
CONSUMERS ROAD (CARBON COUNTY)
NATURAL DRAINAGE ND-1
MAGNETS
NON-COAL WASTE
WATER TANK
CRUSHER/SCREEN
CONTROL BUILDING
SHOP
MAGNET
SEDIMENT POND "C"
OFFICE AND BATH HOUSE
YARD CONVEYOR
REFUSE PILE
VACUUM CLEANING AREA 1.59 AC.
36" CMP ESCAPE TUNNEL
PRIMARY COAL STORAGE AREA
TOPSOIL PILE "E"
TOPSOIL PILE "D"
SEDIMENT POND "B" REMOVED
MECHANICAL CLEANING AREA 3.84 Ac.
GAS WELL DISTURBED AREA
GRAVELED SEGMENT OF ROAD
TOPSOIL PILE "A" EXPANDED
NEW SEDIMENT POND "C"
REVEGETATION REFERENCE AREA
COAL SPRAY TANK
LOADOUT TOWER
SEDIMENT POND "A"
SEDIMENT POND "F"
DOGM PERMIT AREA
T13S, R9E, SEC. 33
T14S, R9E, SEC. 4
BLM RIGHT-OF-WAY (U-48027)
LEGEND:
DOGM PERMIT AREA:
BLM RIGHT-OF-WAY (U-48027):
PRIMARY ROAD:
FENCE LINE:
CONTOUR INTERVAL - 2'
PHOTOGRAPHY DATE: 10/22/2006
ANDALEX RESOURCES, INC.
WILDCAT LOADOUT
PROPOSED SURFACE FACILITY MAP
RESPONSE TO DO-04
REVISION NUMBER: 1
SCALE: 1" = 150'
DATE: JULY 2009
PLATE 1A
INCORPORATED
OCT 18 2010
Div. of Oil, Gas & Mining
RECEIVED
SEP 16 2010
DIV. OF OIL, GAS & MINING
I CERTIFY THIS MAP TO BE TRUE AND CORRECT TO THE BEST OF MY KNOWLEDGE.
UTAH REGISTERED PROFESSIONAL ENGINEER
#6449561
David W. Hibbs