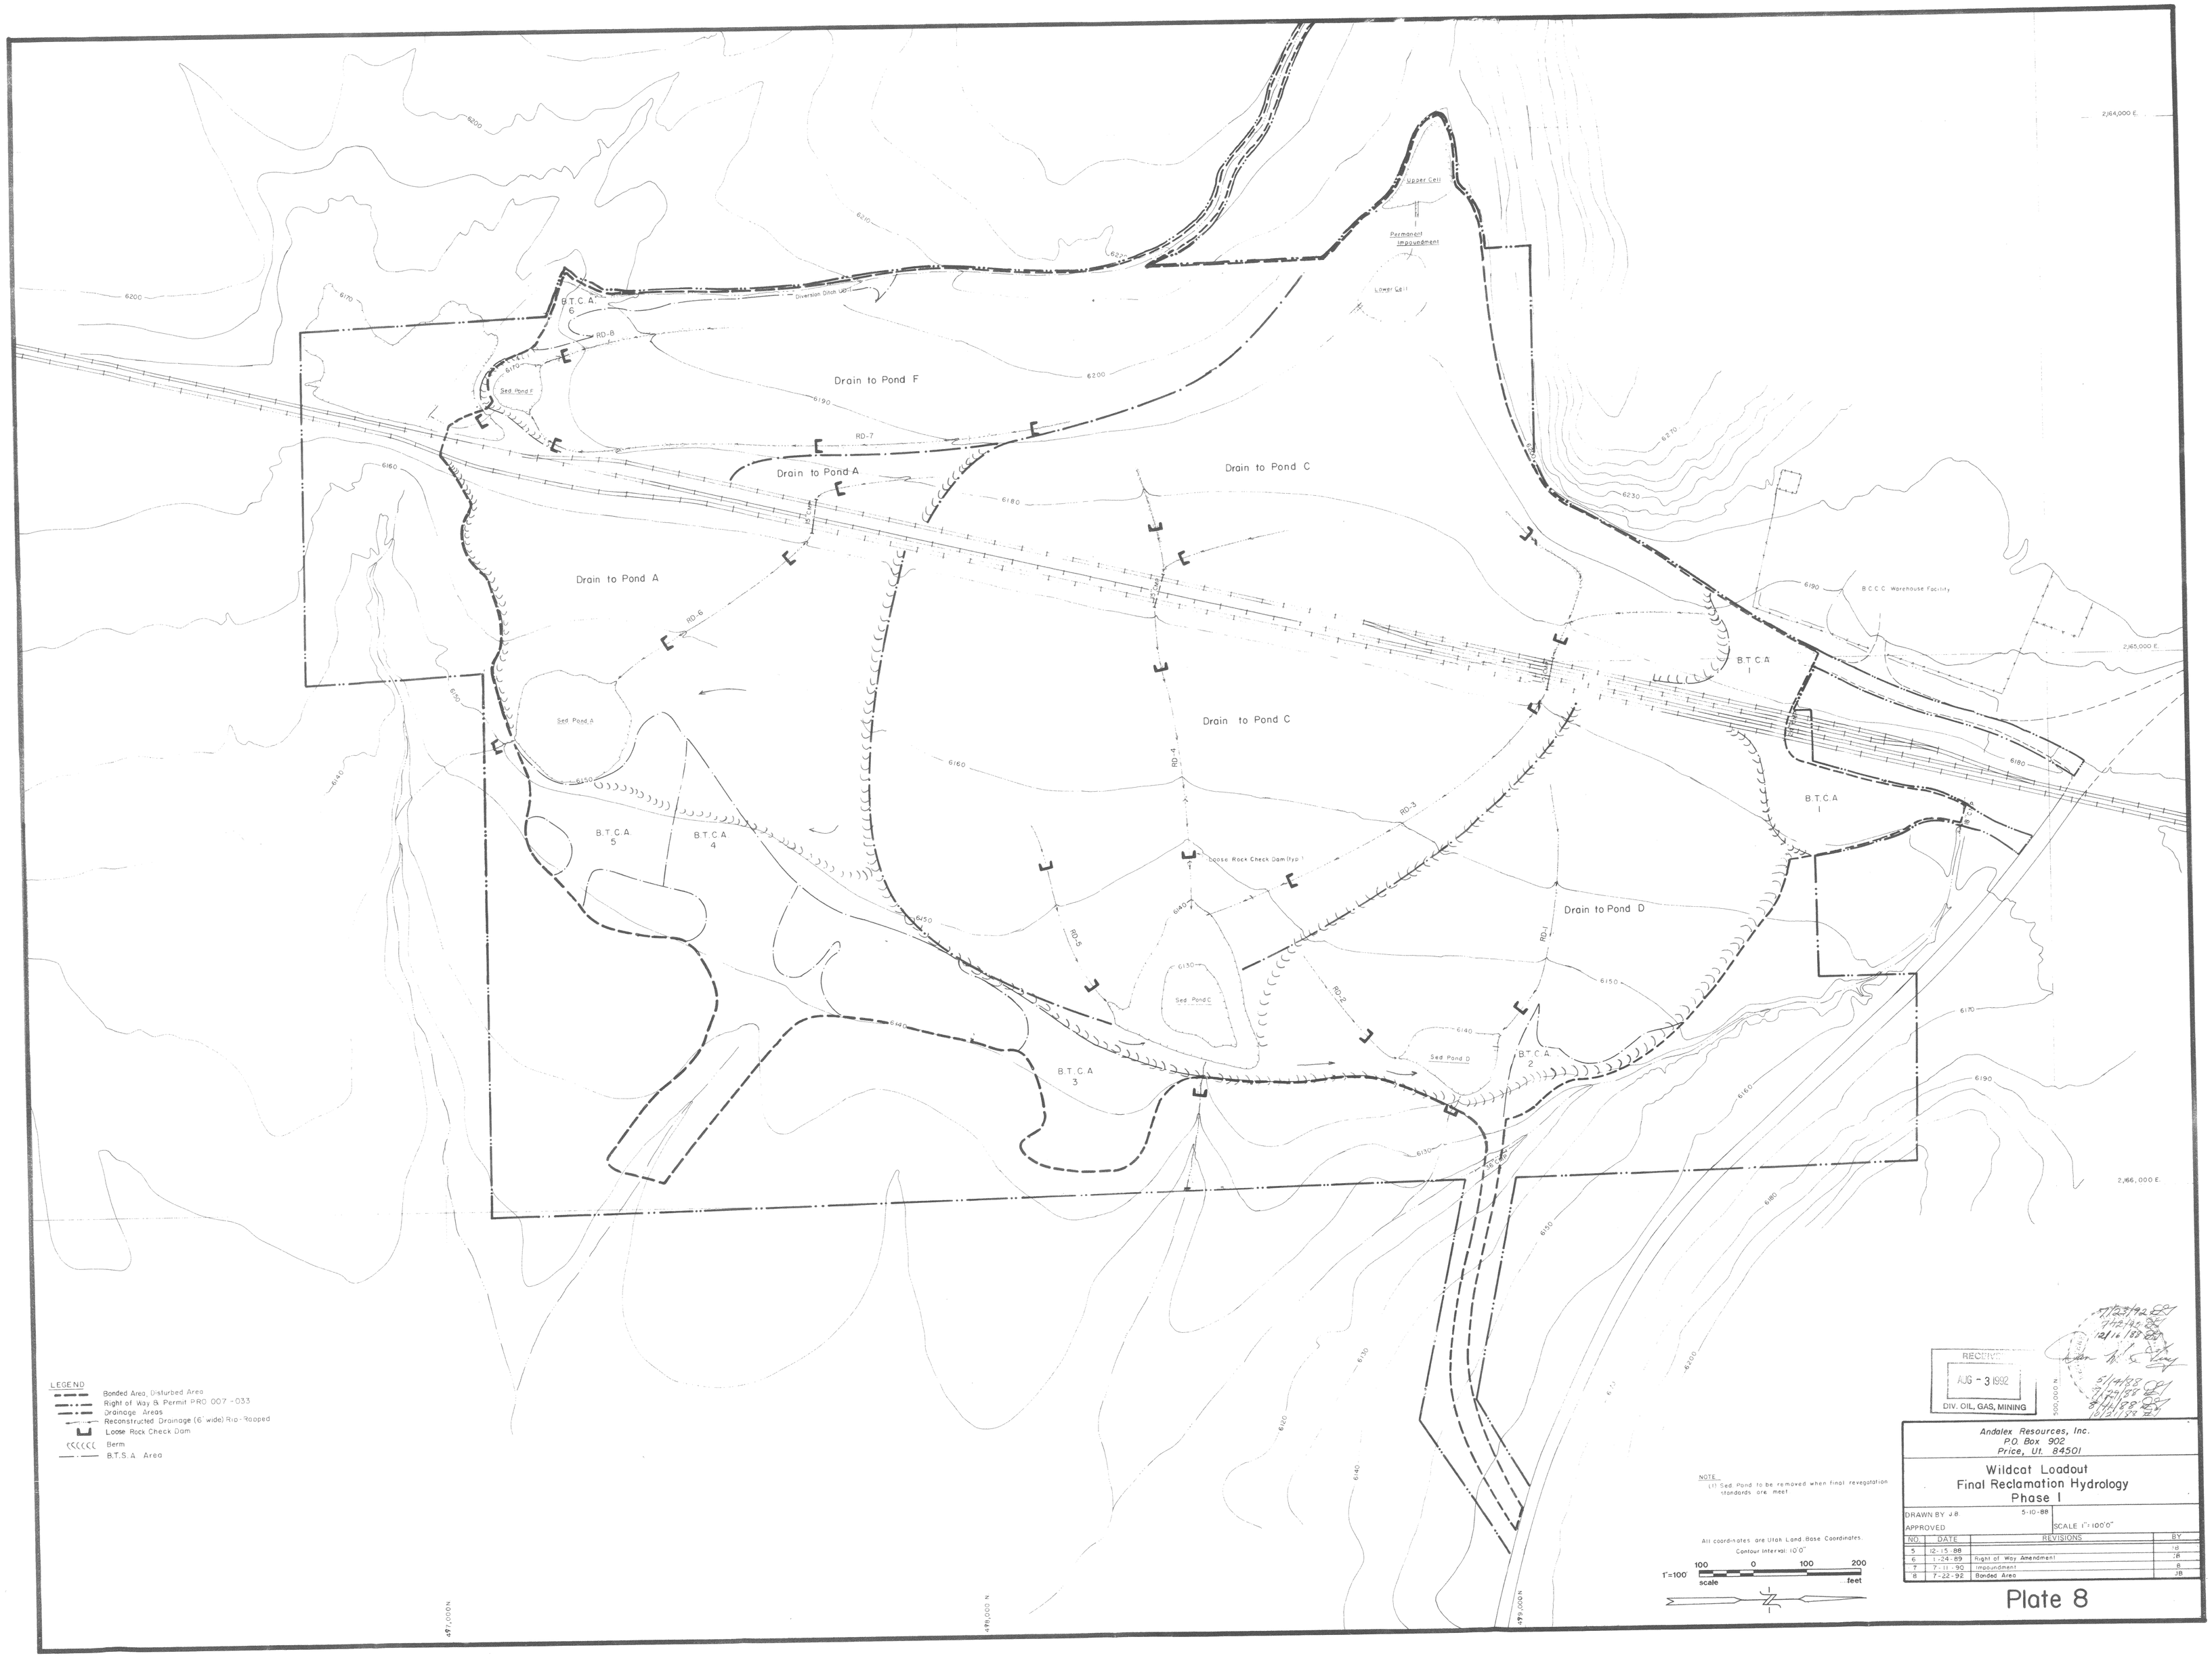
Drain to Pond F
Drain to Pond A
Drain to Pond C
Drain to Pond A
Drain to Pond C
Drain to Pond D
Upper Cell
Permanent Impoundment
Lower Cell
Diversion Ditch UD-7
B.T.C.A. 6
RD-8
Sed Pond F
RD-7
RD-6
Sed Pond A
B.T.C.A. 5
B.T.C.A. 4
RD-4
RD-3
Loose Rock Check Dam (typ.)
RD-5
Sed Pond C
RD-2
RD-1
Sed Pond D
B.T.C.A. 3
B.T.C.A. 2
B.T.C.A. 1
B.C.C.C. Warehouse Facility
2,164,000 E.
2,165,000 E.
2,166,000 E.
500,000 N.
499,000 N.
498,000 N.
497,000 N.
LEGEND
Bonded Area, Disturbed Area
Right of Way & Permit PRO 007-033
Drainage Areas
Reconstructed Drainage (6' wide) Rip-Rapped
Loose Rock Check Dam
Berm
B.T.S.A. Area
NOTE:
(1) Sed. Pond to be removed when final revegetation standards are meet
All coordinates are Utah Land Base Coordinates.
Contour Interval: 10'0"
1"=100' scale
100 0 100 200 feet
RECEIVED
AUG - 3 1992
DIV. OIL, GAS, MINING
Andalex Resources, Inc.
P.O. Box 902
Price, Ut. 84501
Wildcat Loadout
Final Reclamation Hydrology
Phase I
DRAWN BY J.B. 5-10-88
APPROVED
SCALE 1"=100'0"
NO. DATE REVISIONS BY
5 12-15-88 JB
6 1-24-89 Right of Way Amendment JB
7 7-11-90 Impoundment B
8 7-22-92 Bonded Area JB
Plate 8