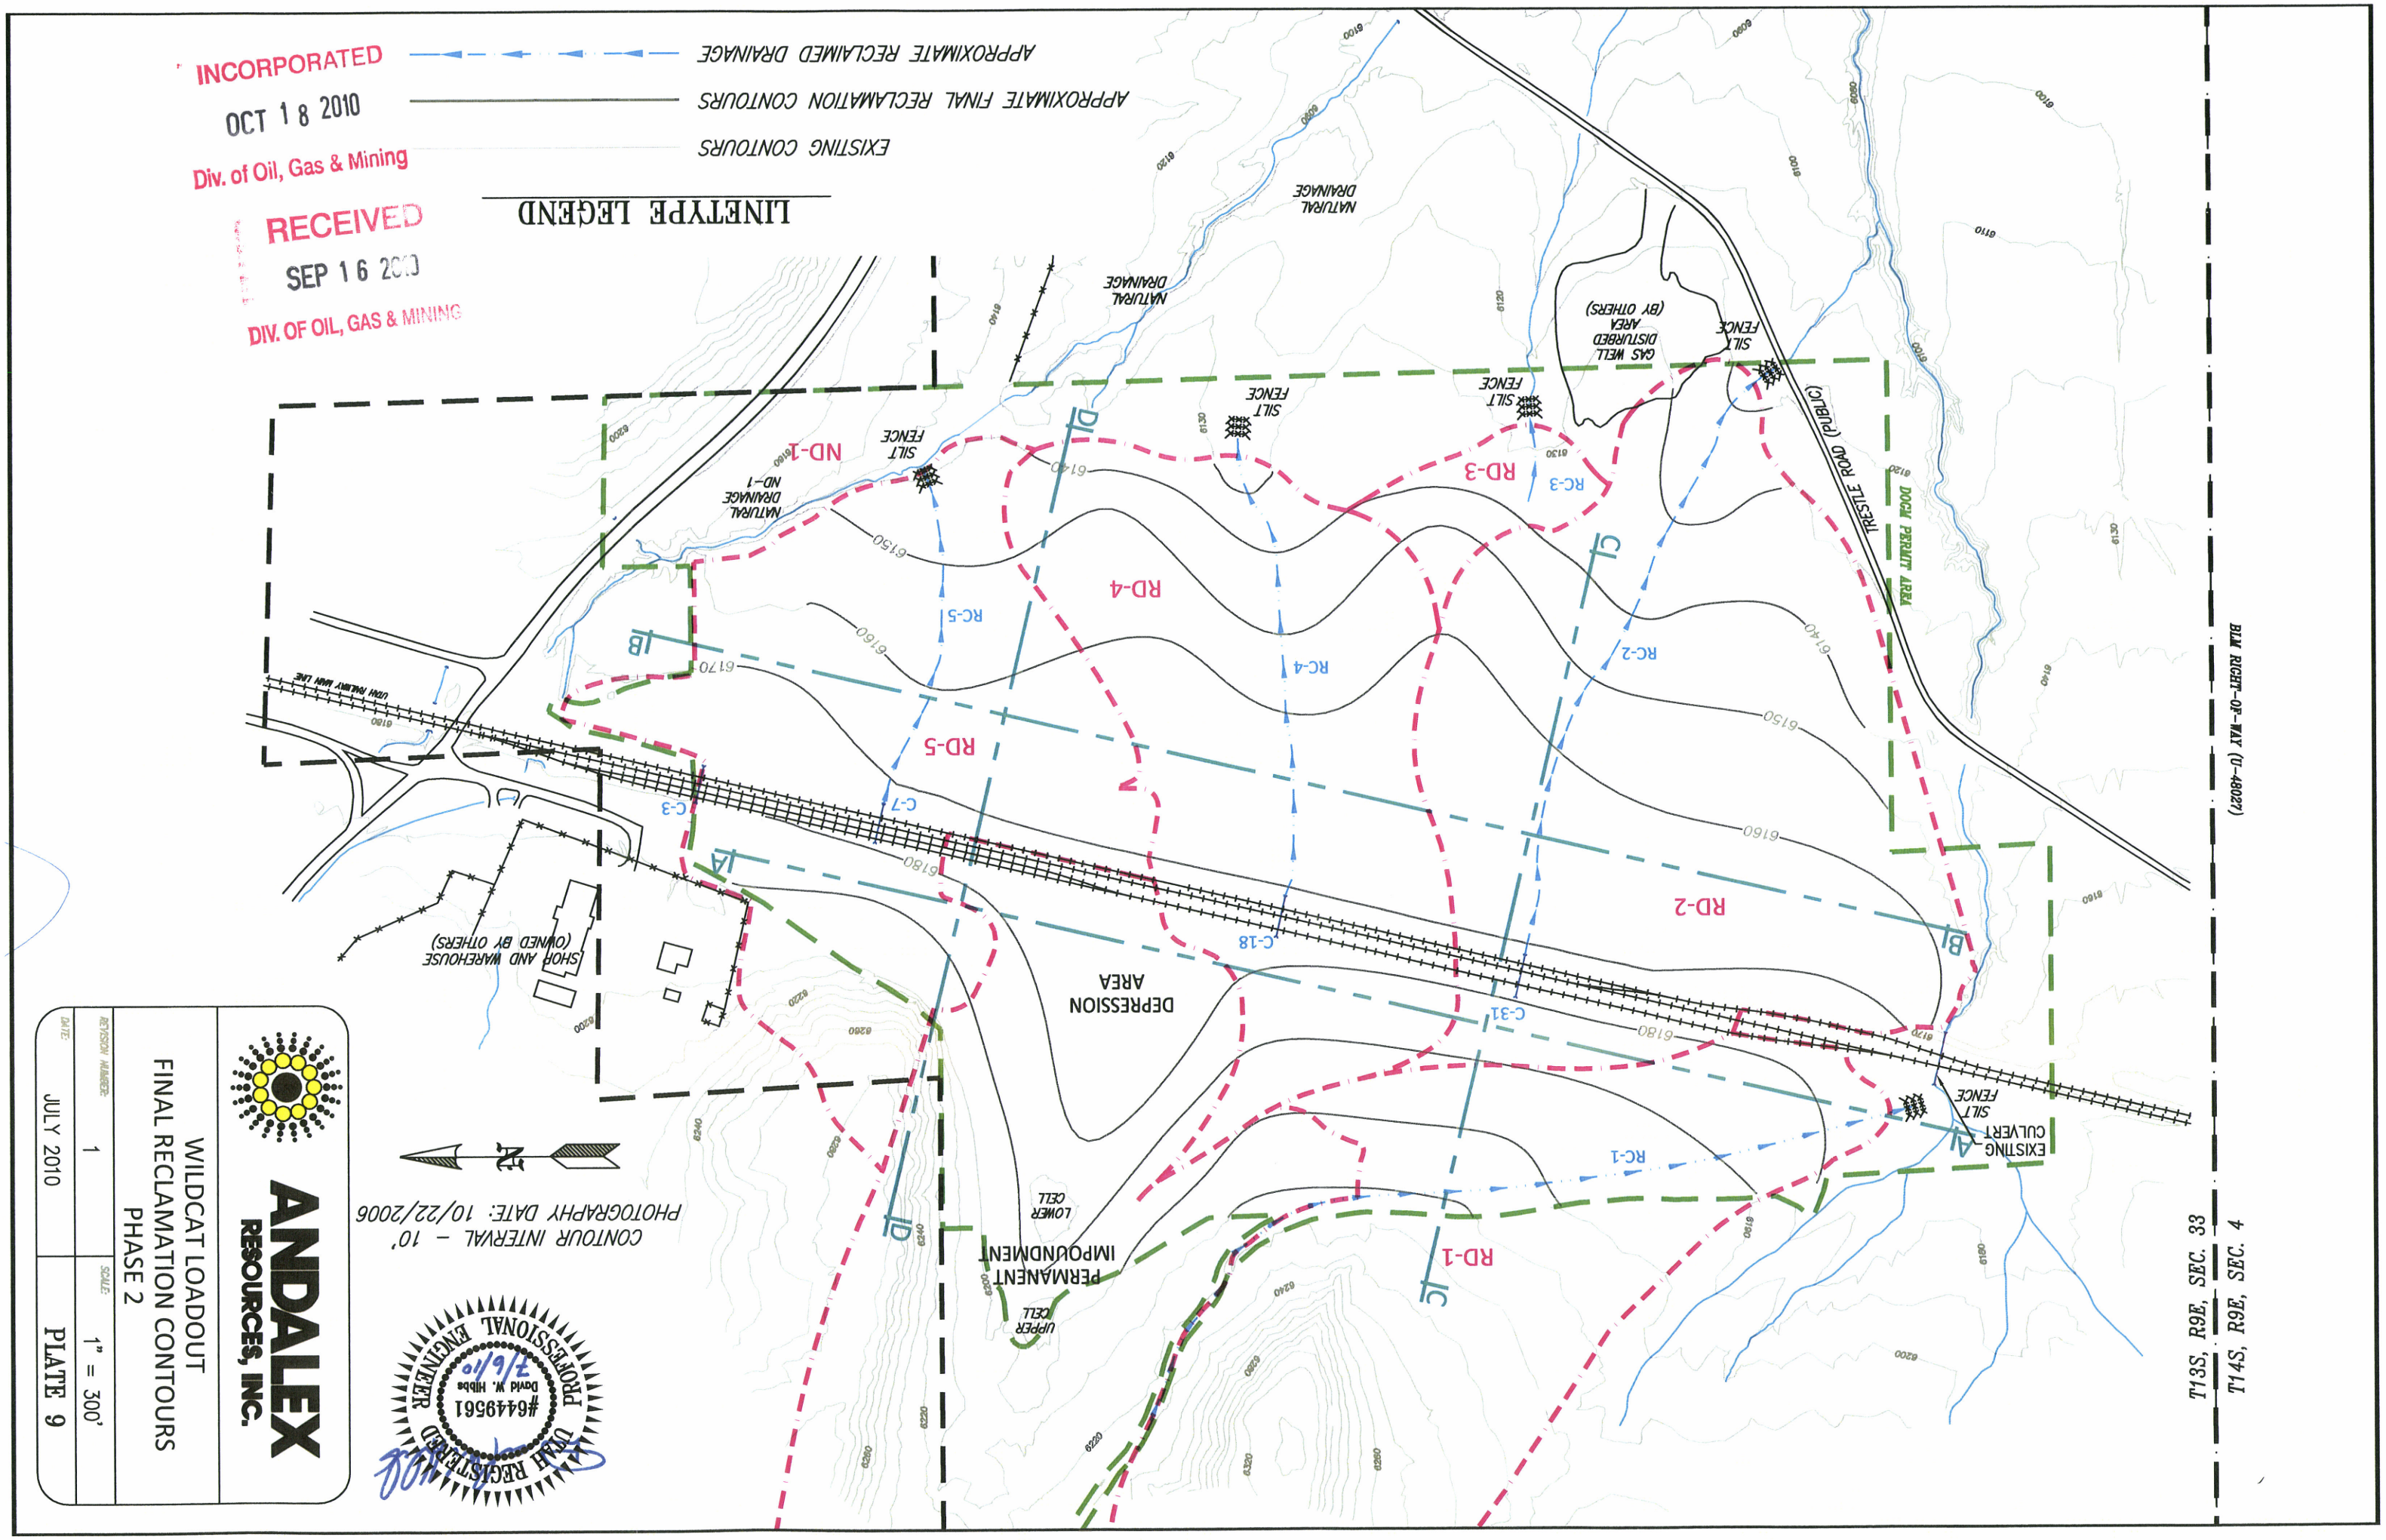

i:\Current Drawings\Buildings & Construction\Wildcat Loadout\Coal Storage Area Expansion\Files from Blackhawk\8-11-09\Plate 10 7-10.dwg, Reclamation Plan 11x17, 7/6/2010 3:50:29 PM