ENCLOSURE VII

VALLEY CAMP OF UTAH, INC.

CLEAR CREEK, UTAH

UTAH NO. 2 MINE

PROGRESS MAP

SCALE: 1" = 200' OCTOBER 1974

LEGEND
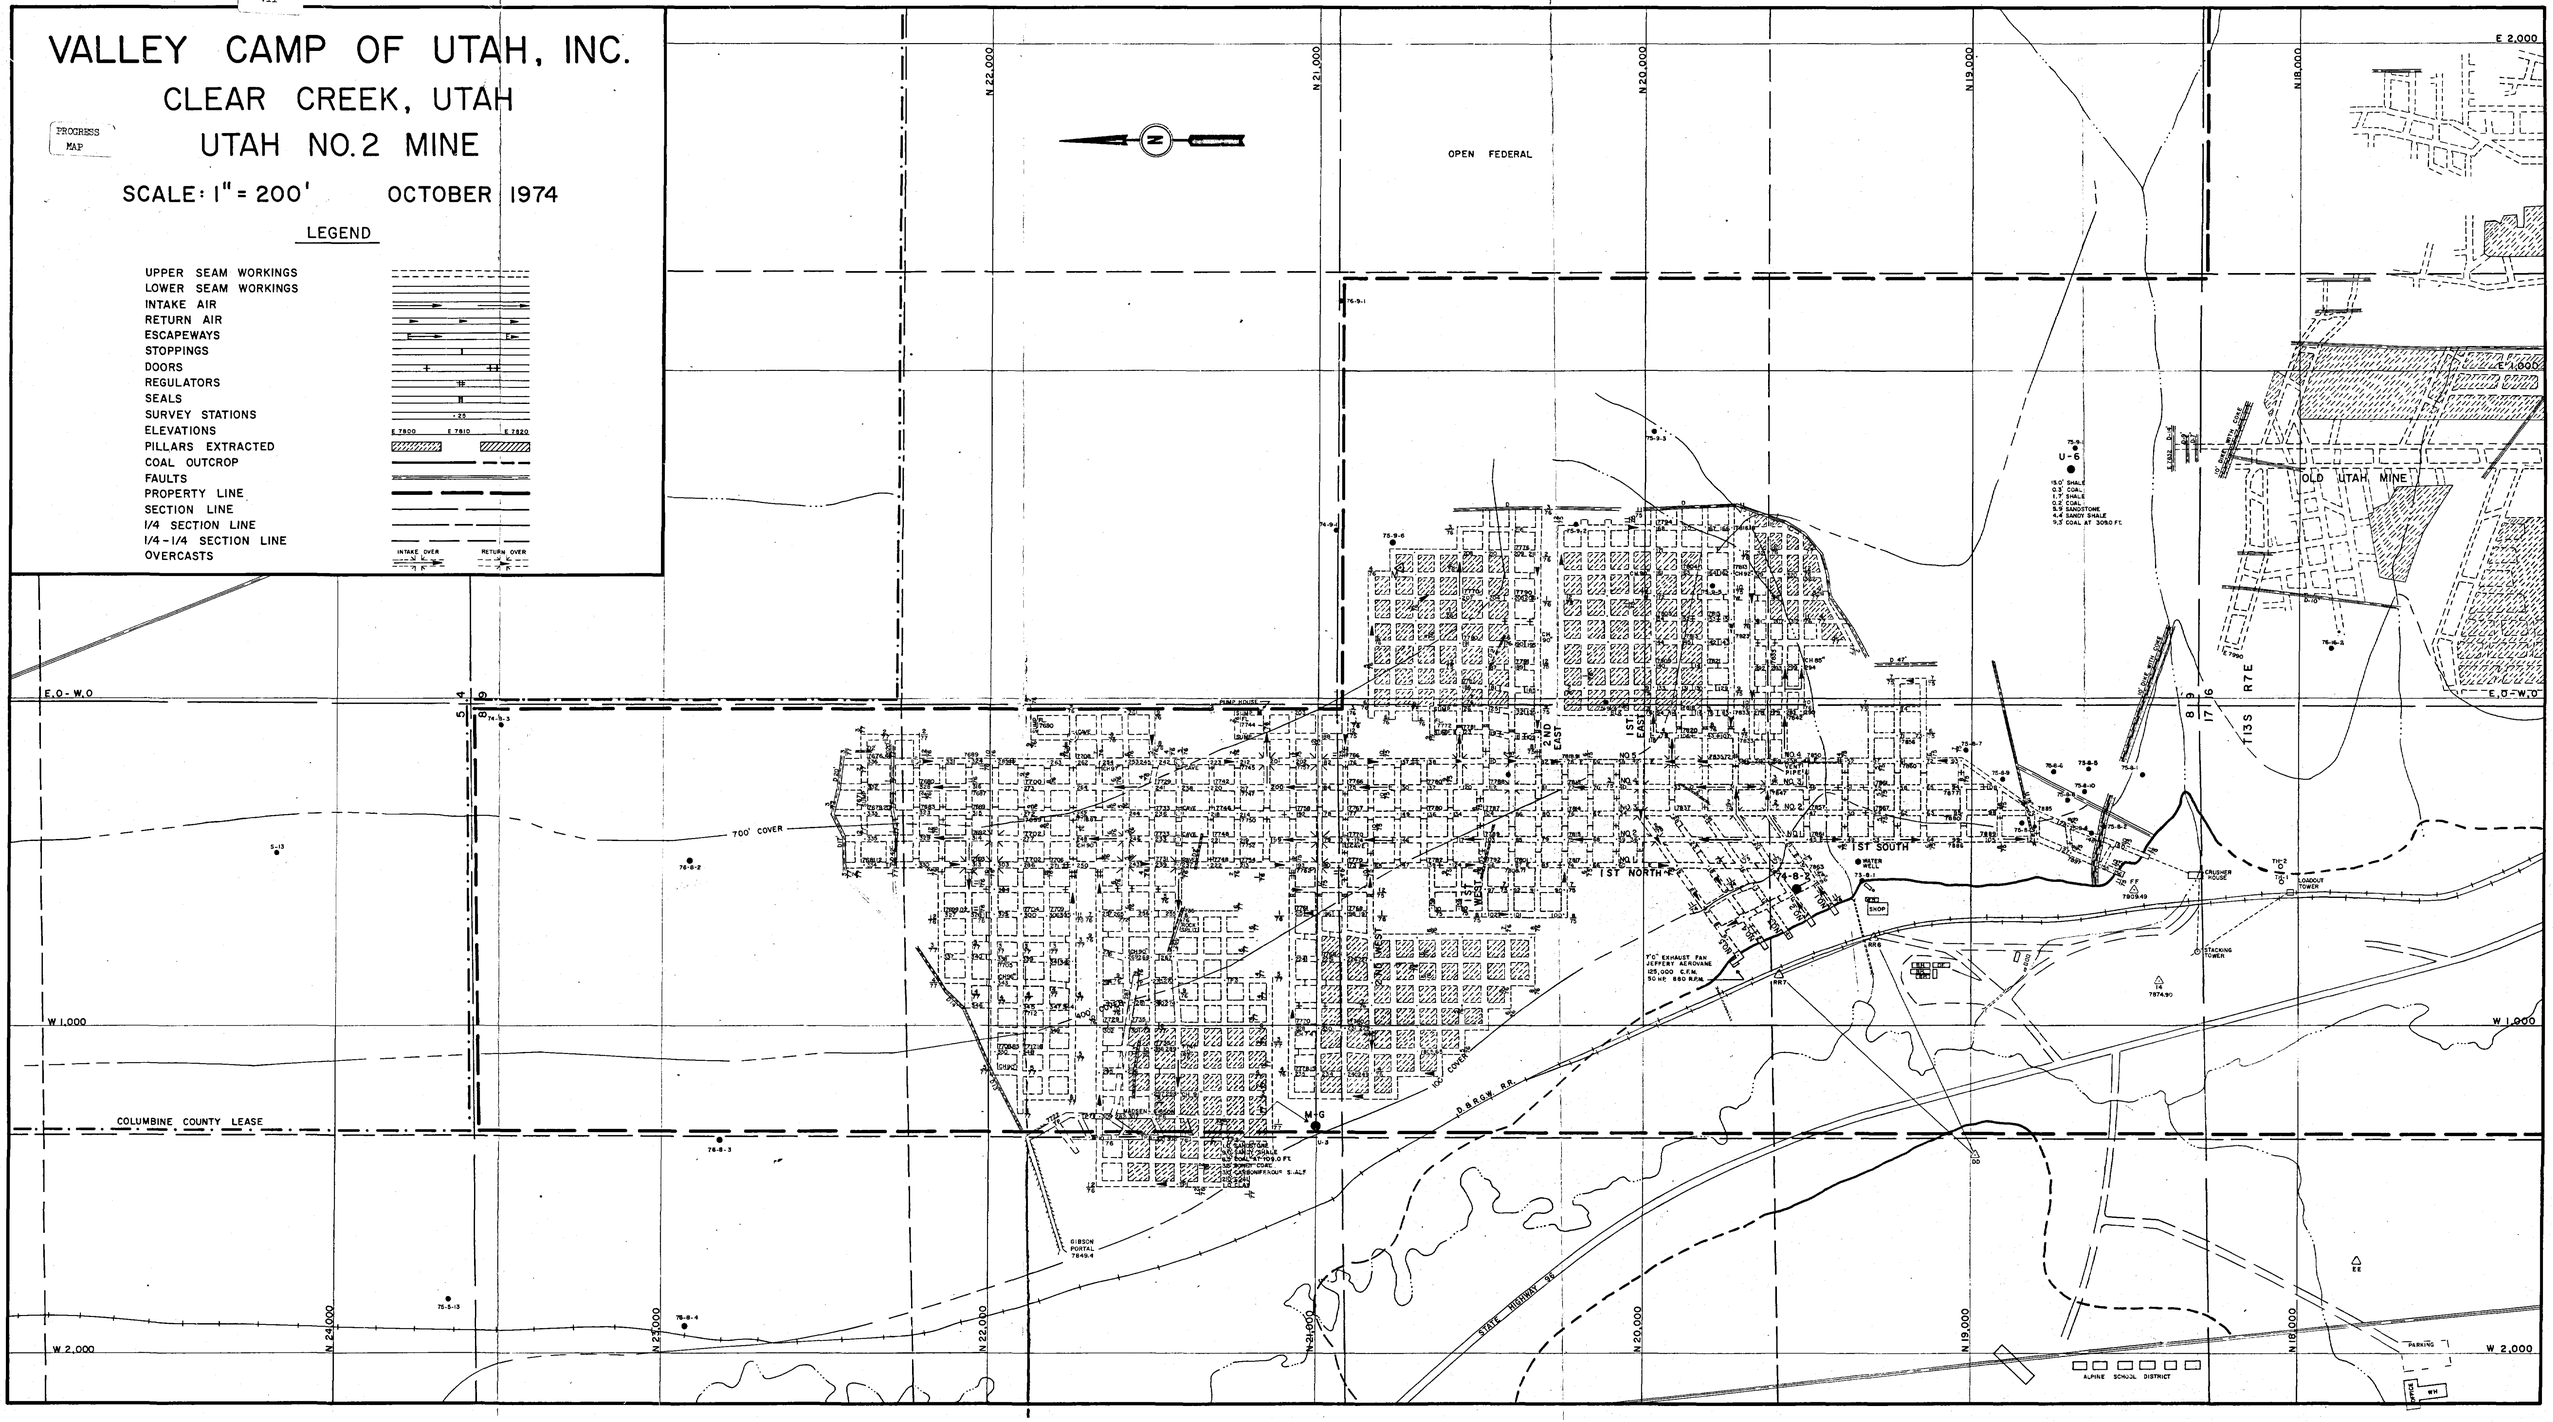
- UPPER SEAM WORKINGS
- LOWER SEAM WORKINGS
- INTAKE AIR
- RETURN AIR
- ESCAPEWAYS
- STOPPINGS
- DOORS
- REGULATORS
- SEALS
- SURVEY STATIONS
- ELEVATIONS (E 7800, E 7810, E 7820)
- PILLARS EXTRACTED
- COAL OUTCROP
- FAULTS
- PROPERTY LINE
- SECTION LINE
- 1/4 SECTION LINE
- 1/4-1/4 SECTION LINE
- OVERCASTS (INTAKE OVER, RETURN OVER)