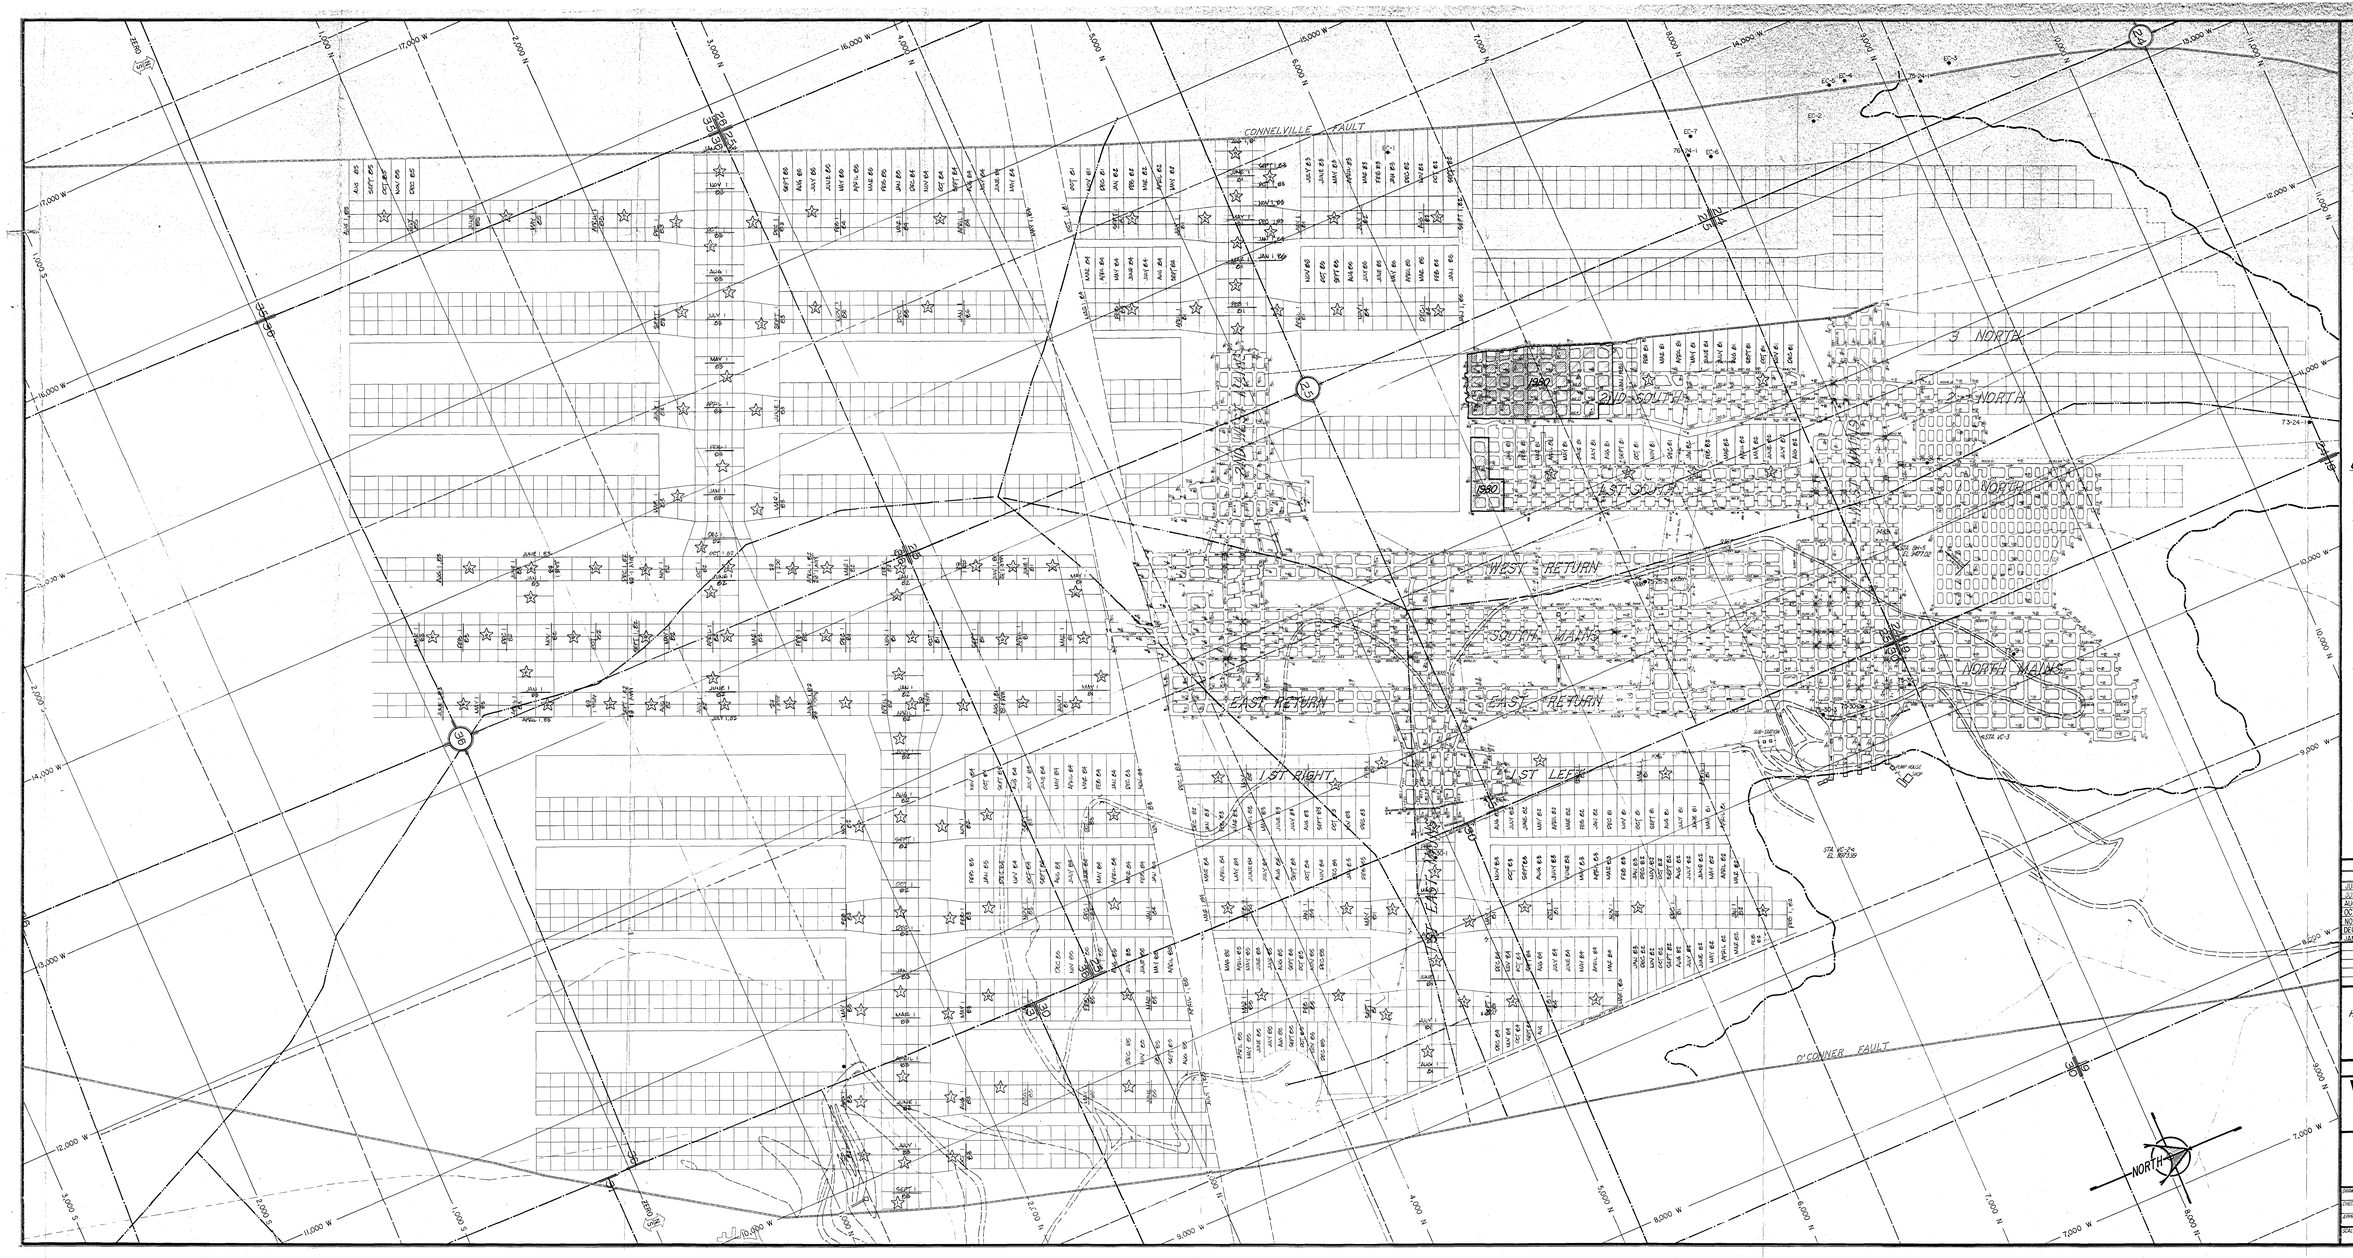

LEGEND

SURFACE

UNDERGROUND

- INTAKE AIR
- RETURN AIR
- INTAKE AIR ESCAPEWAY
- RETURN AIR ESCAPEWAY
- NEUTRAL AIR (Beltway, etc.)
- STOPPINGS
- STOPPINGS, with MANDOOR
- EQUIPMENT DOOR
- AIR LOCK, MANDOOR
- AIR LOCK, EQUIPMENT DOORS
- REGULATOR
- SEALS
- OVERCAST
- FIRST AID STATION
- FIRE STATION
- TELEPHONE, or PAGER
- FAULTS
- BAD TOP
- PILLARED AREA
- ROCK INTRUSION (Dike, Spur, etc.)
- ROOF FALL
- ROOF FALL, Removed

MAP UPDATES

DATE	BY	DATE	BY	DATE	BY
JUNE 5, 1980	ETS				
JULY 1, 1980	ETS				
AUG. 1, 1980	ETS				
OCT. 6, 1980	ETS				
NOV. 5, 1980	ETS				
DEC. 4, 1980	ETS				
JAN. 6, 1981	ETS				

I HEREBY CERTIFY THAT THIS MAP HAS BEEN UPDATED UNDER MY SUPERVISION.

R.L.S. 4267 UTAH

COORDINATES - CLEARCREEK BASE

VALLEY CAMP OF UTAH, INC.

BELINA NO. 1 MINE
5-YEAR PROJECTION

DRAWN BY:	ED SANDERSON	DATE:	JAN. 1981
CHECKED BY:		DATE:	
APPROVED:		DATE:	
SCALE:	1" = 200'	DWG. NO.	MAP 5-2