N 22,000 N 21,000 N 20,000 N 19,000 N 18,000 N 17,000

E 1,000 E-00-W W 1,000 W 2,000 W 3,000

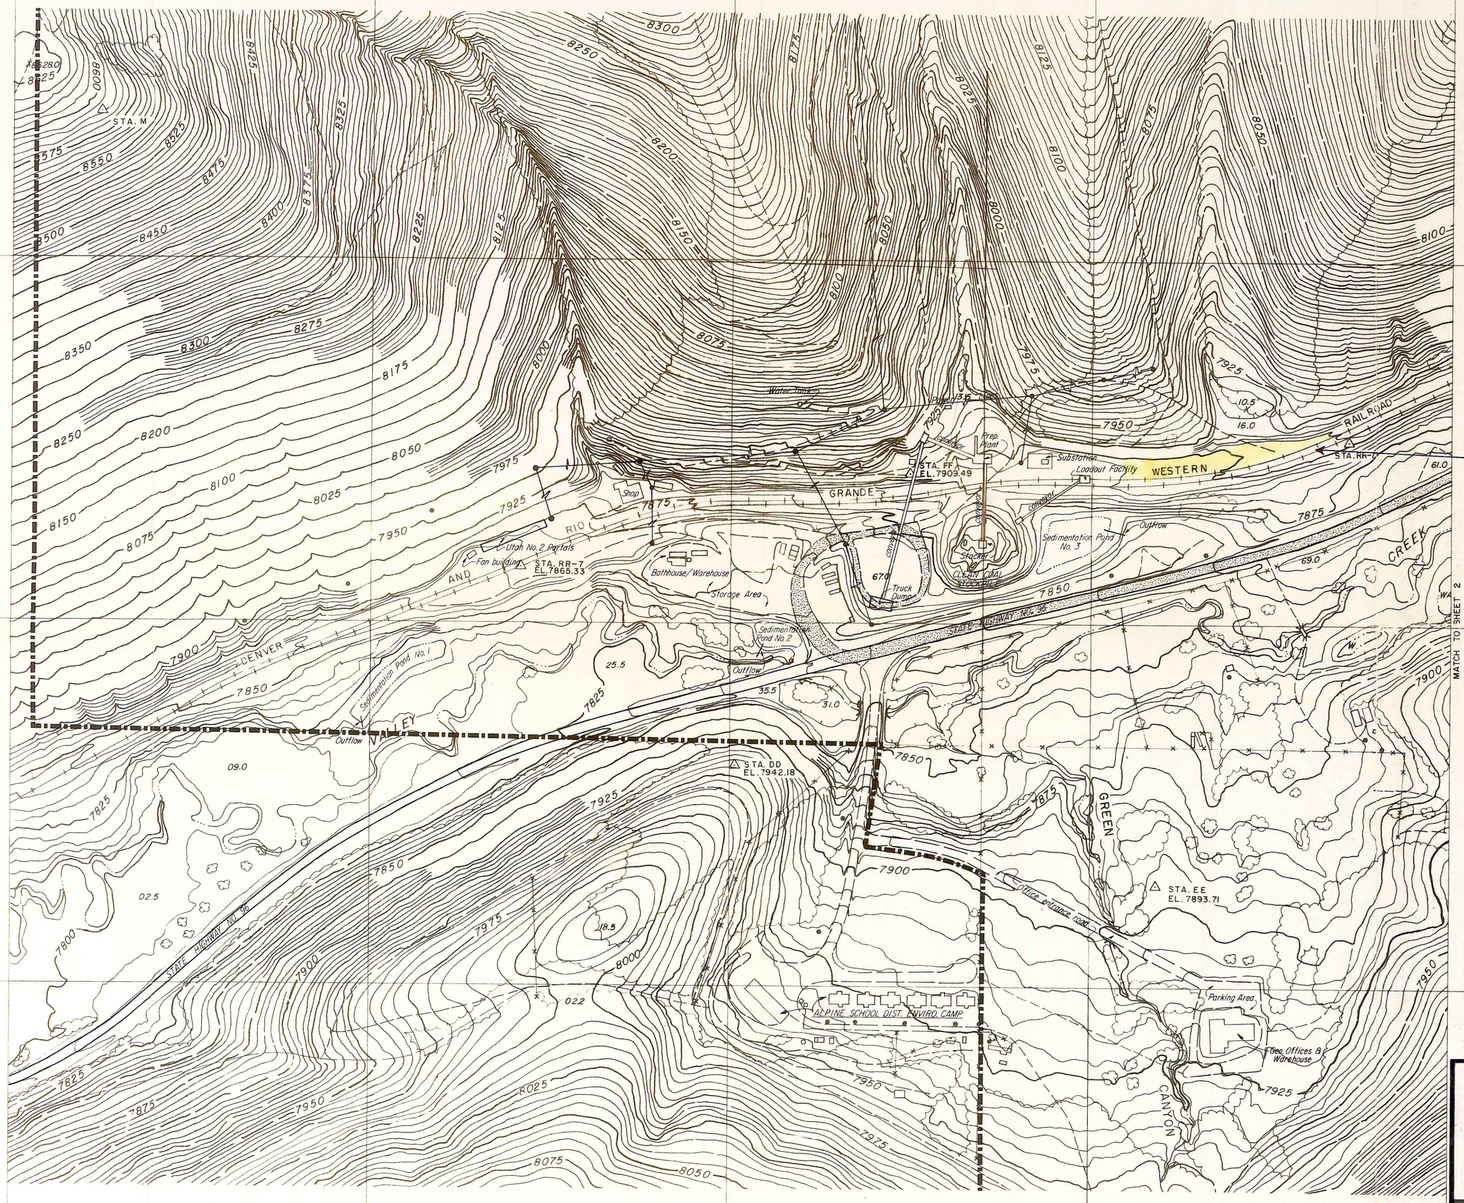


RECEIVED
SEP 09 1981
DIVISION OF
OIL, GAS & MINING

LEGEND

- Mine Plan Area
- Roadway used as Coal Truck Haulroad.

**VALLEY CAMP OF UTAH, Inc.**
**SCOFIELD ROUTE**
**HELPER, UTAH 84526**

TITLE:

# C-3 MAP, Utah No. 2 Loadout Area

SHEET 1 OF 6 | SCALE: 1" = 200' | DWG. NO.

OLYMPUS AERIAL SURVEYS, INC. – SALT LAKE CITY, UTAH – 9155