MONSEN ENG.• MC703

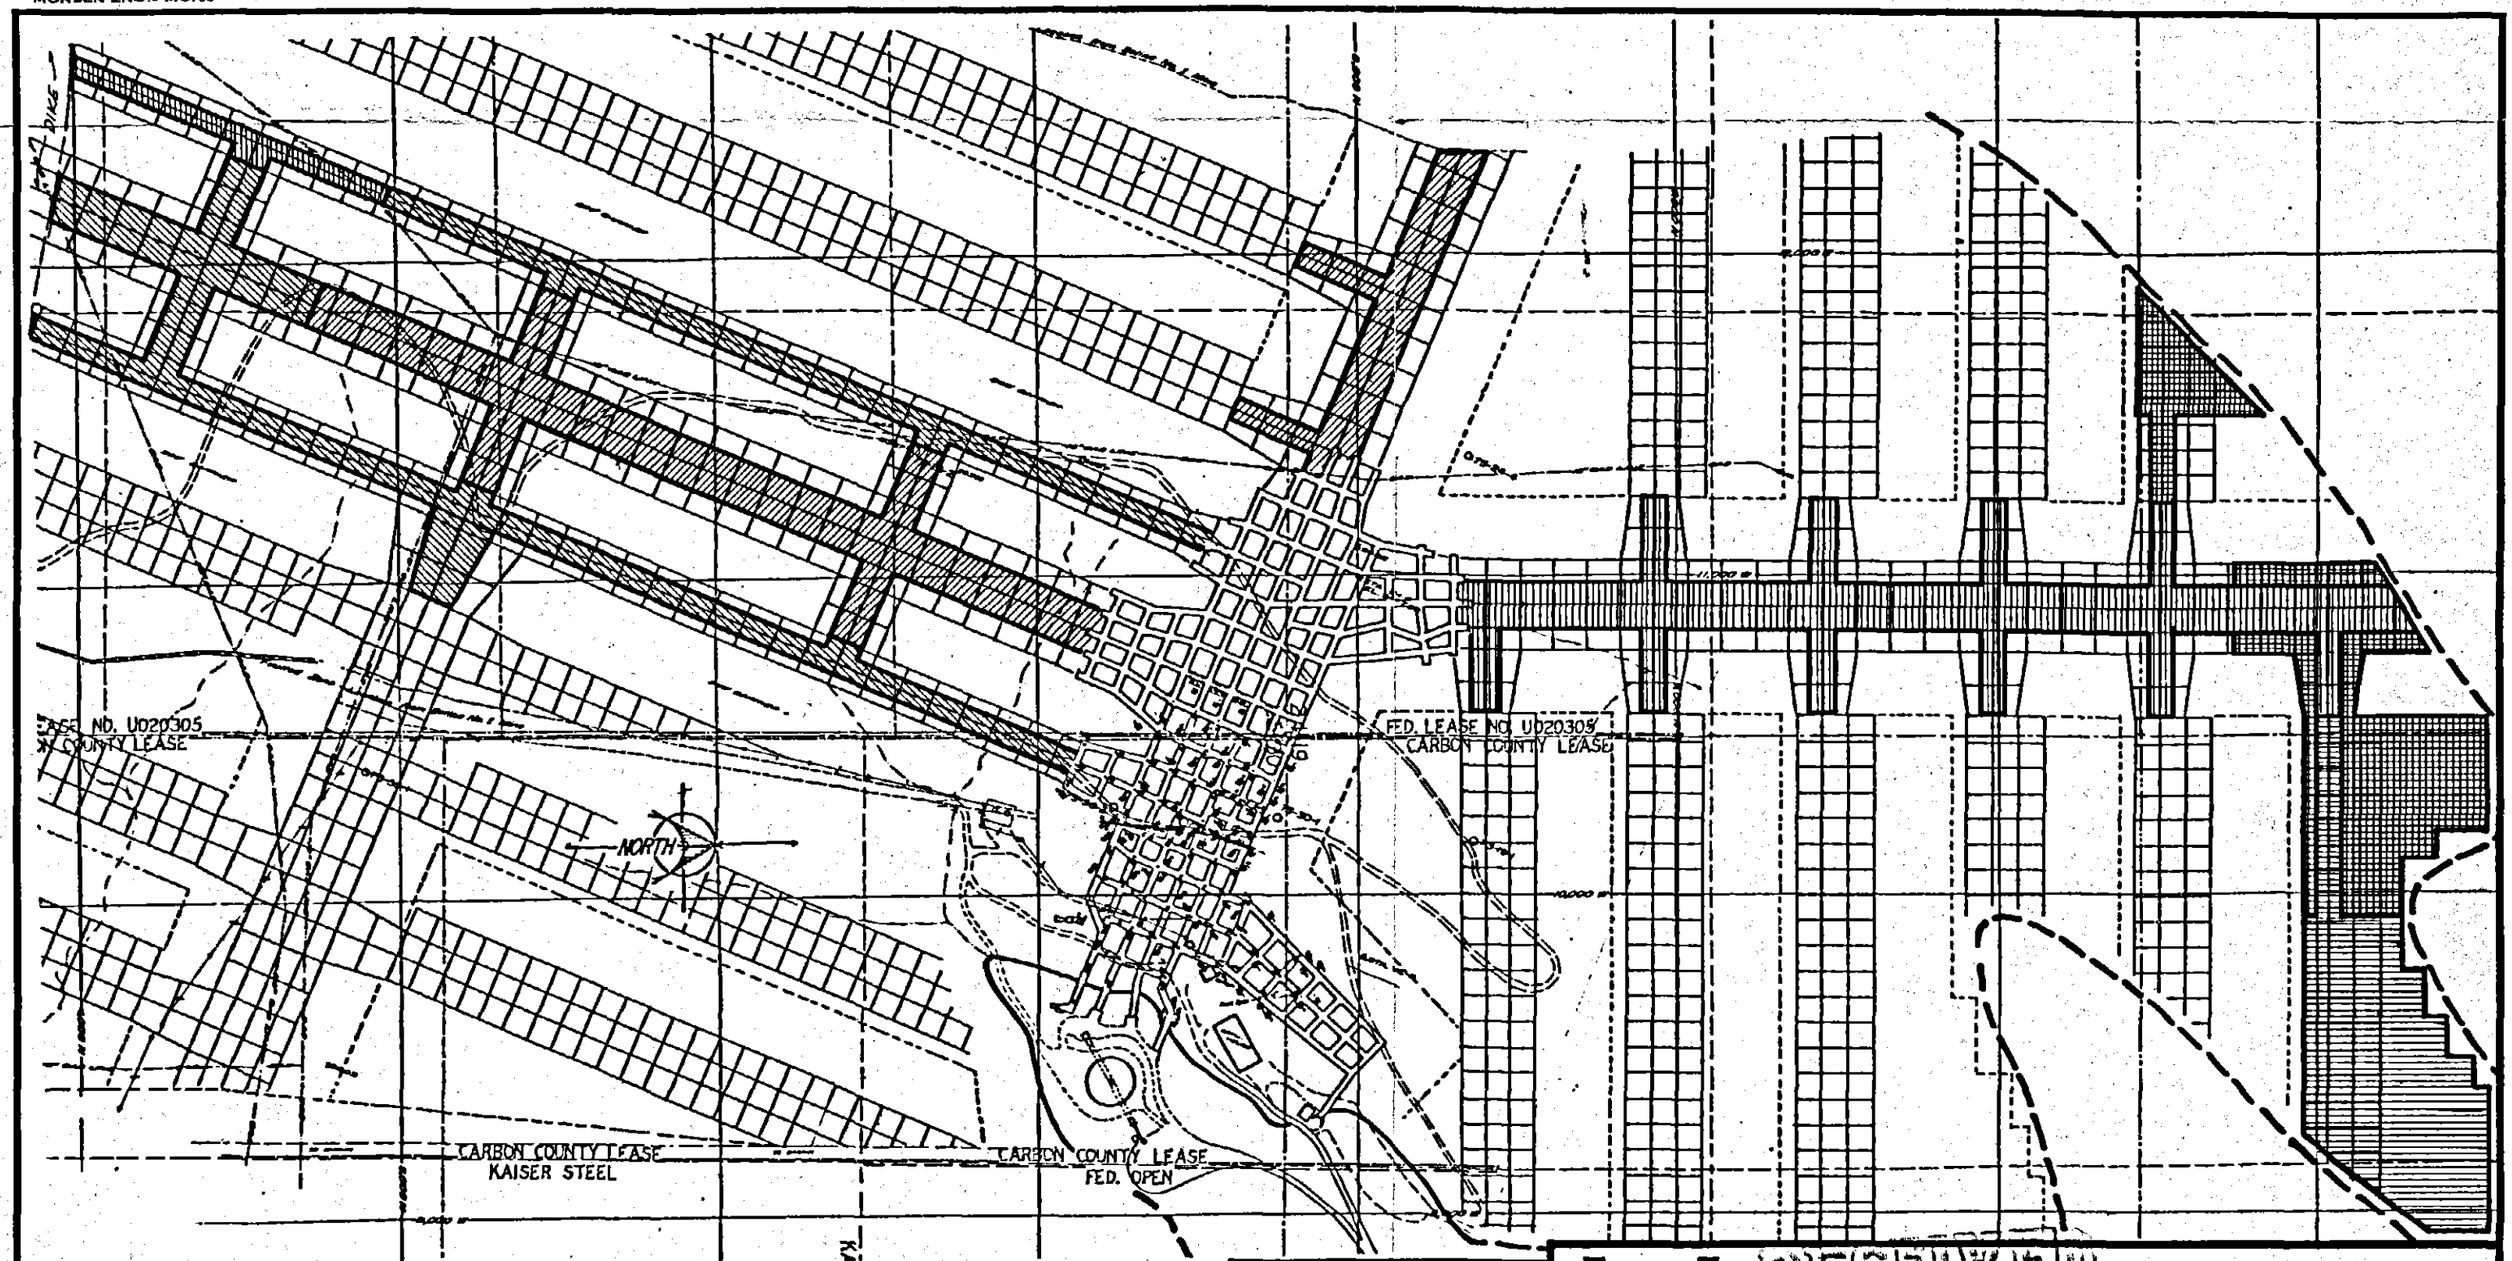

LEGEND:

- 1984
- 1985
- 1986
- 1987
- 1988

REGISTERED PROFESSIONAL ENGINEER
No. 5323
EDWIN
BROOKSHIRE
FOUST
STATE OF UTAH

DRAWN BY:	Ed Sanderson
DATE:	Nov. 10, 1983
CHECKED BY:	
DATE:	
APPROVAL:	
APPROVAL:	
APPROVAL:	

RECEIVED
NOV 21 1983
DIVISION OF
OIL, GAS & MINING

VALLEY CAMP OF UTAH, INC.
SCOFIELD ROUTE
HELPER, UTAH 84526

TITLE: BELINA NO. 2 MINE
5-YEAR PROJECTION

MAP **B-3**

SCALE: 1" = 500'

DRAWING NO. B2-0012

Rev. 1