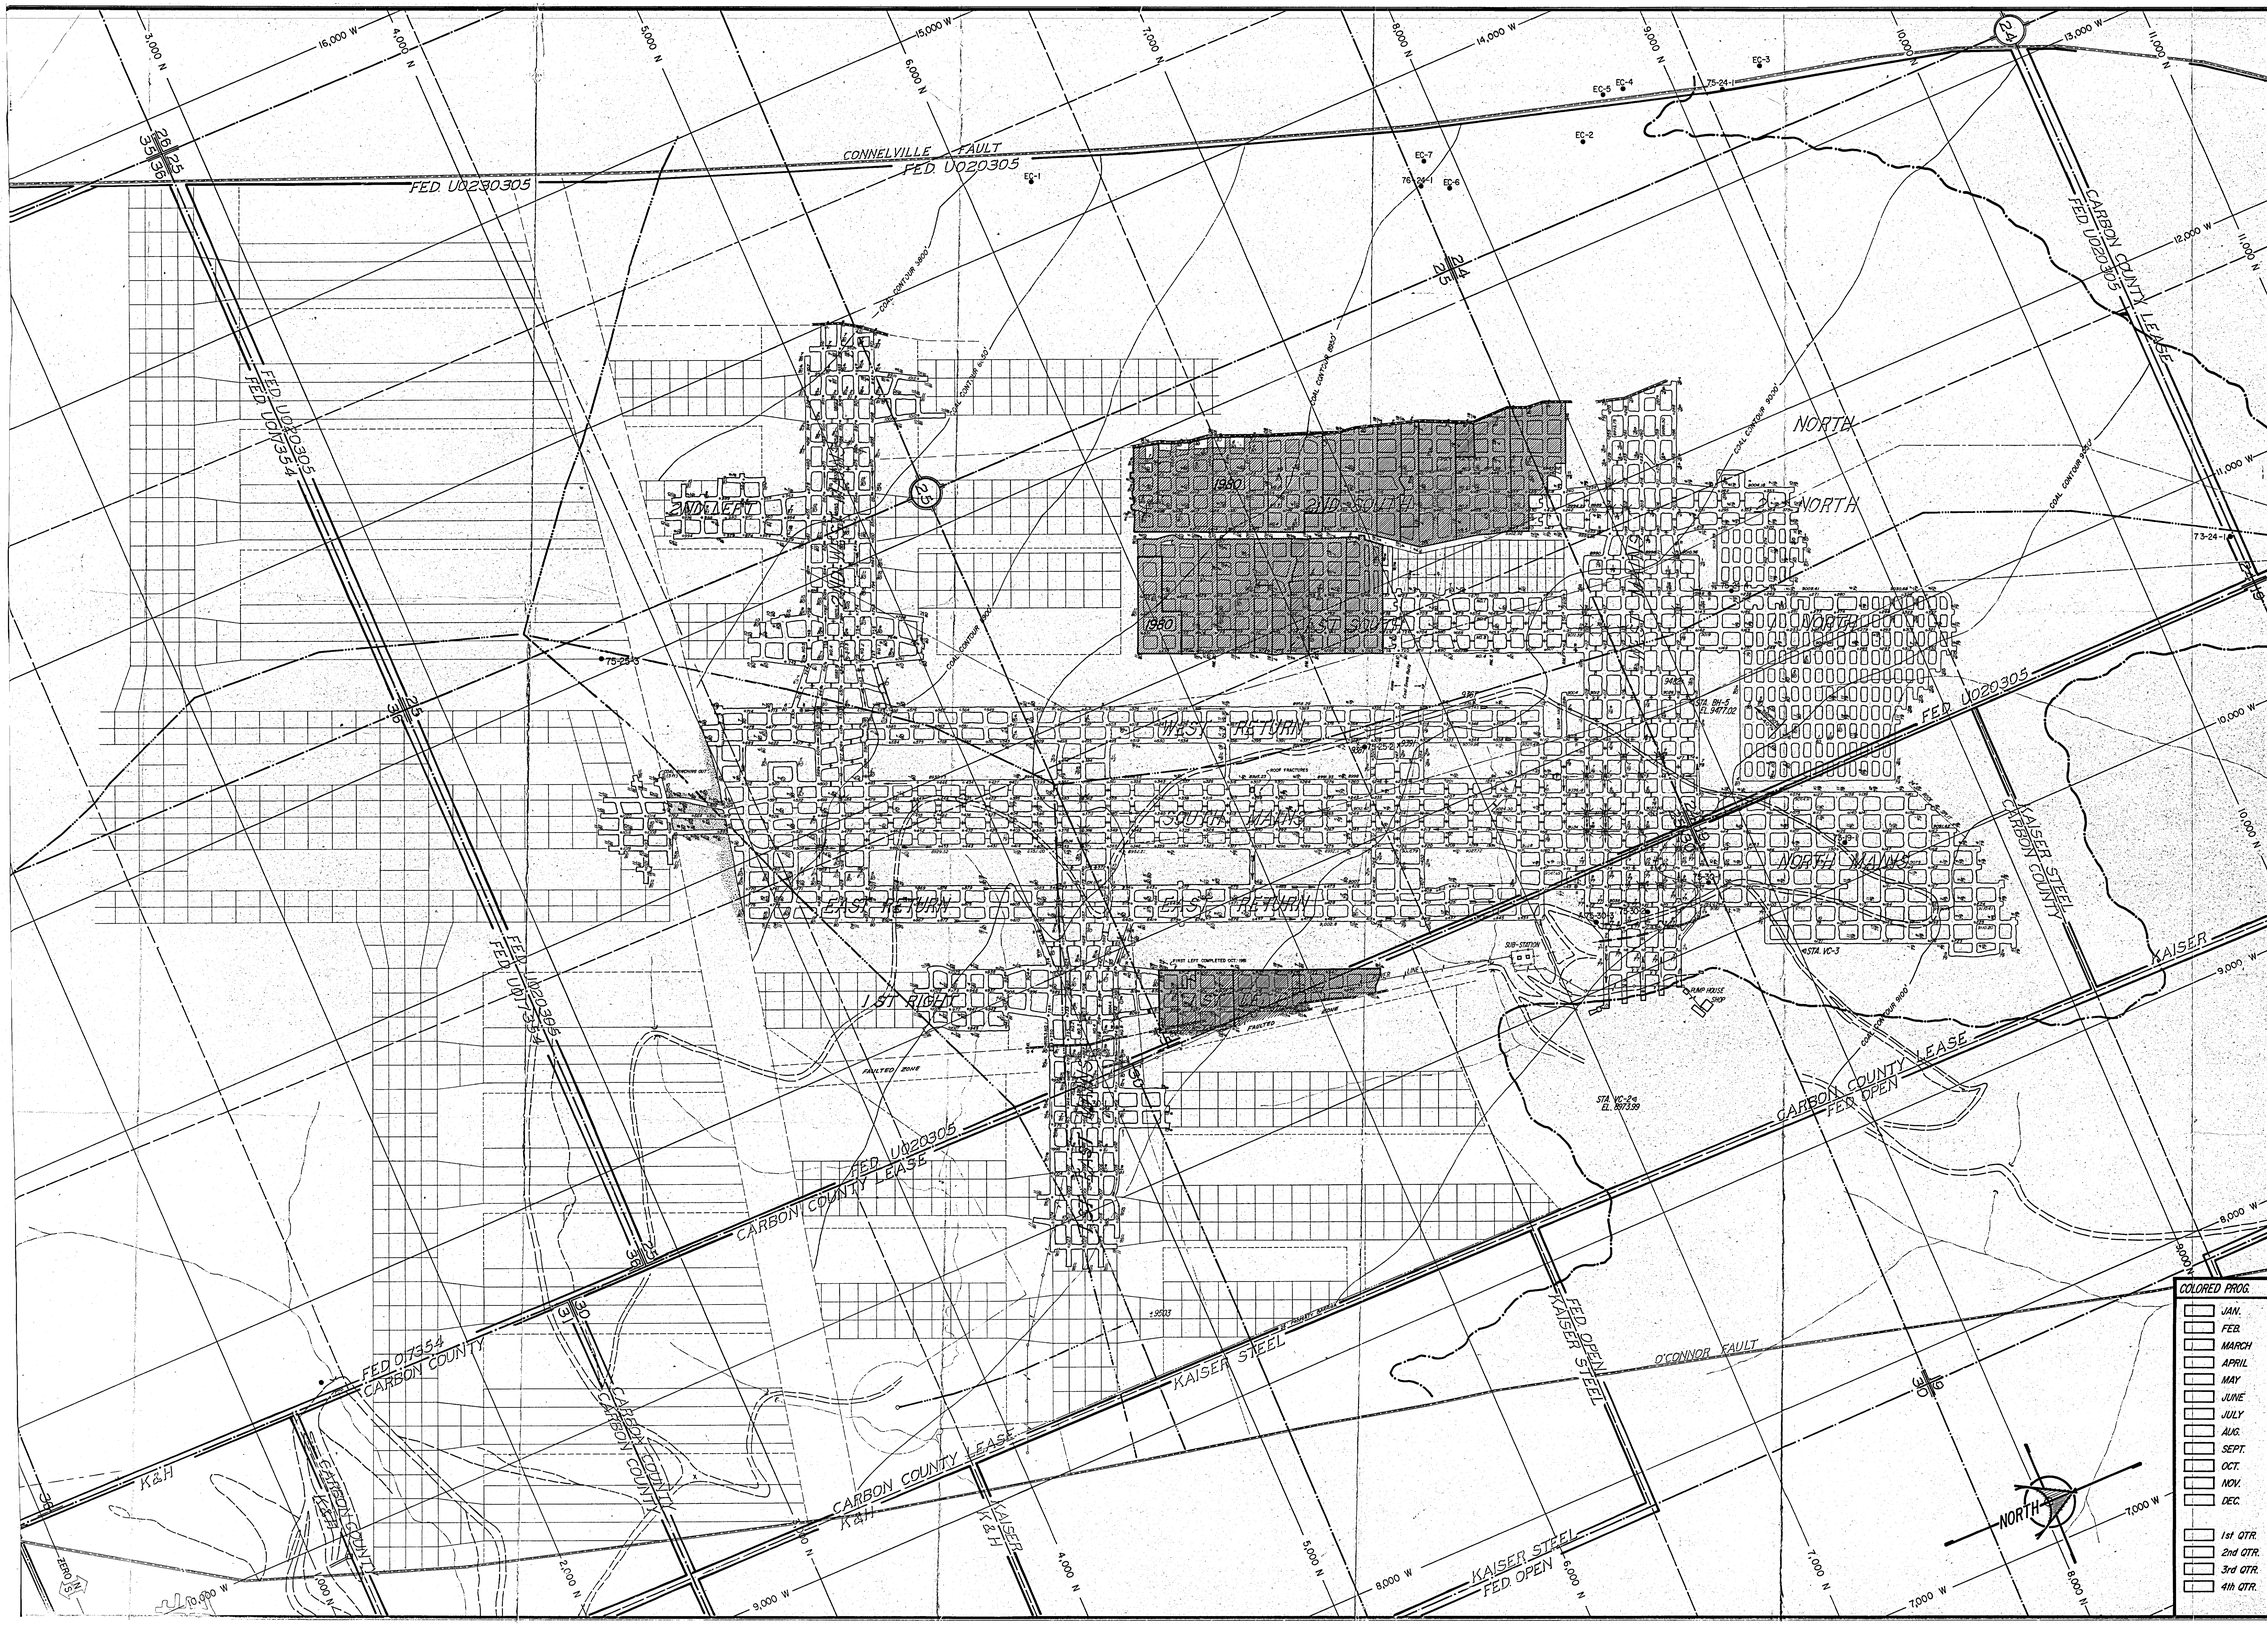

LEGEND

SURFACE

UNDERGROUND

- INTAKE AIR
- RETURN AIR
- INTAKE AIR ESCAPEWAY
- RETURN AIR ESCAPEWAY
- NEUTRAL AIR (Beltway, etc.)
- STOPPINGS
- STOPPINGS, with MANDOOR
- EQUIPMENT DOOR
- AIR LOCK, MANDOOR
- AIR LOCK, EQUIPMENT DOORS
- REGULATOR
- SEALS
- OVERCAST
- FIRST AID STATION
- FIRE STATION
- TELEPHONE, or PAGER
- FAULTS
- BAD TOP
- PILLARED AREA
- ROCK INTRUSION (Dike, Spur, etc.)
- ROOF FALL
- ROOF FALL, Removed

MAP UPDATES

DATE	BY	DATE	BY	DATE	BY
JUNE 5, 1980	ETS				
JULY 1, 1980	ETS				
AUG. 1, 1980	ETS				
OCT. 8, 1980	ETS				
NOV. 5, 1980	ETS				
DEC. 4, 1980	ETS				
JAN. 6, 1981	ETS				
FEB. 3, 1981	ETS				
MAR. 3, 1981	ETS				
MAY 12, 1981	ETS				
OCT. 6, 1981	ETS				
NOV. 9, 1981	ETS				

COLORED PROG.

- JAN.
- FEB.
- MARCH
- APRIL
- MAY
- JUNE
- JULY
- AUG.
- SEPT.
- OCT.
- NOV.
- DEC.
- 1st QTR.
- 2nd QTR.
- 3rd QTR.
- 4th QTR.

I HEREBY CERTIFY THAT THIS MAP HAS BEEN UPDATED UNDER MY SUPERVISION.

Joe E. Shoemaker
R.L.S. 4267 UTAH

COORDINATES - CLEARCREEK BASE

VALLEY CAMP OF UTAH, INC.

BELINA NO. I MINE PROGRESS MAP

DRAWN BY:	ED SANDERSON	DATE:	JUNE, 1980
CHECKED BY:	JOE E. SHOEMAKER	DATE:	JULY, 1980
APPROVED:	ED FOUST	DATE:	JULY, 1980
SCALE:	1" = 200'	DWG. NO.	EI-0002