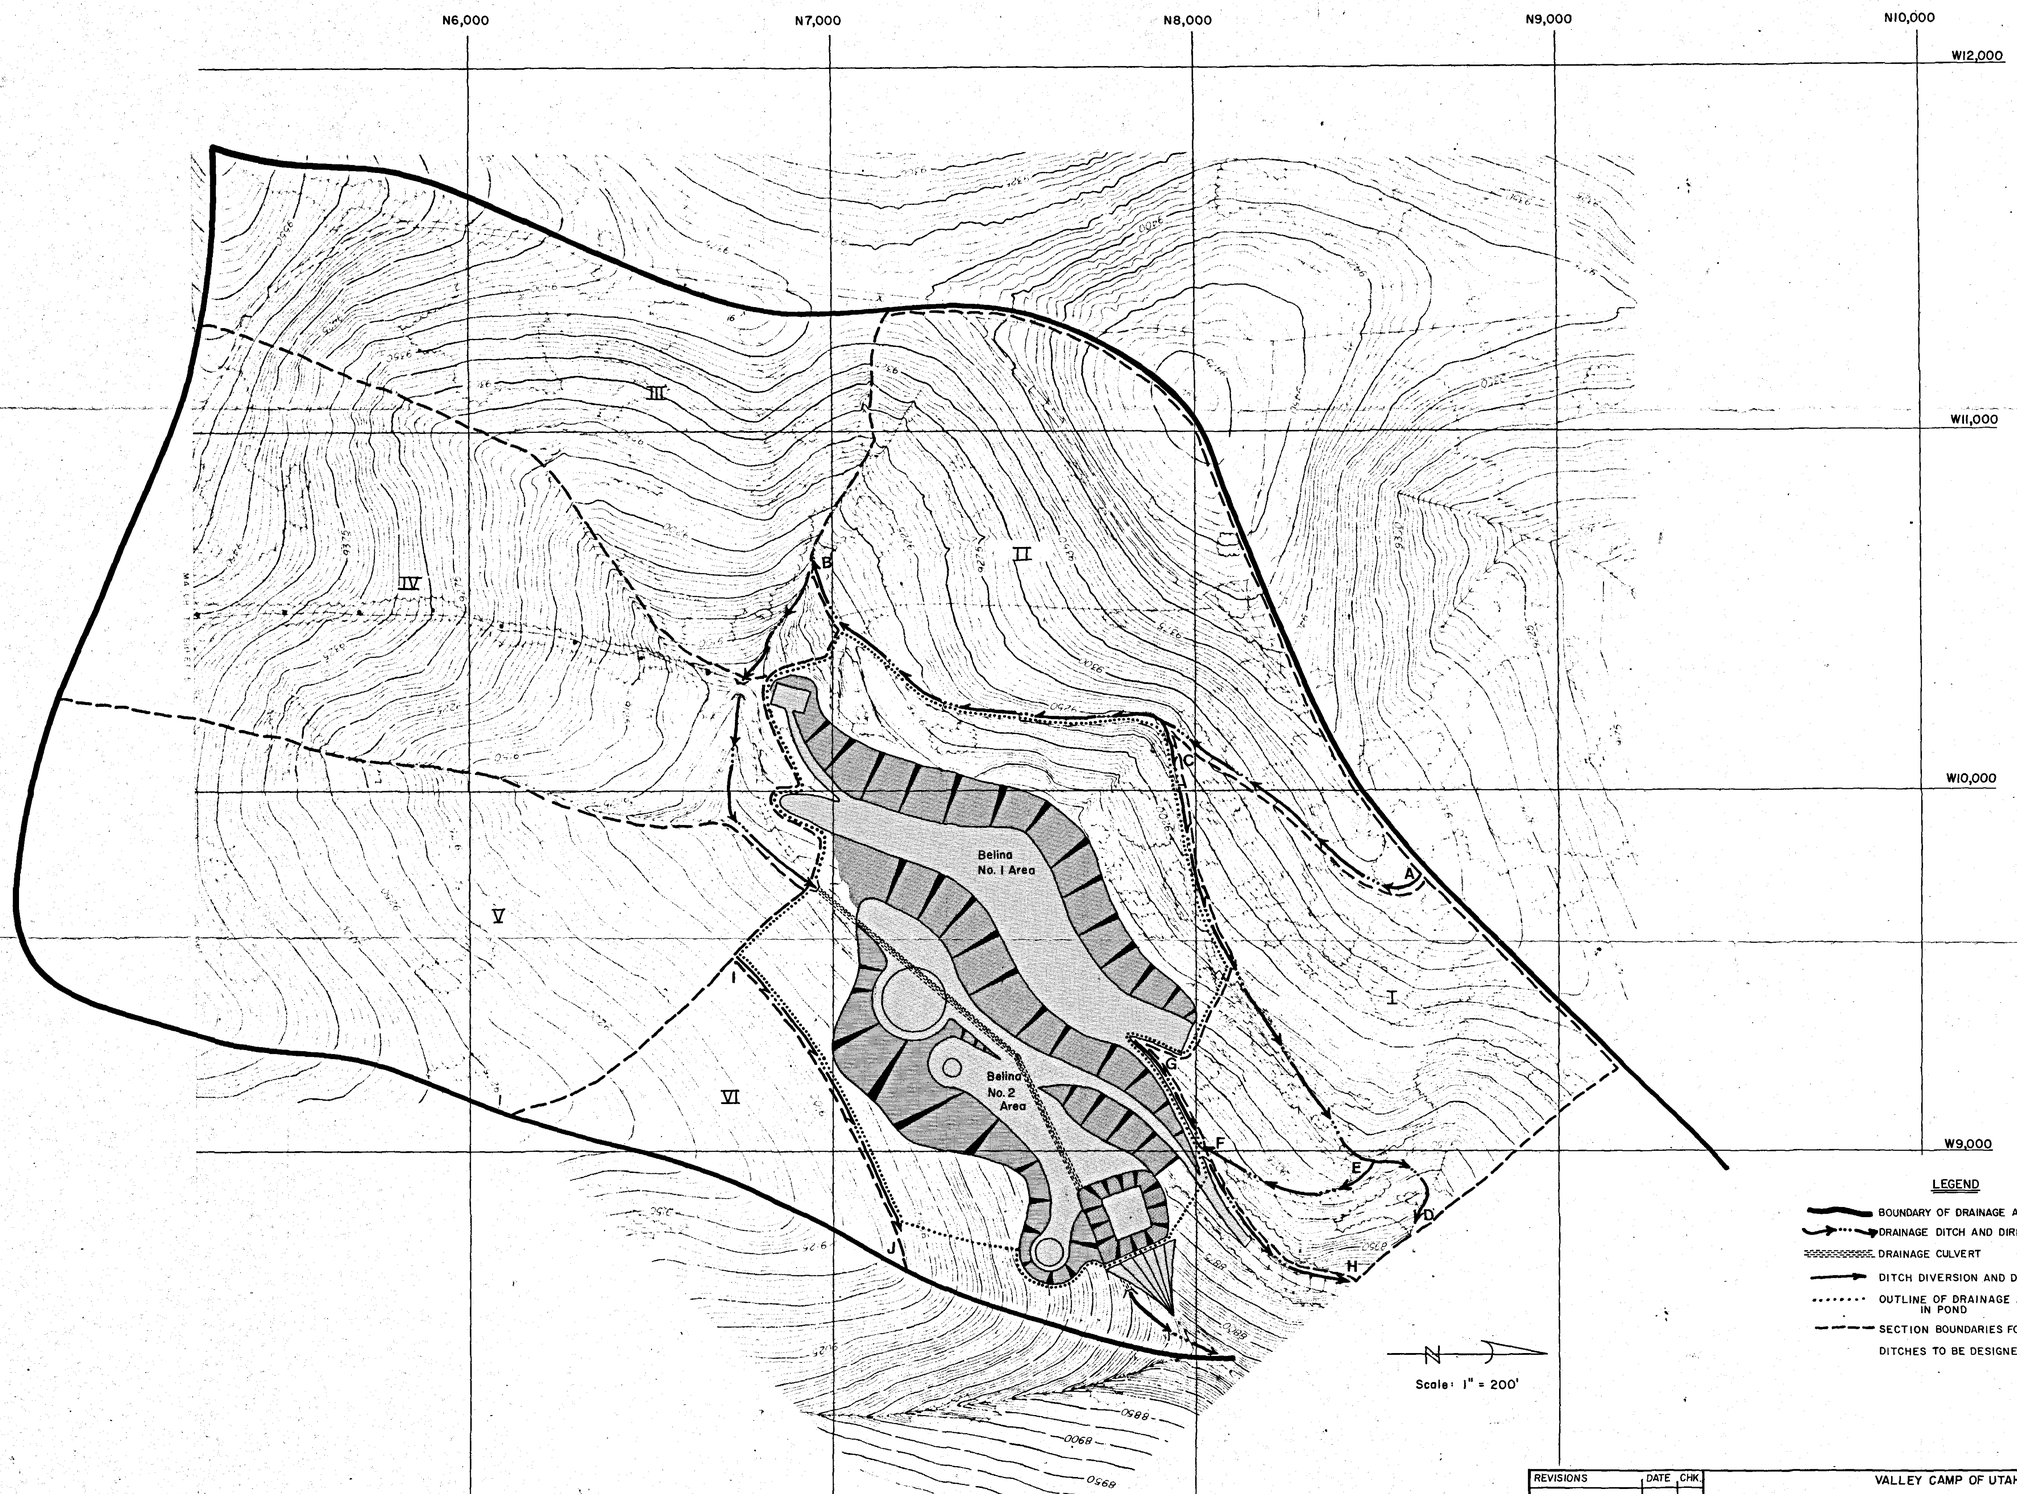

REVISIONS	DATE	CHK.

VALLEY CAMP OF UTAH

DRAINAGE AREAS
BELINA MINE AREA

GOLDER ASSOCIATES INC.
10628 N.E. 38th. PLACE, KIRKLAND, WA. 98033

FIGURE 3-2
DATE: MARCH 1980
PROJECT 793-1156 A