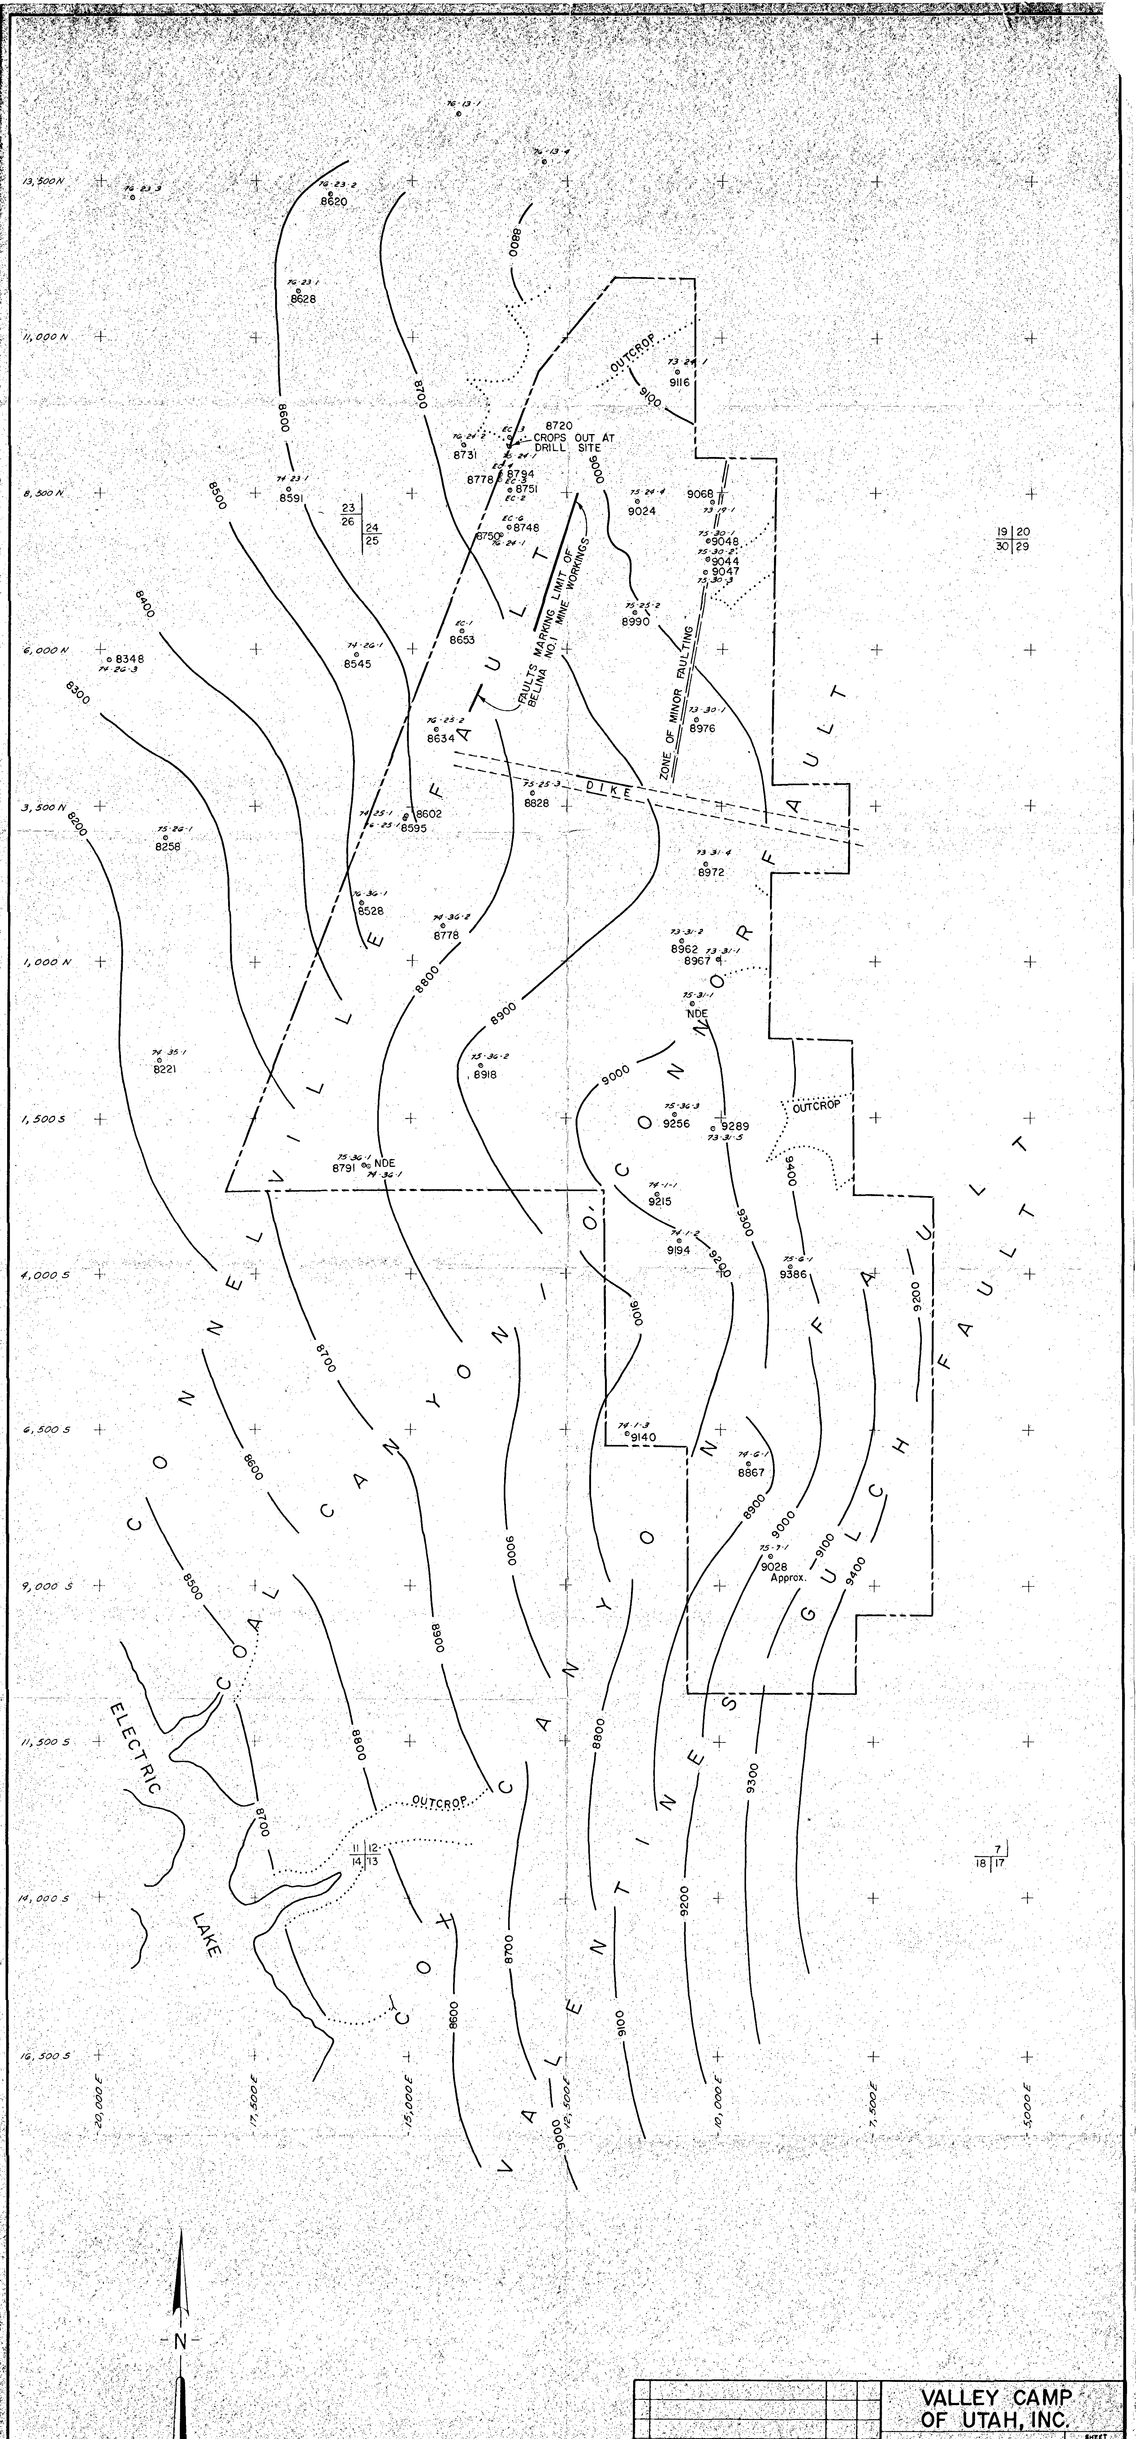

NO.	DESCRIPTION	DATE	BY
	REVISIONS		

DRAWN	CHECKED	APPROVED	DATE	SCALE
S.R.	M.R.	M.R.	SEP. 82	1"=1000'

VALLEY CAMP OF UTAH, INC.

STRUCTURE ON TOP O' CONNOR COAL

SHEET NUMBER 2 OF 13 SHEETS

GATES ENGINEERING COMPANY
CONSULTANTS
CHICAGO BECKLEY WEST VIRGINIA DENVER
CHARLESTON PITTSBURGH SYDNEY

DWG NO.