MONSEN ENG. • MC 703

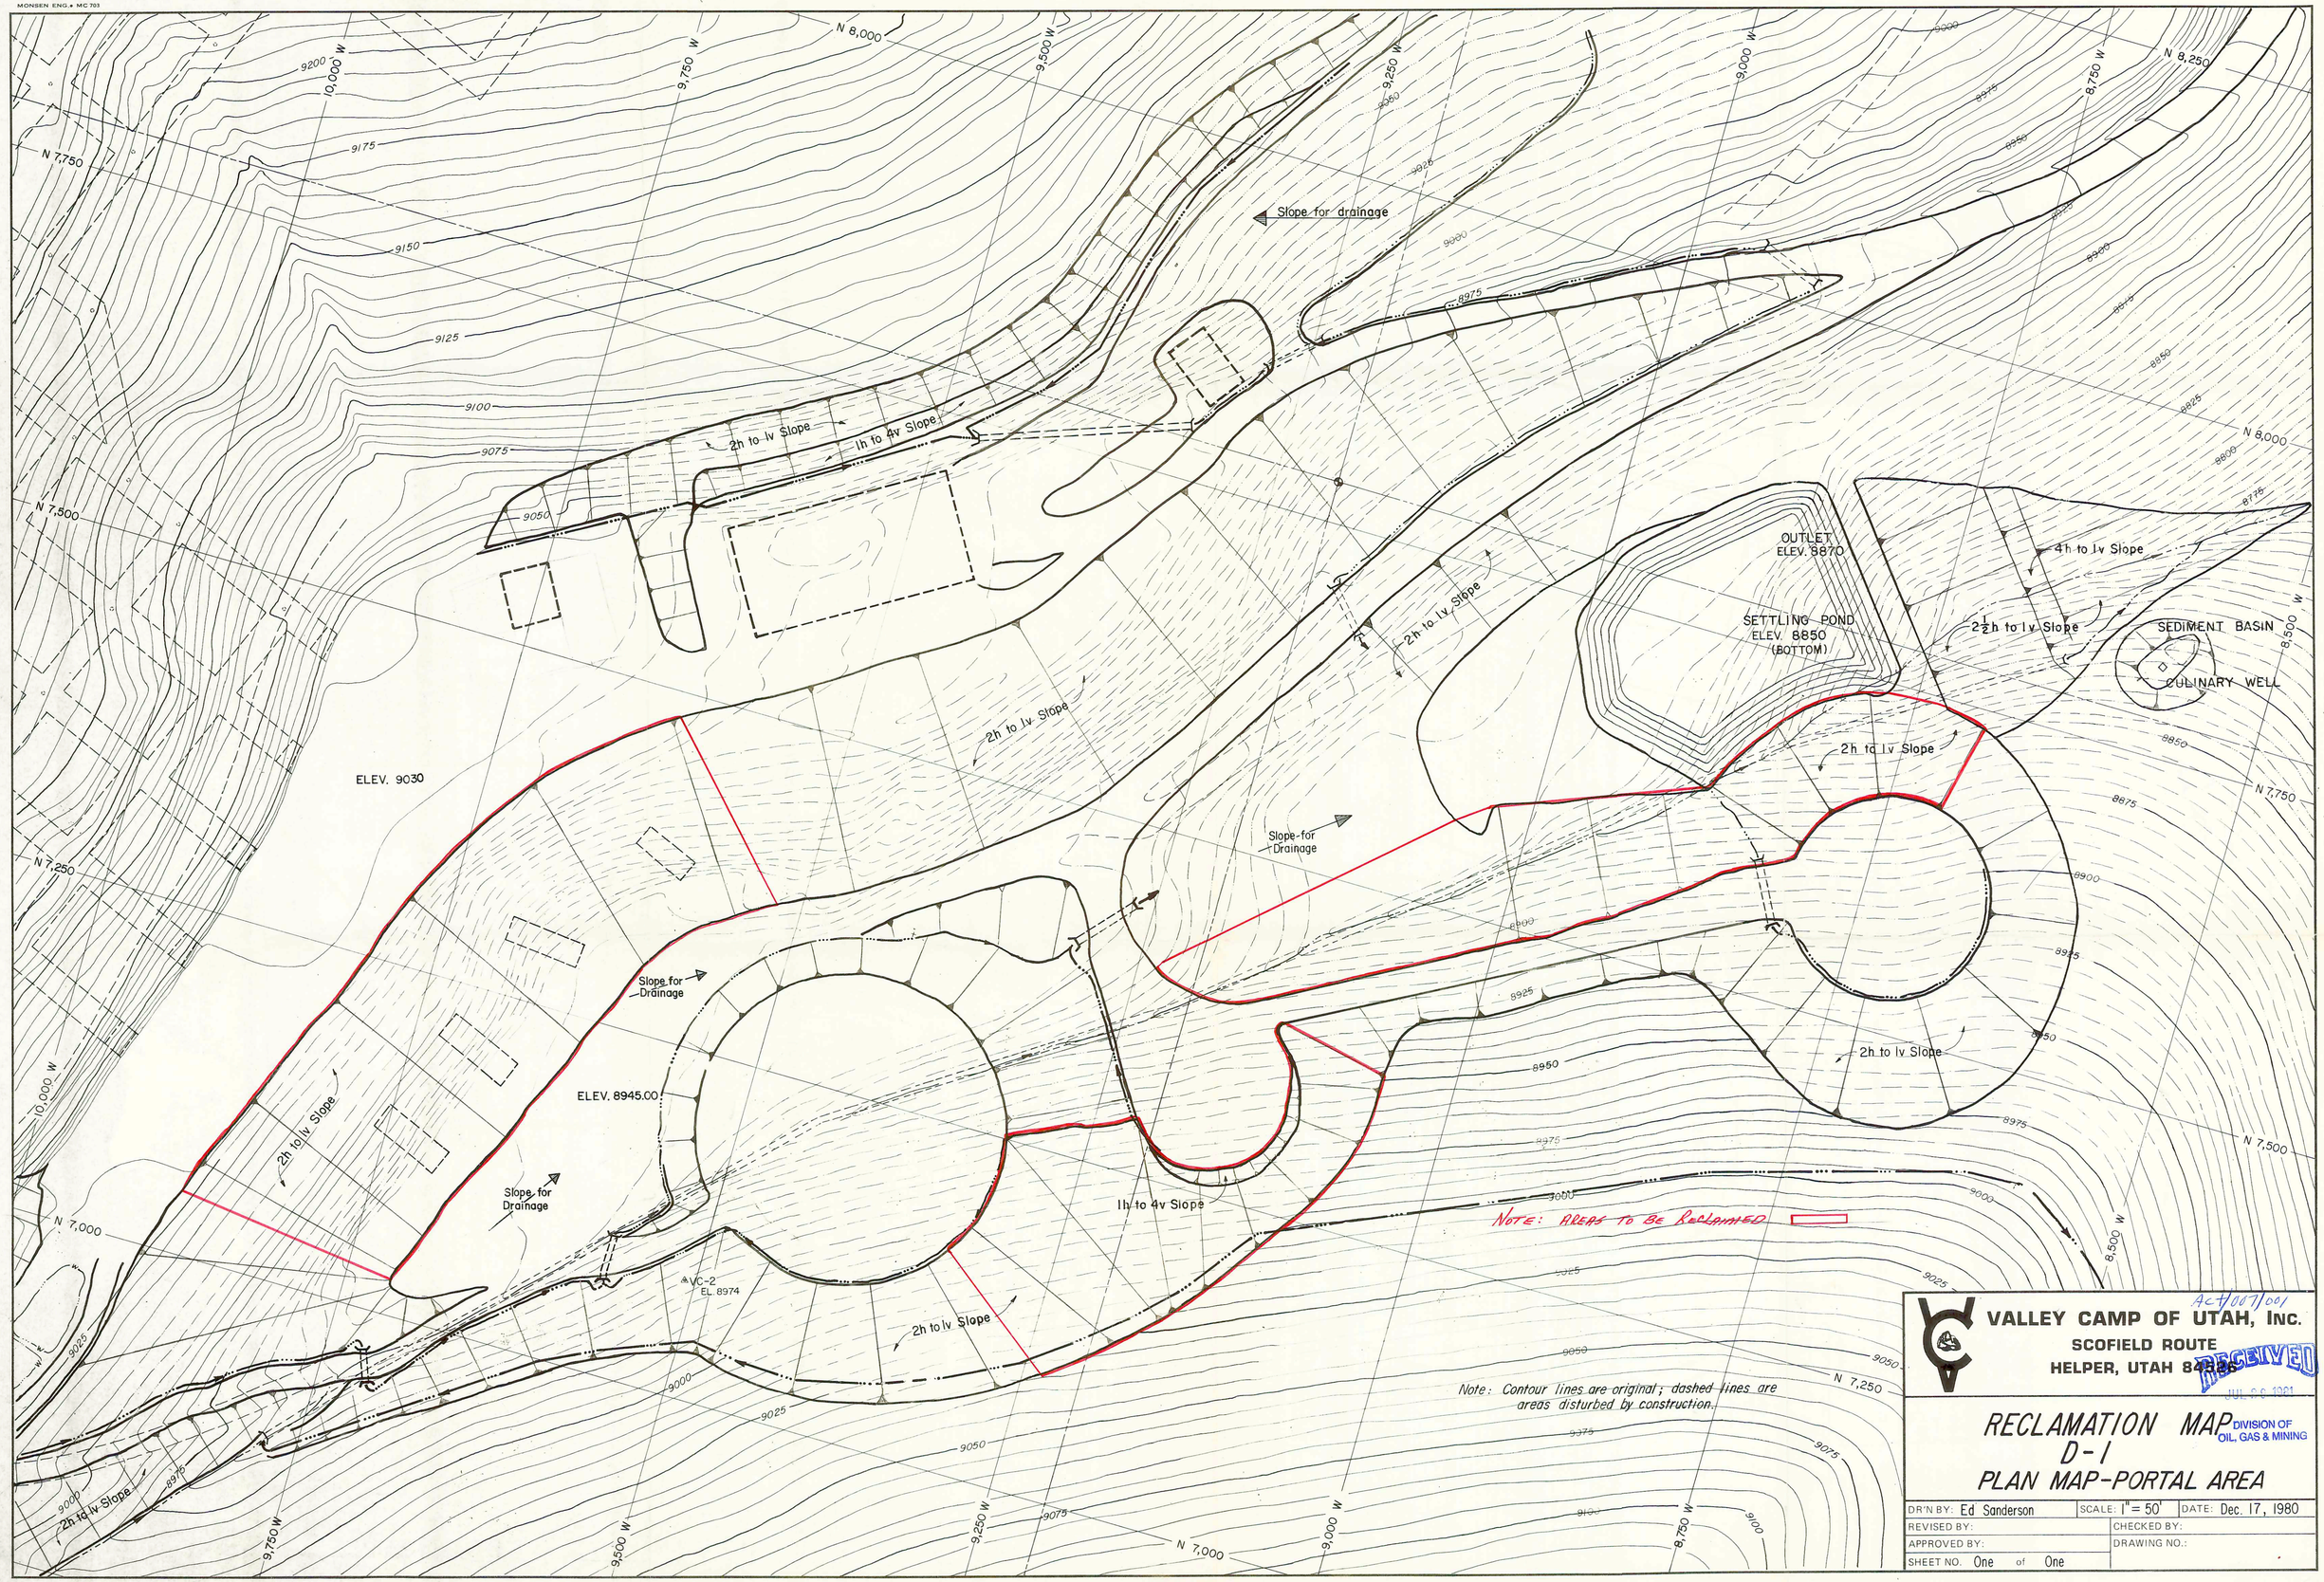

VALLEY CAMP OF UTAH, INC.
SCOFIELD ROUTE
HELPER, UTAH 84526

ACT/007/001

RECEIVED
JUL 22 1981
DIVISION OF OIL, GAS & MINING

RECLAMATION MAP
D-1
PLAN MAP-PORTAL AREA

DR'N BY: Ed Sanderson	SCALE: 1" = 50'	DATE: Dec. 17, 1980
REVISED BY:		CHECKED BY:
APPROVED BY:		DRAWING NO.:
SHEET NO. One of One		