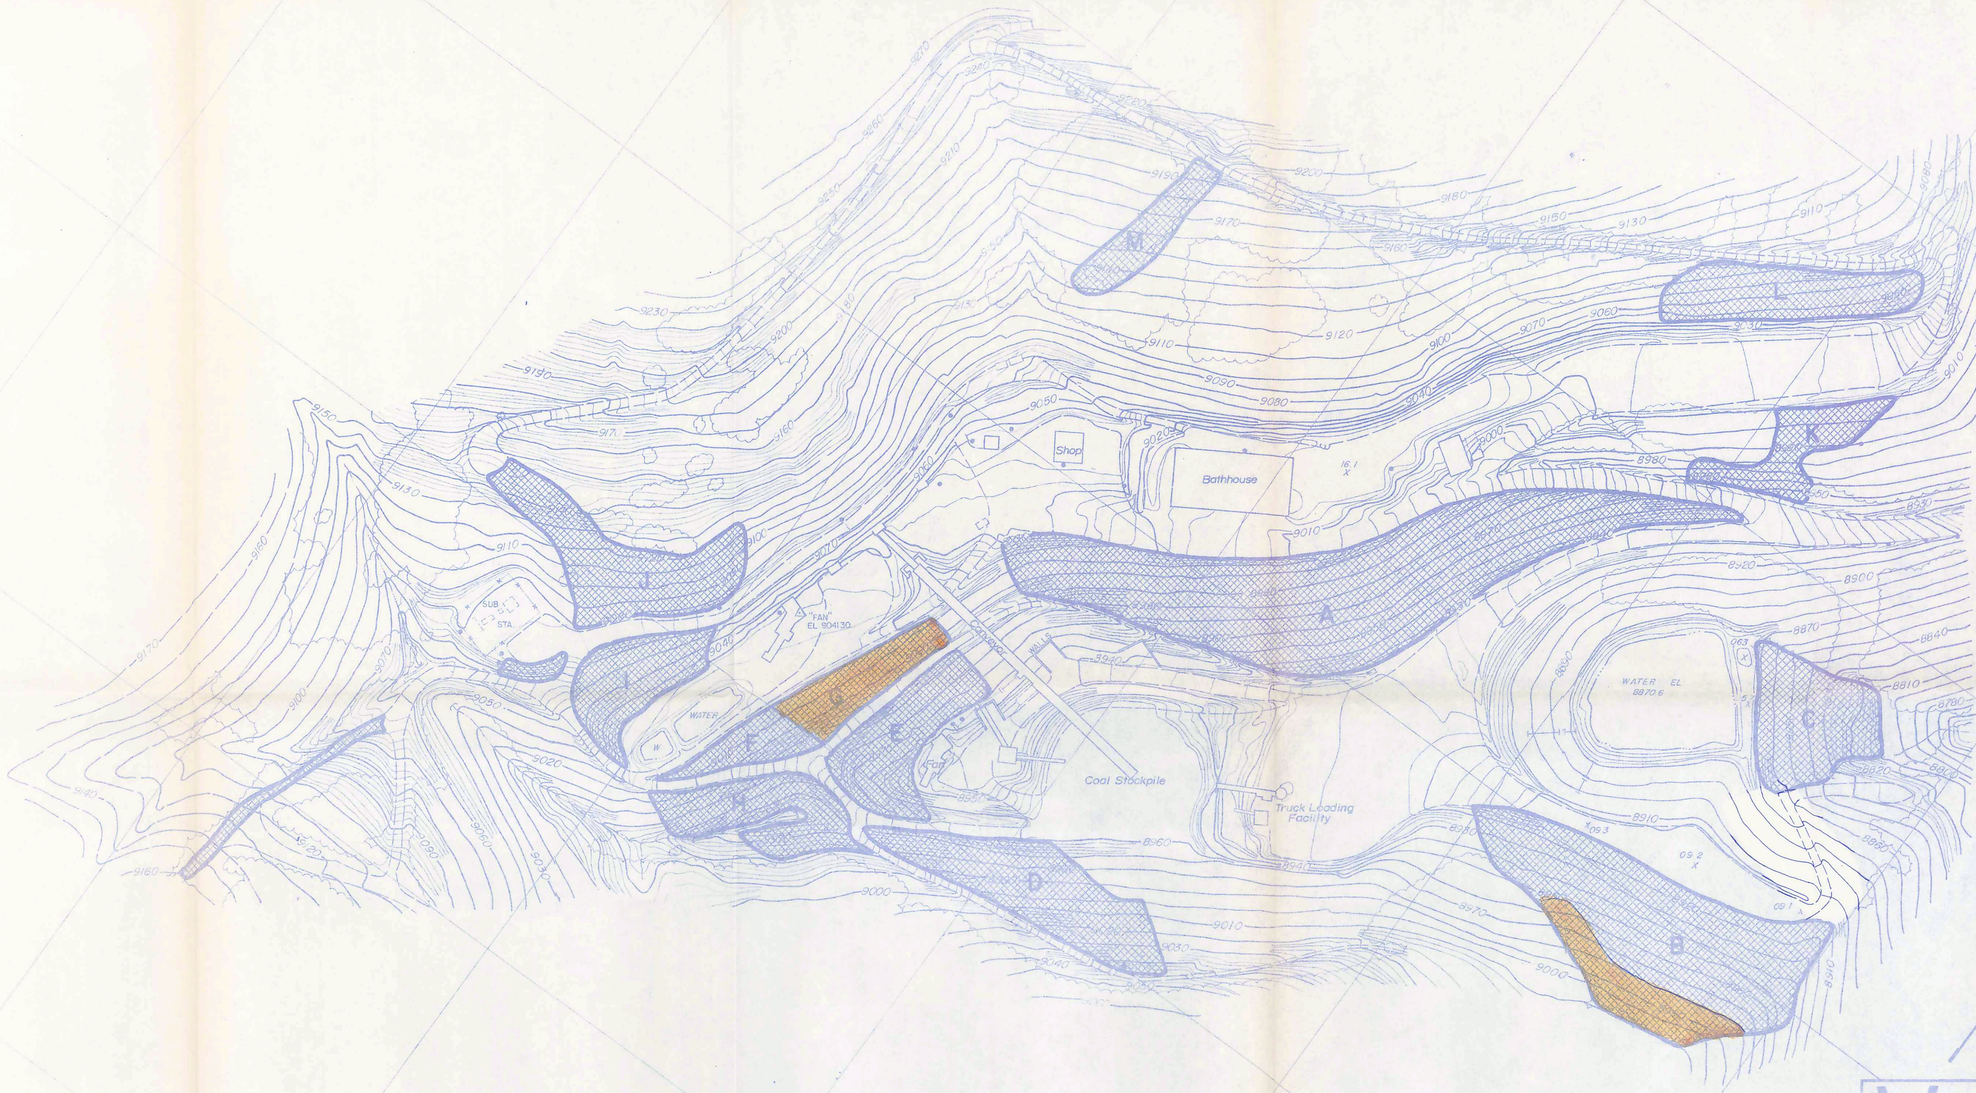

RECEIVED
AUG 27 1986
DIVISION OF
OIL, GAS & MINING

VALLEY CAMP OF UTAH, INC.
SCOFIELD ROUTE
HELPER, UTAH 84526

TITLE:
VEGETATION MAP
TEMPORARY RECLAMATION
BELINA MINES - PORTAL AREA

DRAWN BY: Ed Sanderson	DATE: Feb. 18, 1993	SCALE: 1" = 100'	
CHECKED BY:	REVISED BY:		
APPROVAL:	DRAWING NO. D5-0075	SHT. NO. 1	
APPROVAL:			

PRINTED FOR BOX, PROVIDED BY VALLEY CAMP OF UTAH
OLYMPUS RENTAL BLUEPRINTS, INC. • SALT LAKE CITY, UTAH • 3145