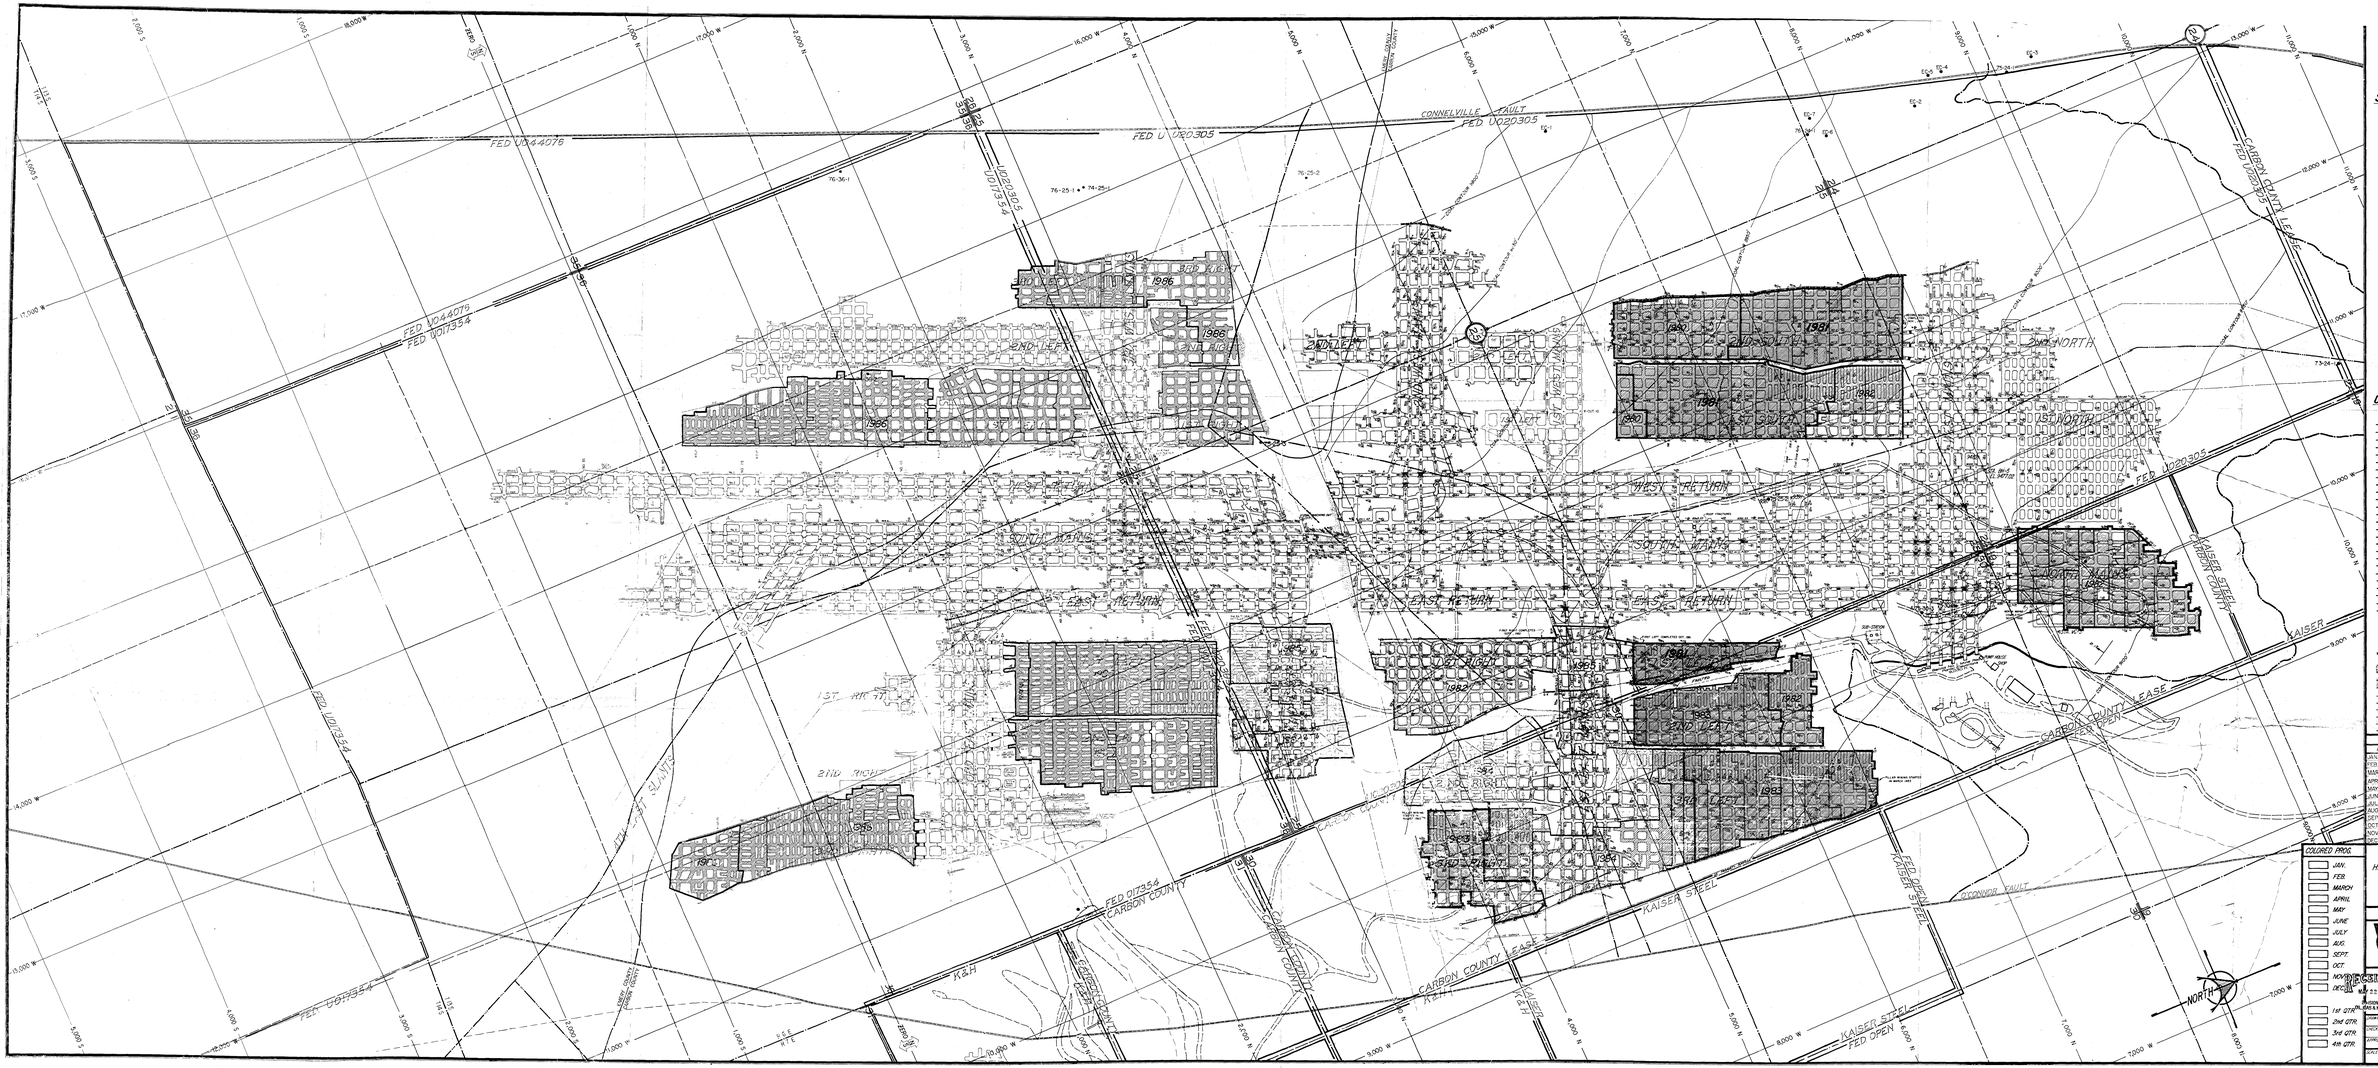

LEGEND

SURFACE

UNDERGROUND

- INTAKE AIR
- RETURN AIR
- INTAKE AIR ESCAPEWAY
- RETURN AIR ESCAPEWAY
- NEUTRAL AIR
- BELT TAILPIECE
- STOPPINGS
- LOST TRAVELER
- STOPPINGS, with MANDOOR
- EQUIPMENT DOOR
- AIR LOCK, MANDOOR
- AIR LOCK, EQUIPMENT DOORS
- REGULATOR
- SEALS
- OVERCAST
- FIRST AID STATION
- FIRE STATION
- TELEPHONE, or PAGER
- FAULTS
- BAD TOP
- PILLARED AREA
- ROOK INTRUSION (Dike, Sills, etc.)
- ROOF FALL
- ROOF FALL, Removed

MAP UPDATES

DATE	BY	DATE	BY	DATE	BY
JAN. 1, 1985	JAU	JAN. 1, 1986	JAU	JAN. 1, 1987	JAU
FEB. 1, 1985	JAU	FEB. 1, 1986	JAU	FEB. 1, 1987	JAU
MAR. 1, 1985	JAU	MAR. 1, 1986	JAU	MAR. 1, 1987	JAU
APR. 1, 1985	JAU	APR. 1, 1986	JAU	APR. 1, 1987	JAU
MAY 1, 1985	JAU	MAY 1, 1986	JAU	MAY 1, 1987	JAU
JUN. 1, 1985	JAU	JUN. 1, 1986	JAU	JUN. 1, 1987	KR
JUL. 1, 1985	JAU	JUL. 1, 1986	JAU	JUL. 1, 1987	KR
AUG. 1, 1985	JAU	AUG. 1, 1986	JAU		
SEPT. 1, 1985	JAU	SEPT. 1, 1986	JAU		
OCT. 1, 1985	JAU	OCT. 1, 1986	JAU		
NOV. 1, 1985	JAU	NOV. 1, 1986	JAU		
DEC. 1, 1985	JAU	DEC. 1, 1986	JAU		

COLORED PROG.

- JAN.
- FEB.
- MARCH
- APRIL
- MAY
- JUNE
- JULY
- AUG.
- SEPT.
- OCT.
- NOV.
- DEC.
- 1st QTR.
- 2nd QTR.
- 3rd QTR.
- 4th QTR.

I HEREBY CERTIFY THAT THIS MAP HAS BEEN UPDATED UNDER MY SUPERVISION.

ED SANDERSON
MINE SUPERVISOR
UT. REG. NO. 1

COORDINATES - CLEARCREEK BASE

VALLEY CAMP OF UTAH, INC.

RECEIVED
MAY 22 1989
DIVISION OF OIL, GAS & MINING

ELINA NO. 1 MINE
PROGRESS MAP

DRAWN BY	ED SANDERSON	DATE	JUNE, 1980
CHECKED BY	JOE E. SHOEMAKER	DATE	JULY, 1980
APPROVED BY	ED FOUST	DATE	JULY, 1980
SCALE	1" = 200'	DWG. NO.	EI-0002